


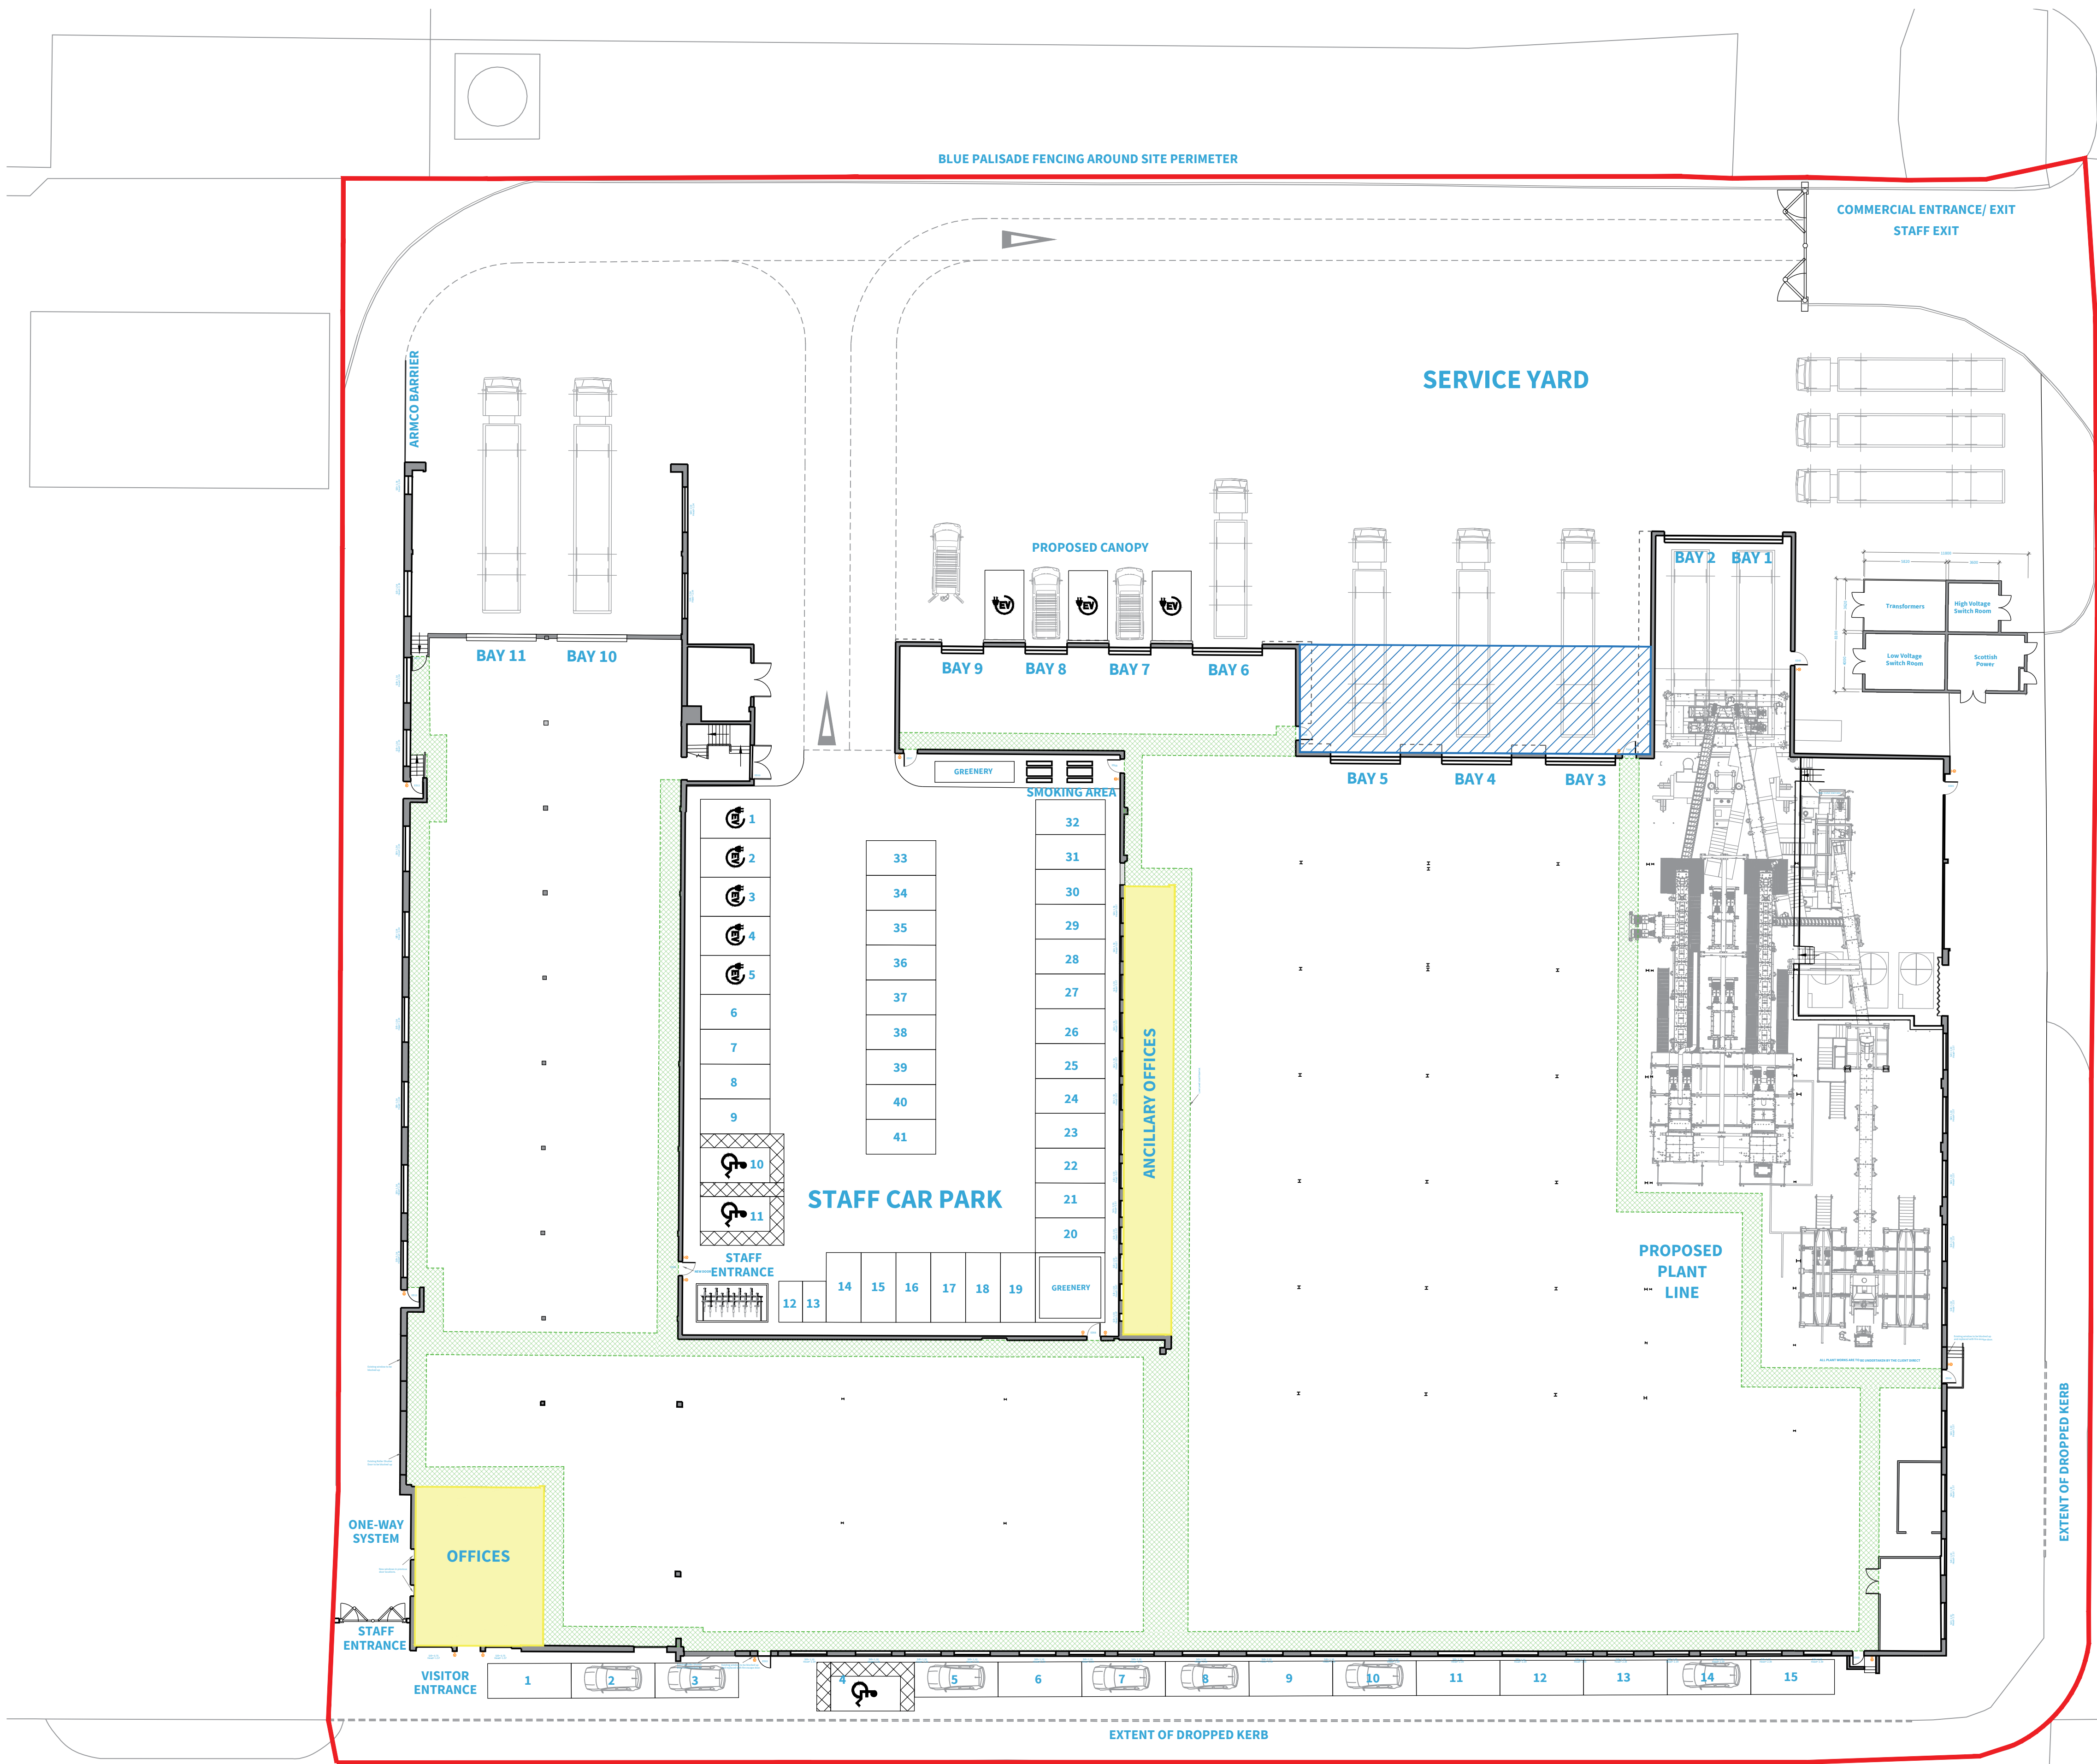

N

Do not scale this drawing. Check all dimensions on site. This drawing to be read in conjunction with all relevant drawings. All work to be in accordance with Building Regulations and relevant British Standards. This drawing produced for use in this project only and may not be used for any other purpose. Wainwrights accepts no liability for the use of this drawing other than the purpose for which it was intended. This drawing may not be reproduced without prior written agreement.

© COPYRIGHT (WAINWRIGHTS) EXISTS ON ALL INFORMATION AND DESIGNS CONTAINED UPON THIS DRAWING.

1:250

5 M

25 M

G	Location of Sub Station revised.	08.03.2023	ER	DD
F	Revised to suit clients comments.	12.01.2023	ER	DD
E	Planning drawings amended.	10.01.2023	ER	DD
D	Staff car park layout revised & steel columns for canopy added.	15.07.2022	ER	DD
C	Initial PLANNING issue	13.07.2022	ER	DD
B	Revised as per clients comments	08.07.2022	ER	DD
A	Extents of canopy revised	06.12.2021	ER	DD

REV	DESCRIPTION	DATE	BY	CHECK

WAINWRIGHTS

SURVEYORS | ARCHITECTS | PROJECT MANAGERS

A:

7 Calder Close, Calder Park, Wakefield

T:

01924 911 445

W:

www.wainwrights.uk.com

PLANNING

CLIENT

SRCL

PROJECT

BRADMAN ROAD
KOWSLEY

TITLE

PROPOSED SITE PLAN

SCALE @ A1	DATE	DRAWN	CHECKED
1:250	08.03.2023	ER	DD
PROJECT No.	DRAWING No.	REVISION	
WAC 1186	(20) 01	G	