




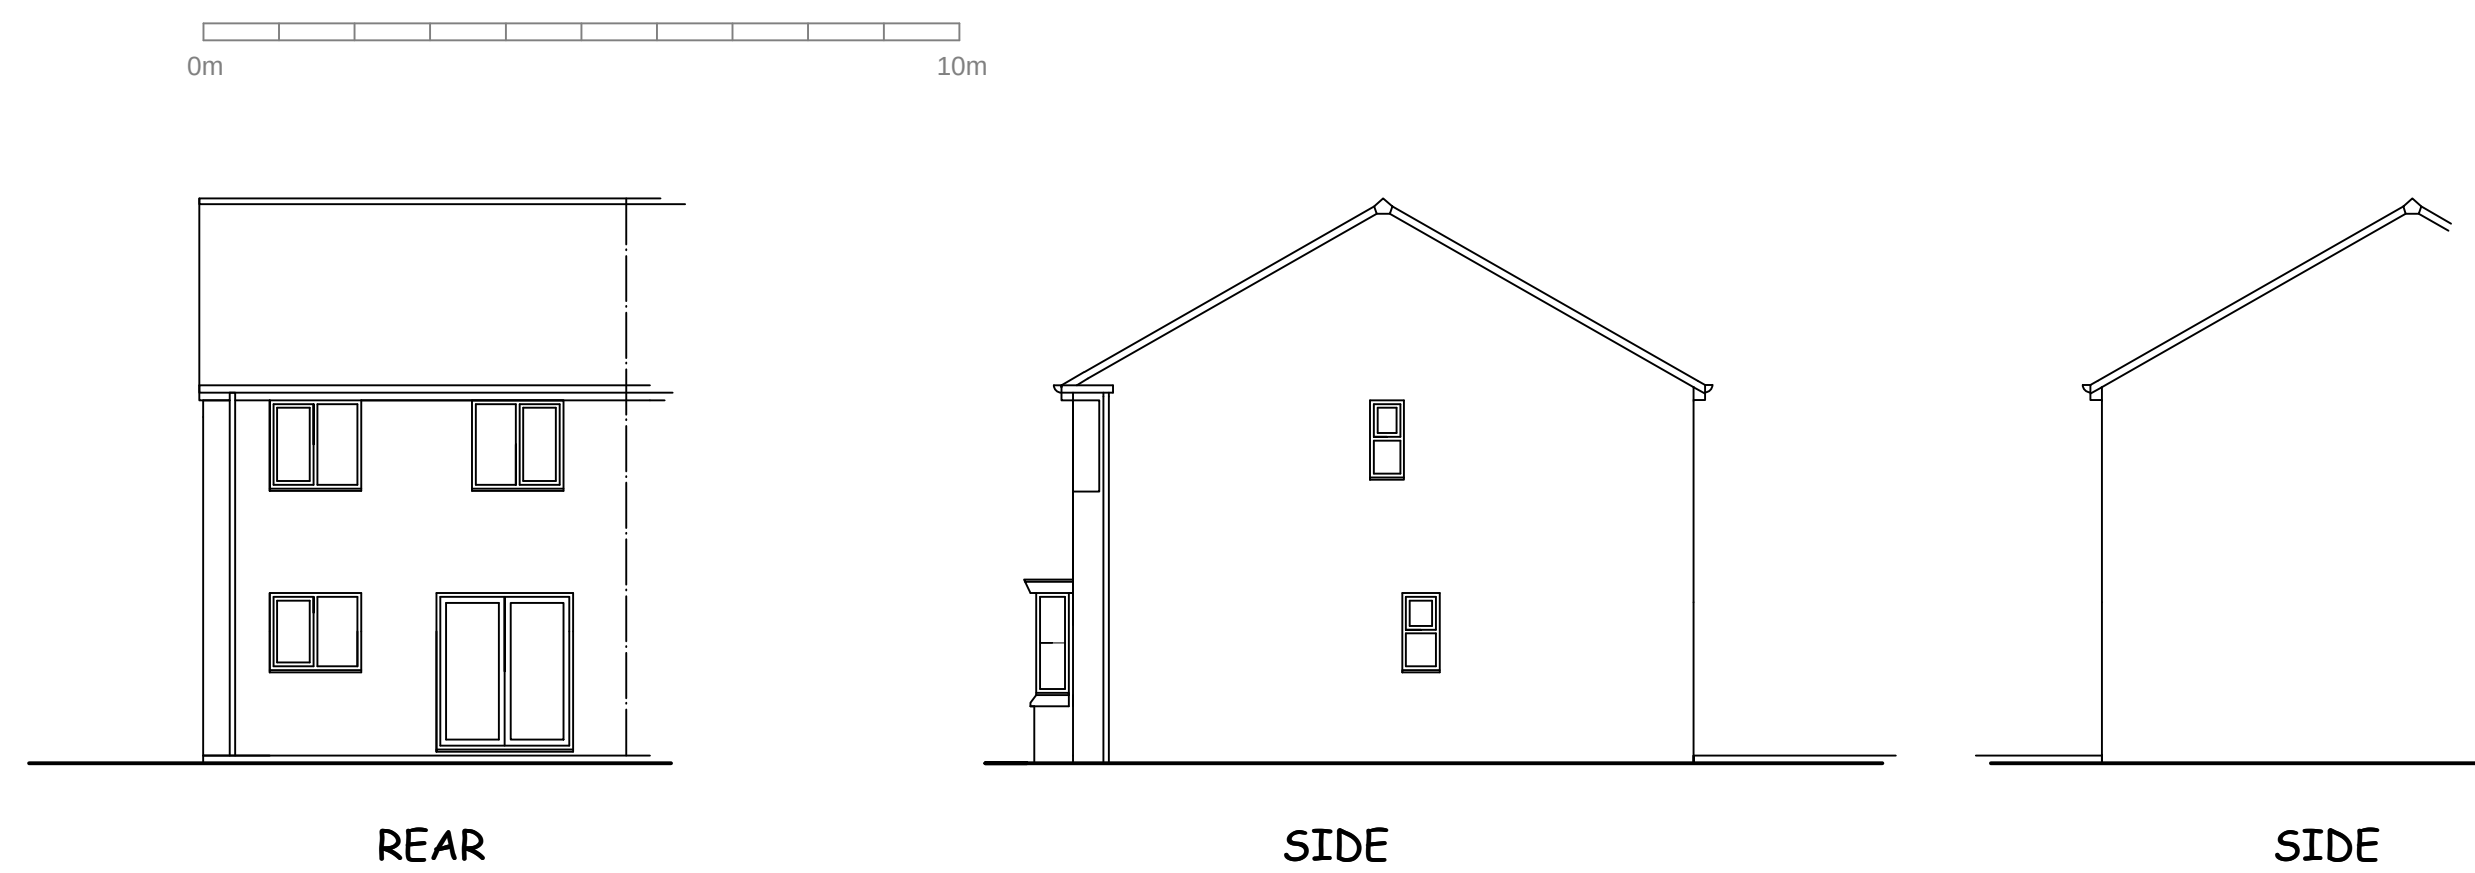

EXISTING ELEVATIONS Scale 1:100

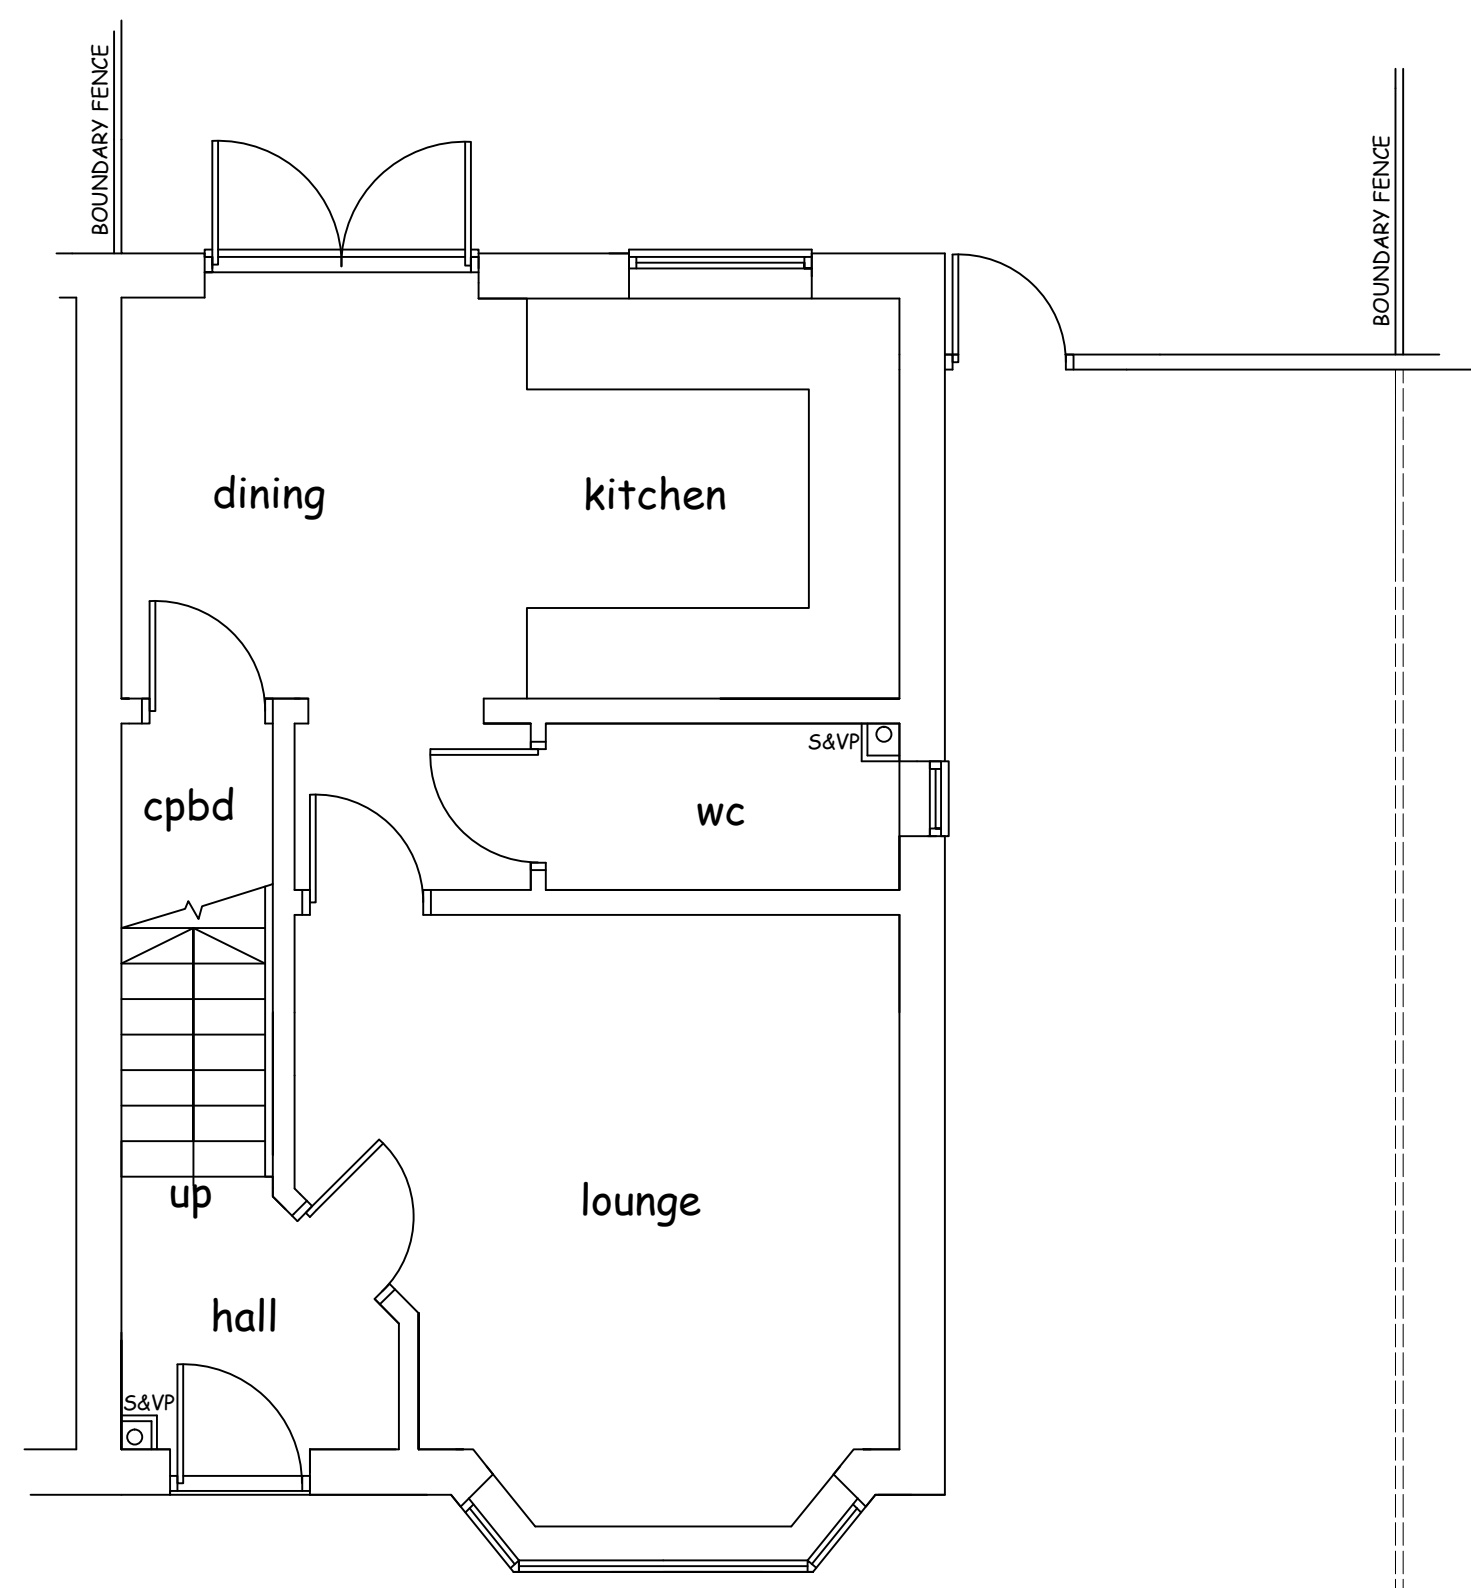

GROUND FLOOR PLAN
AS EXISTING Scale 1:50

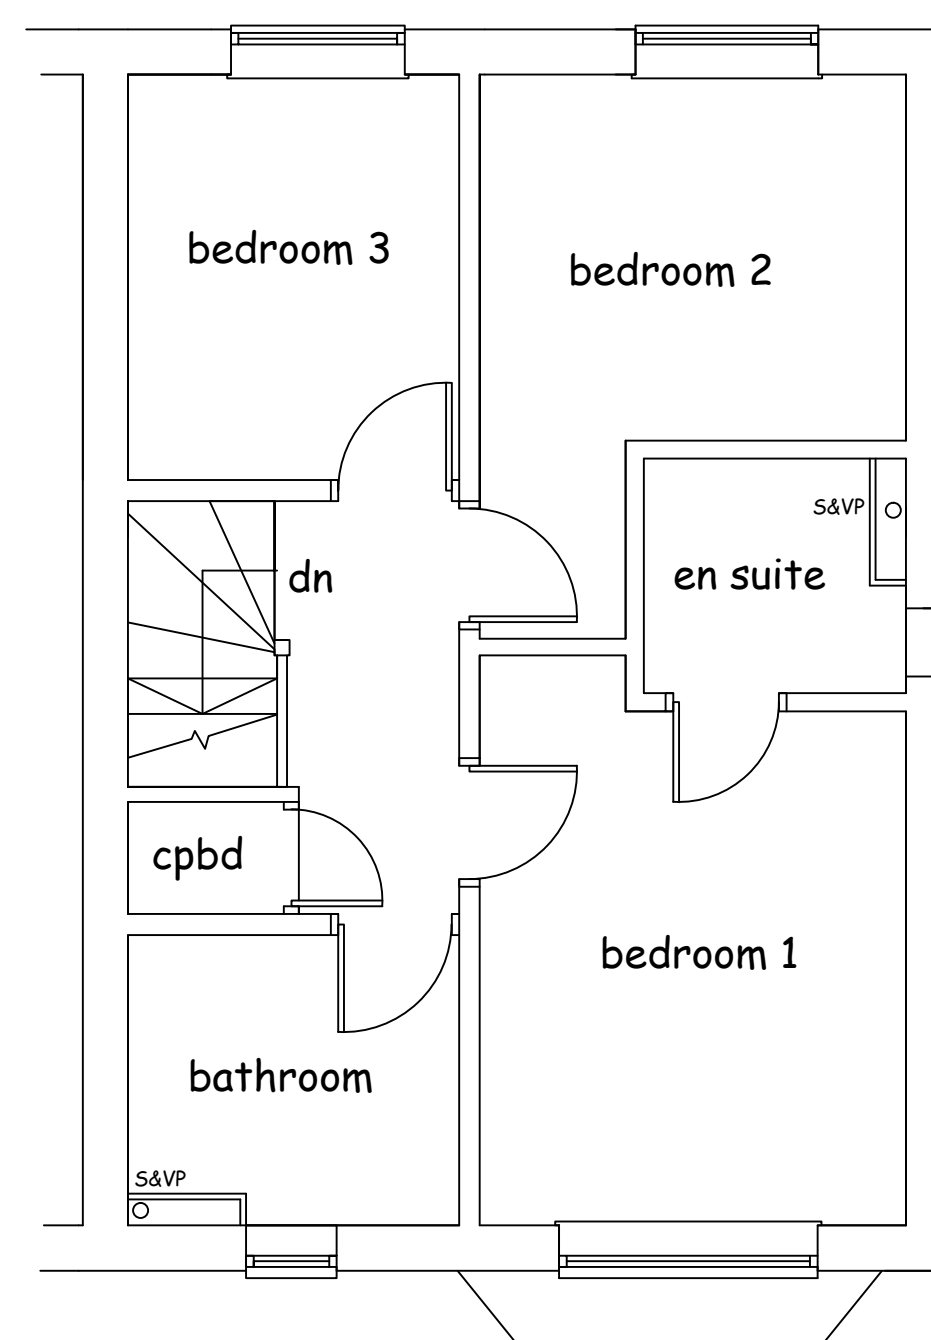

FIRST FLOOR PLAN
AS EXISTING Scale 1:50

job description		title	
PROPOSED LOFT CONVERSION/REAR DORMER		EXISTING	
site address		scales	
50, BEARWOOD ROAD, KIRKBY, L33 2AG		1:50 @A1 1:100	
client		drawn GD	date SEPT 2022
DOWELL DESIGN SERVICES 176, LIVERPOOL ROAD SOUTH MAGHULL, MERSEYSIDE L31 7DQ Tel 0151 526 8683 email dowelldesign@aol.com		drg no. 01	