


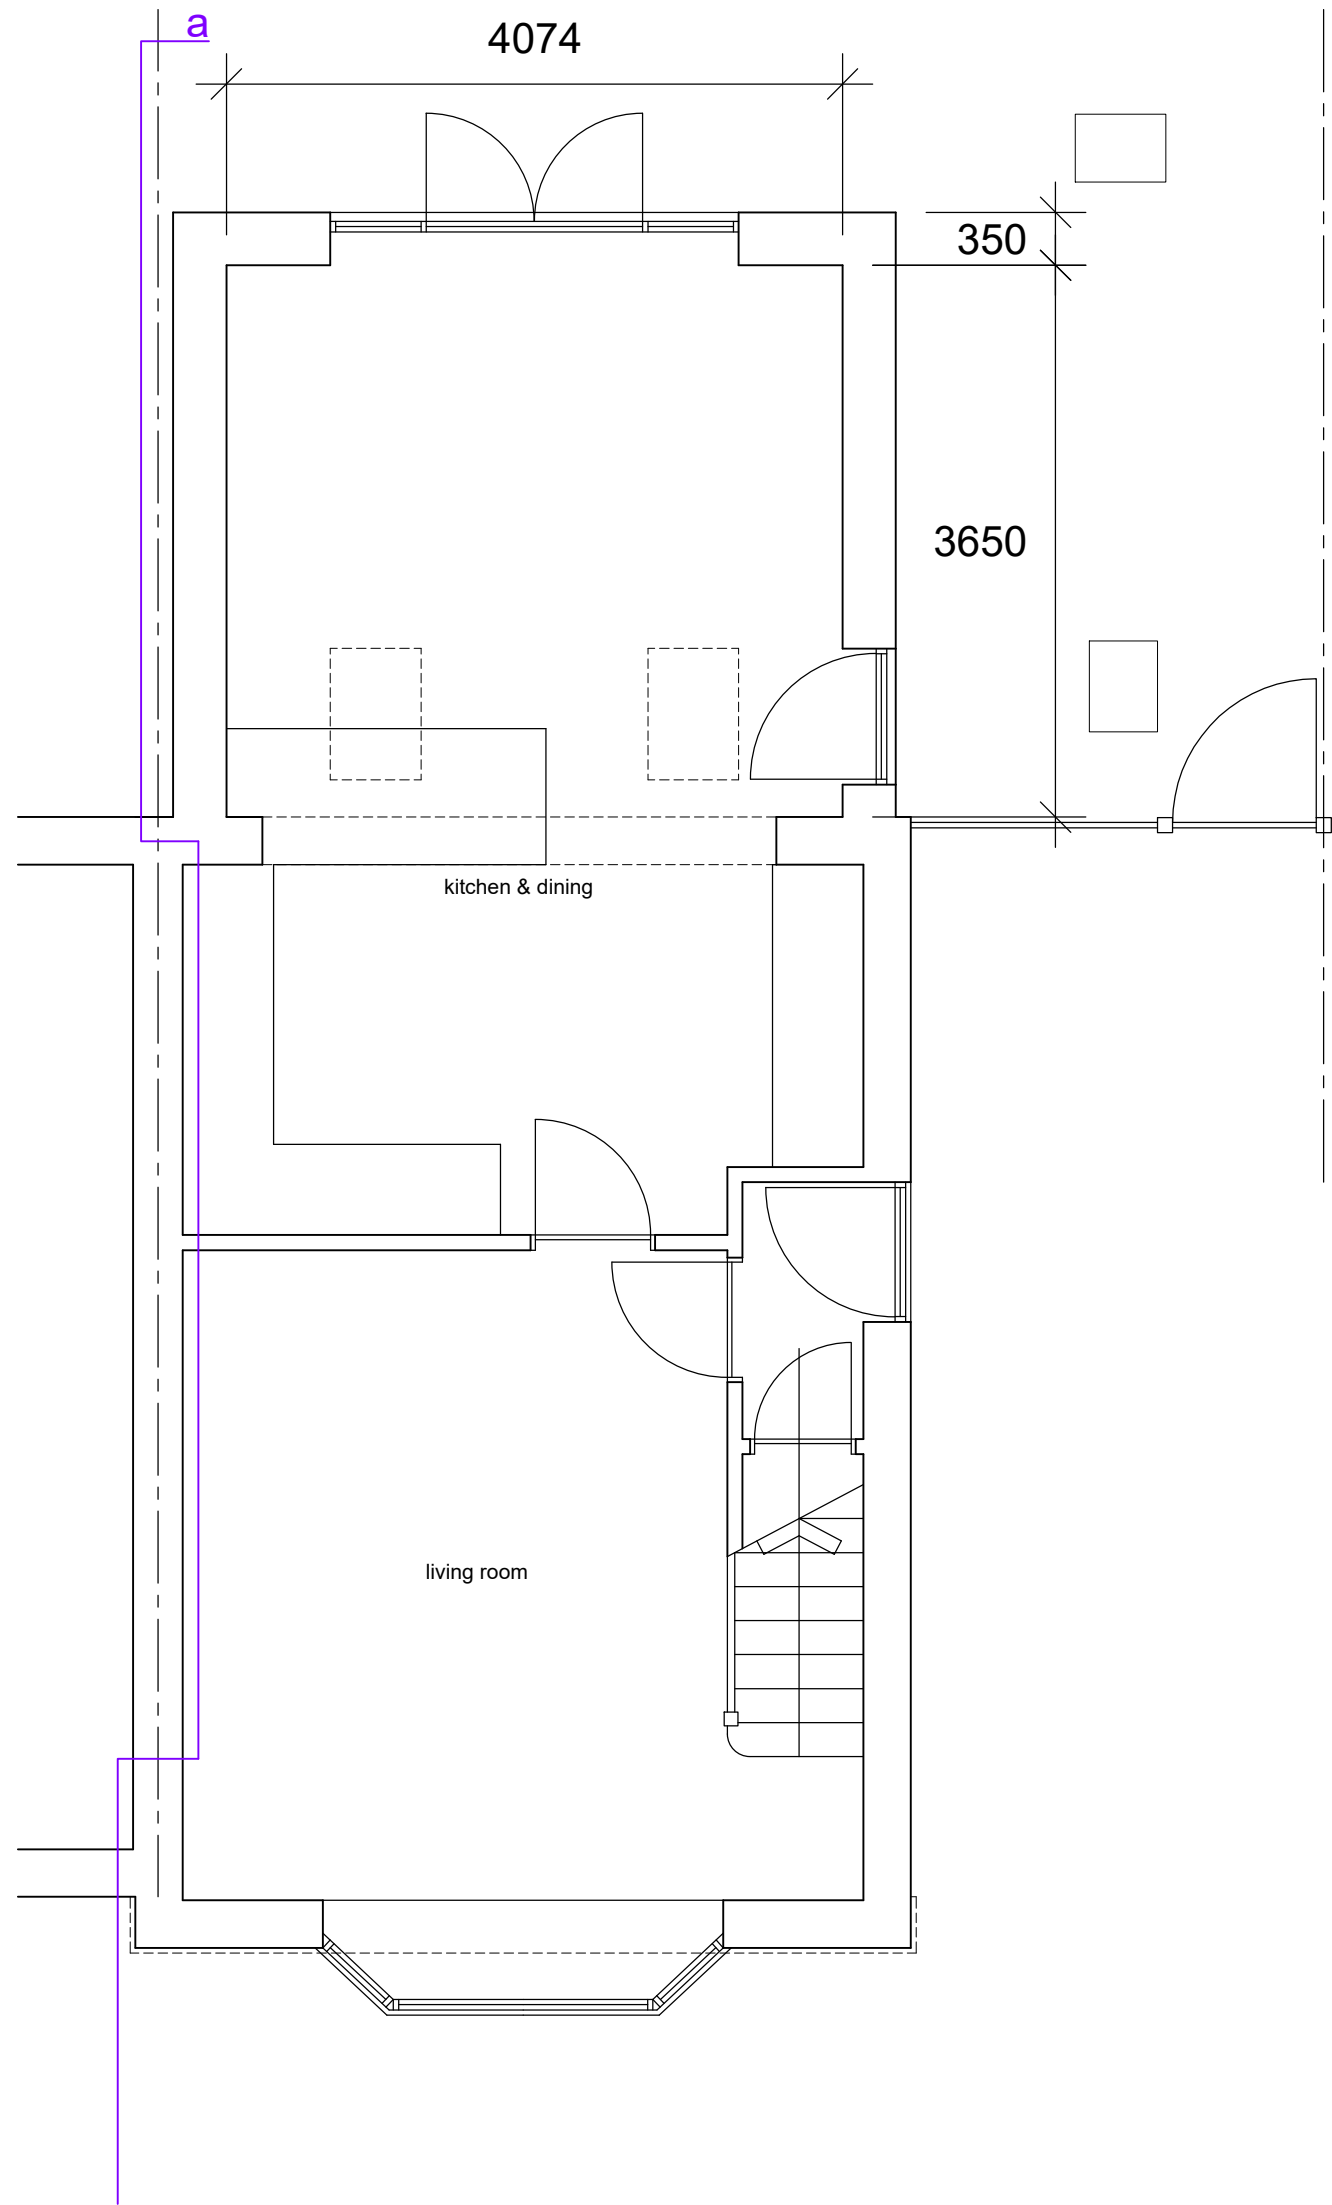
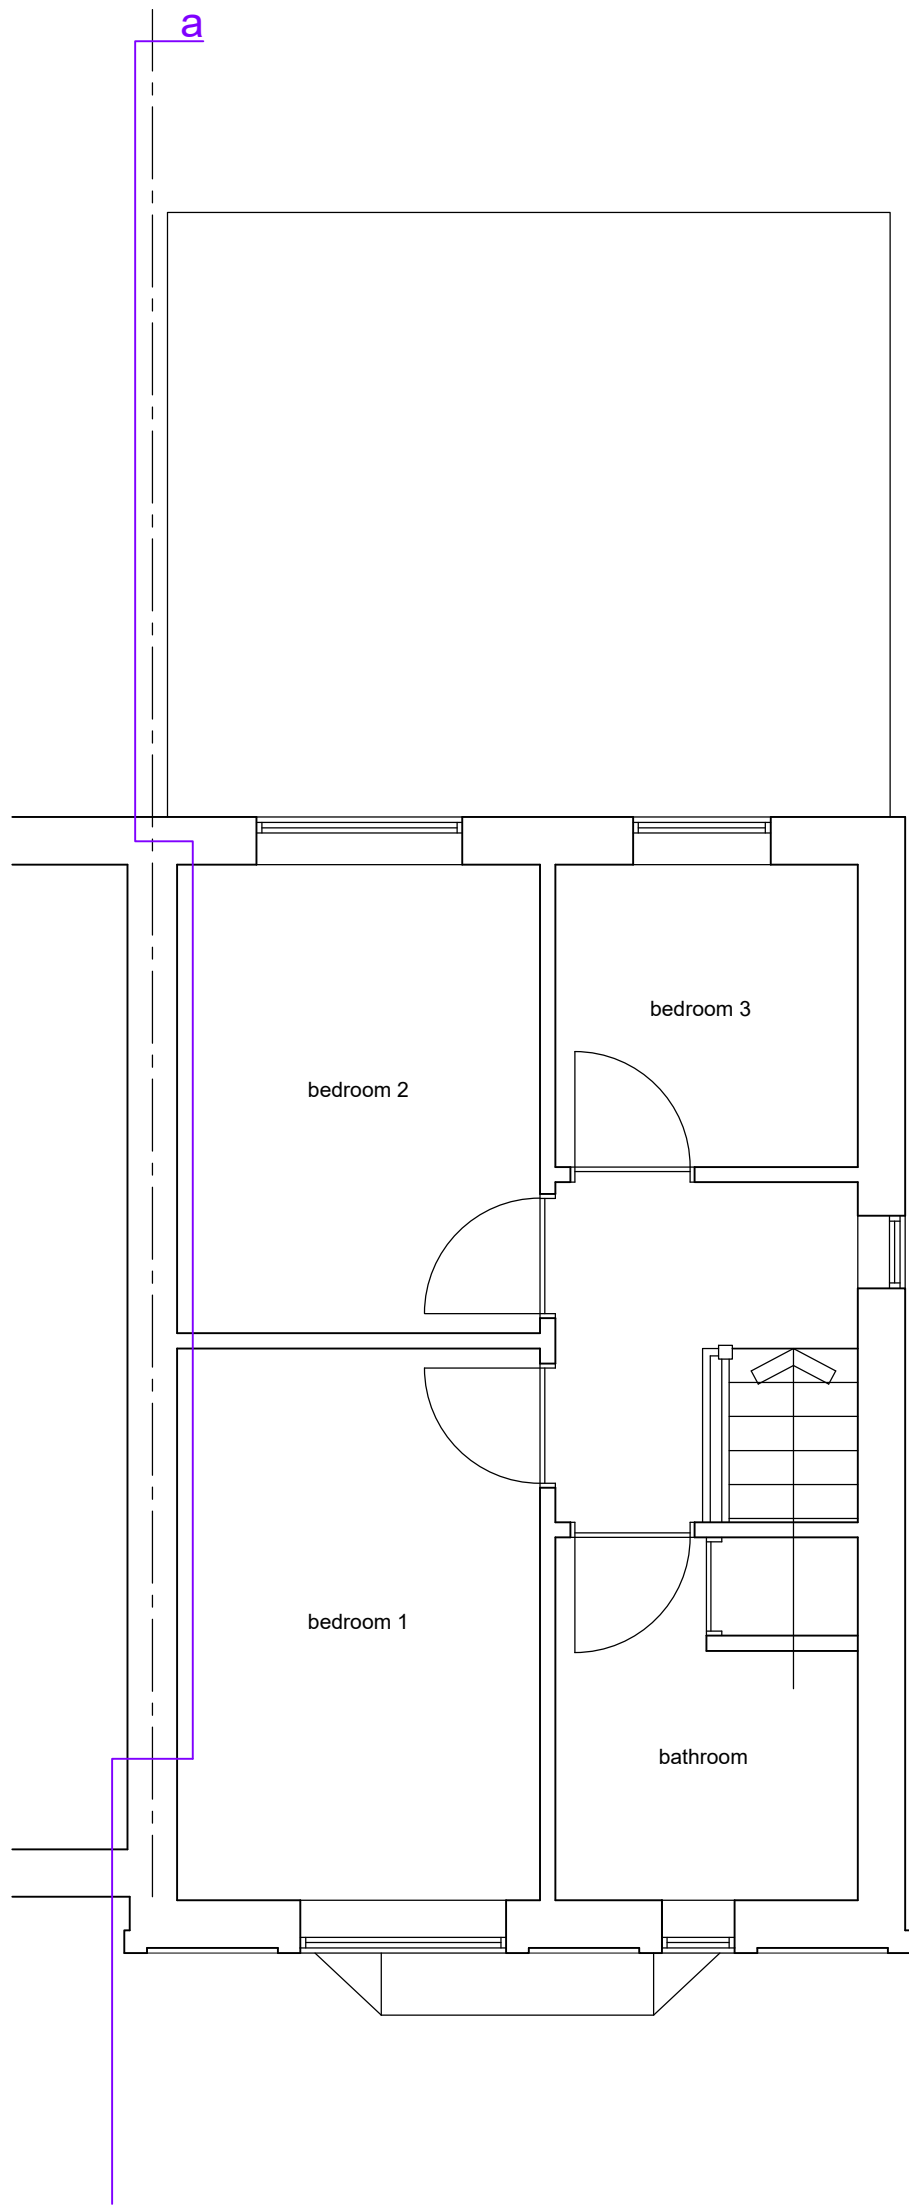


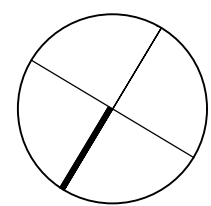


ground floor plan

 

first floor plan

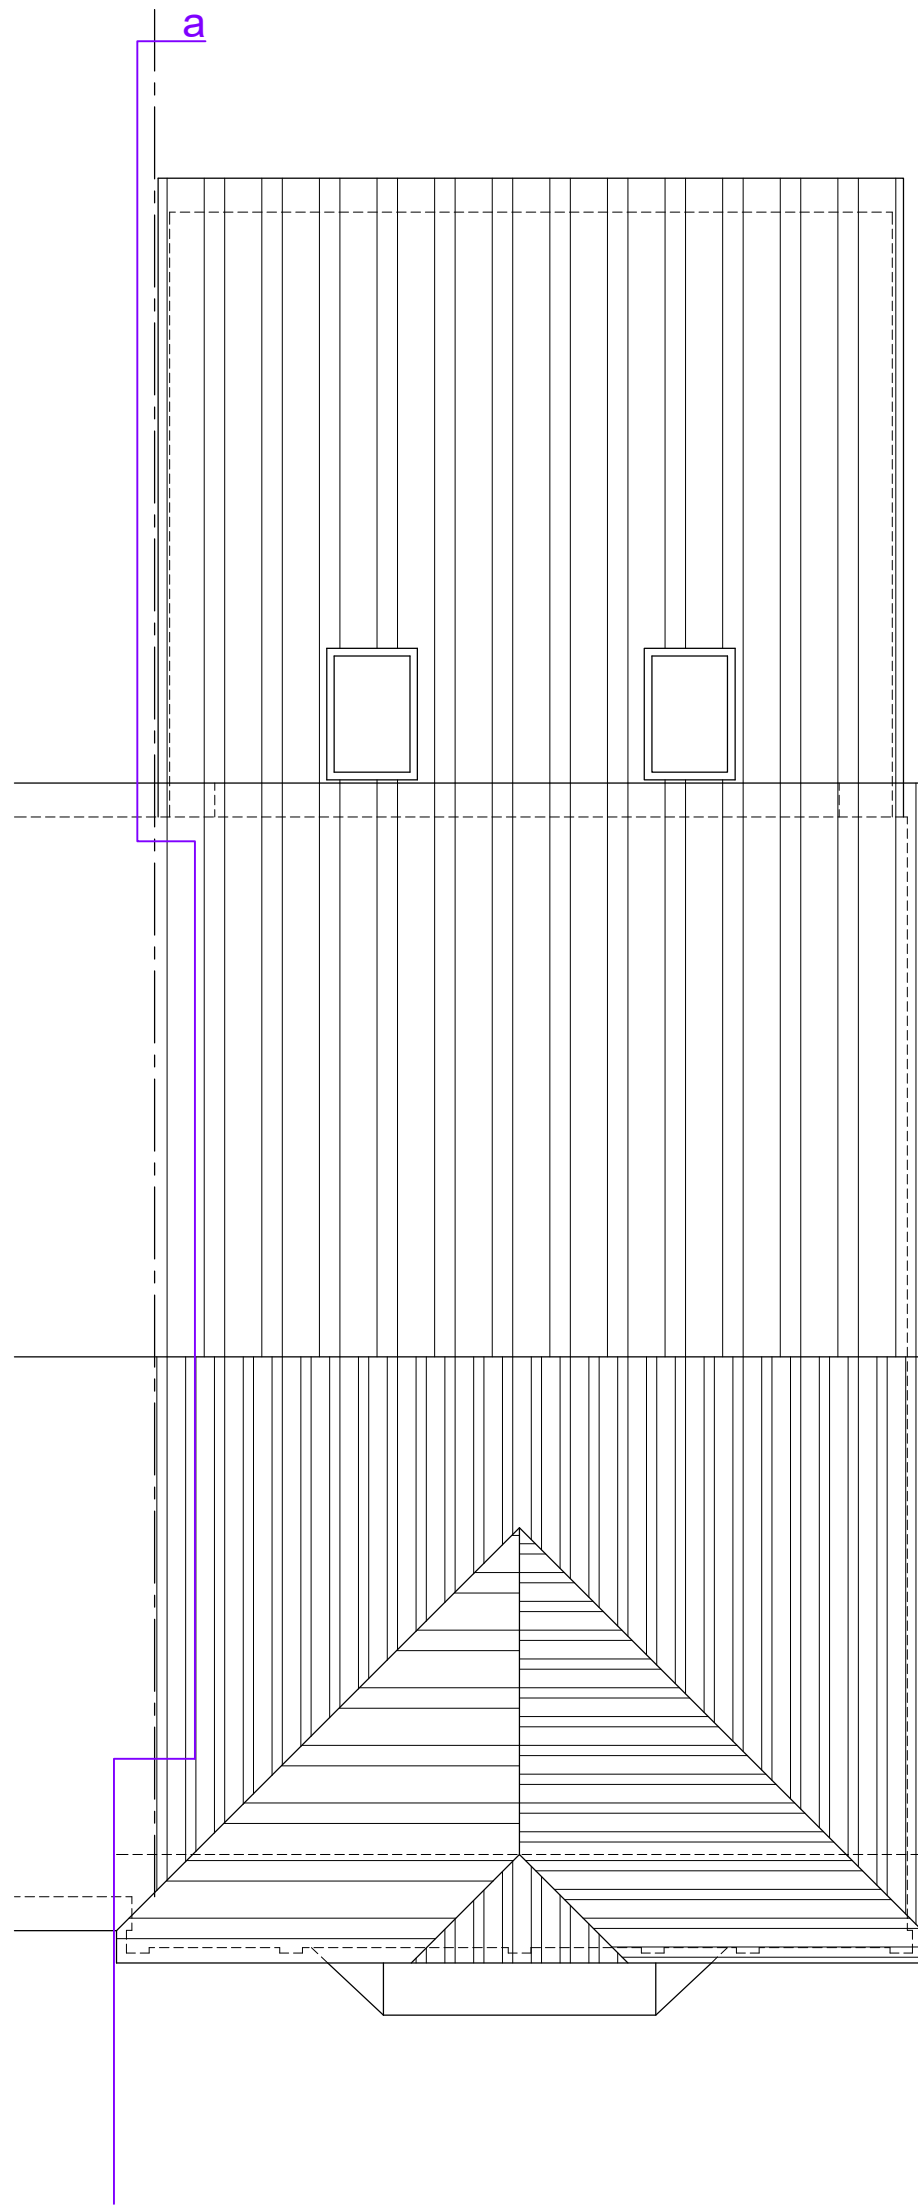

roof plan

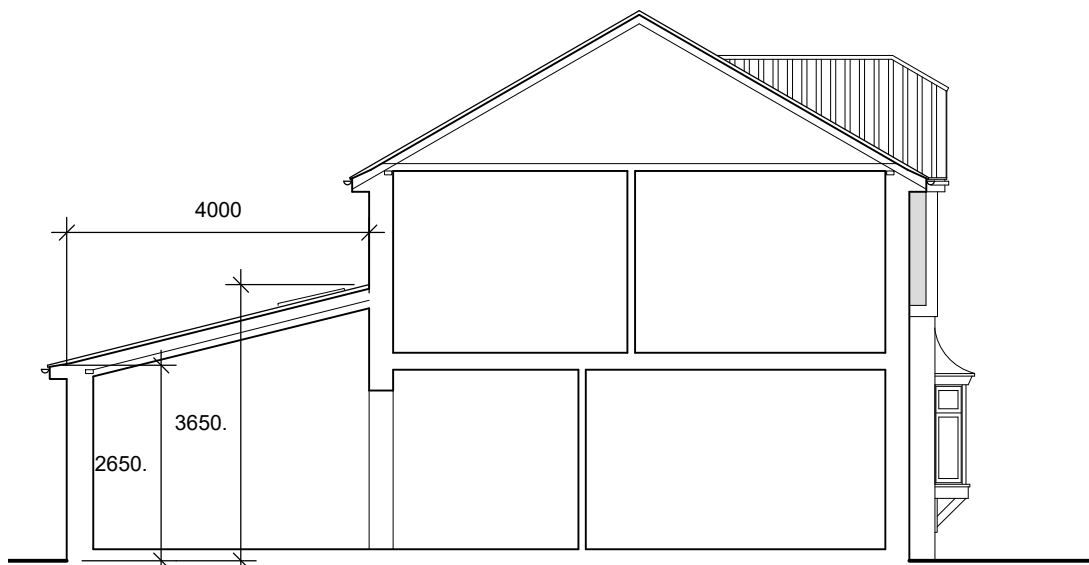


section




front elevation (north)






flank elevation (west)

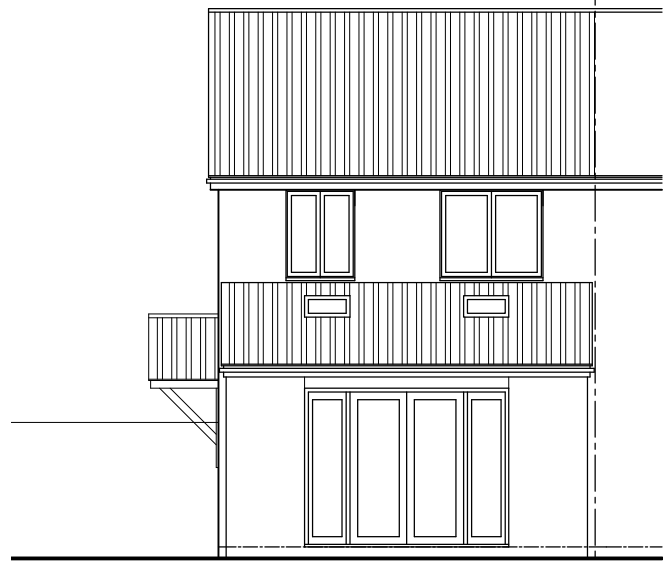

rear elevation (south)

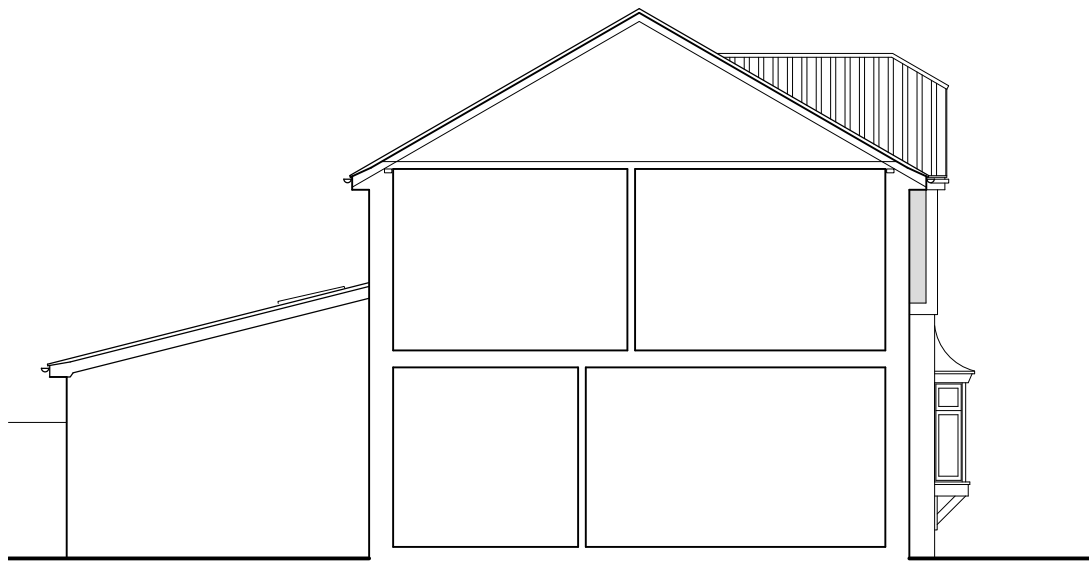

section / elevation (east)

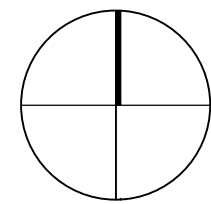  

C	28.08.26	heights clarified for planning	nb	nb
B	07.08.26	dims added to section	nb	nb
A	29.07.26	extension size	nb	nb

Rev.	Date	Details	Drawn	Checked
------	------	---------	-------	---------

Issued for:

PLANNING				
Project/Client:		Project No:		
23 Lapwing Court		1935		
Halewood		Dwg No:	Rev:	
for Ms D Rayment		20	C	
Drawing:		Scale:	@ A1	
plans & elevations		varies		
site and location plans		North:		
as proposed		Drawn By:	Date:	
		nb	24.07.26	
		Checked By:	Date:	
		nb	24.07.26	

Nick BARBER
Architects

design@nickbarberarchitects.uk
www.nickbarberarchitects.uk
42 Kirby Rise / Barham / IPSWICH / Suffolk / IP6 0AX
01473 839 767 / 07932 033 360
Nick BARBER Architects Ltd / Registered in England 8867407

© Nick Barber Architects
Contractors must work only to figured dimensions which are to be checked on site
This line measures 30mm at stated sheet size