


SR02 - 0.9m Railing Detail (Ball top)

REVISIONS

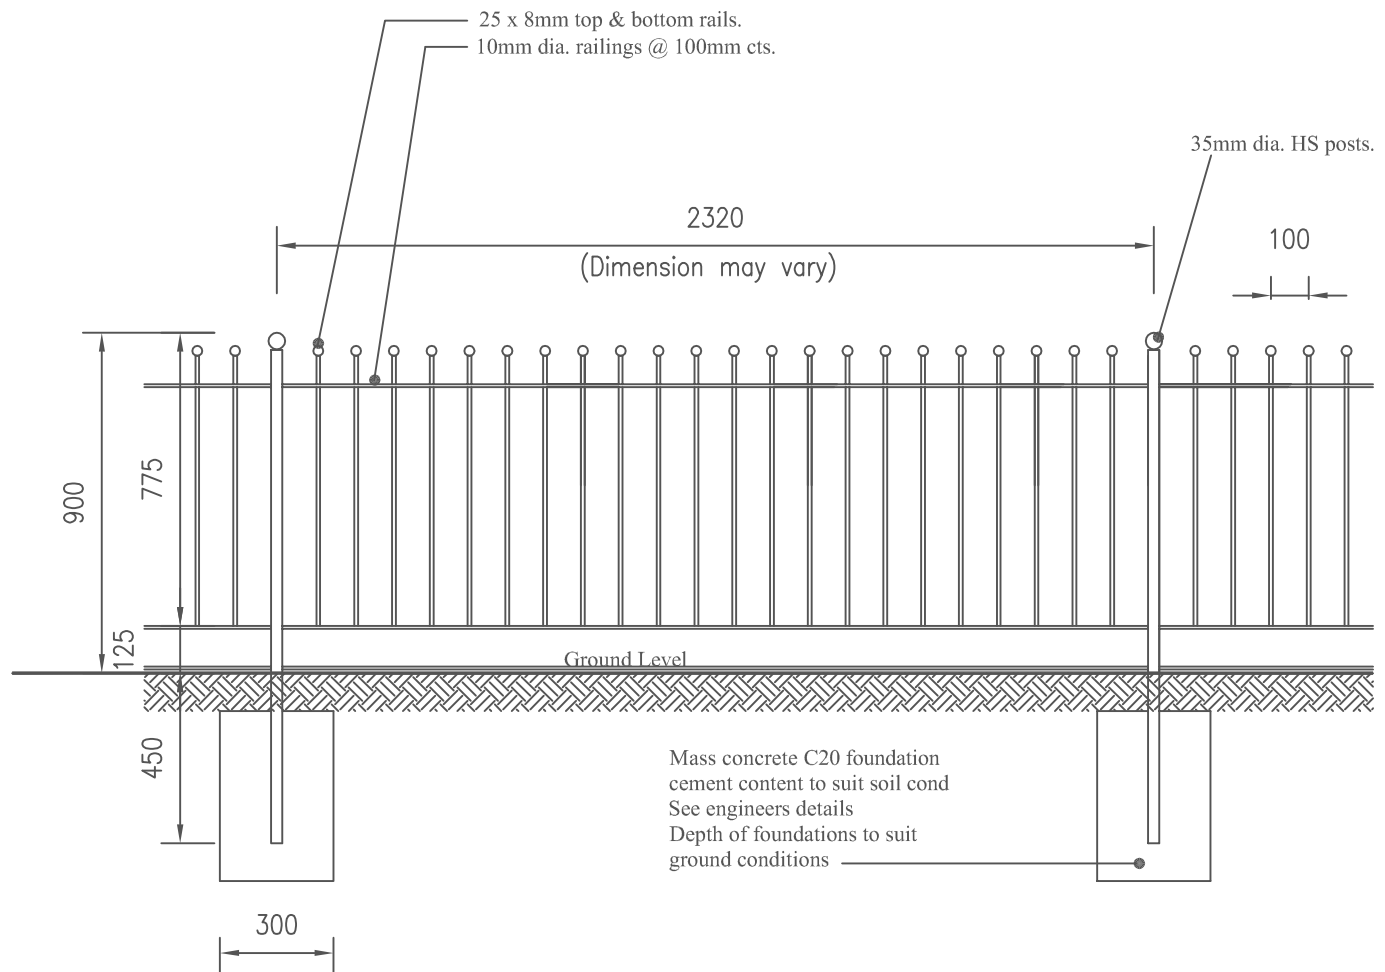

Front Elevation

Taylor Wimpey

Title:
Regional Standard Details

0.9m High Railing Detail
(Ball top)

Dwg No: SR 02 . -

Scale: 1 : 20 @ A4 Date: 05/10/12

Dwn By: TWNW Chk By:

Taylor Wimpey North West
Taylor Woodrow House, The Bossons, Worthington Road,
Birkenhead, Wirlington, Cheshire WA13 6JU
Tel 01925 849 500 Fax 01925 849 501
www.taylorwimpey.com