


NOTES:

Drawing illustrative only and not for construction purposes.

All dimensions and areas are indicative only. Site dimensions are required prior to commencing construction works or placing any material orders.

Full detailed site survey and investigation work required prior to any works commencing.

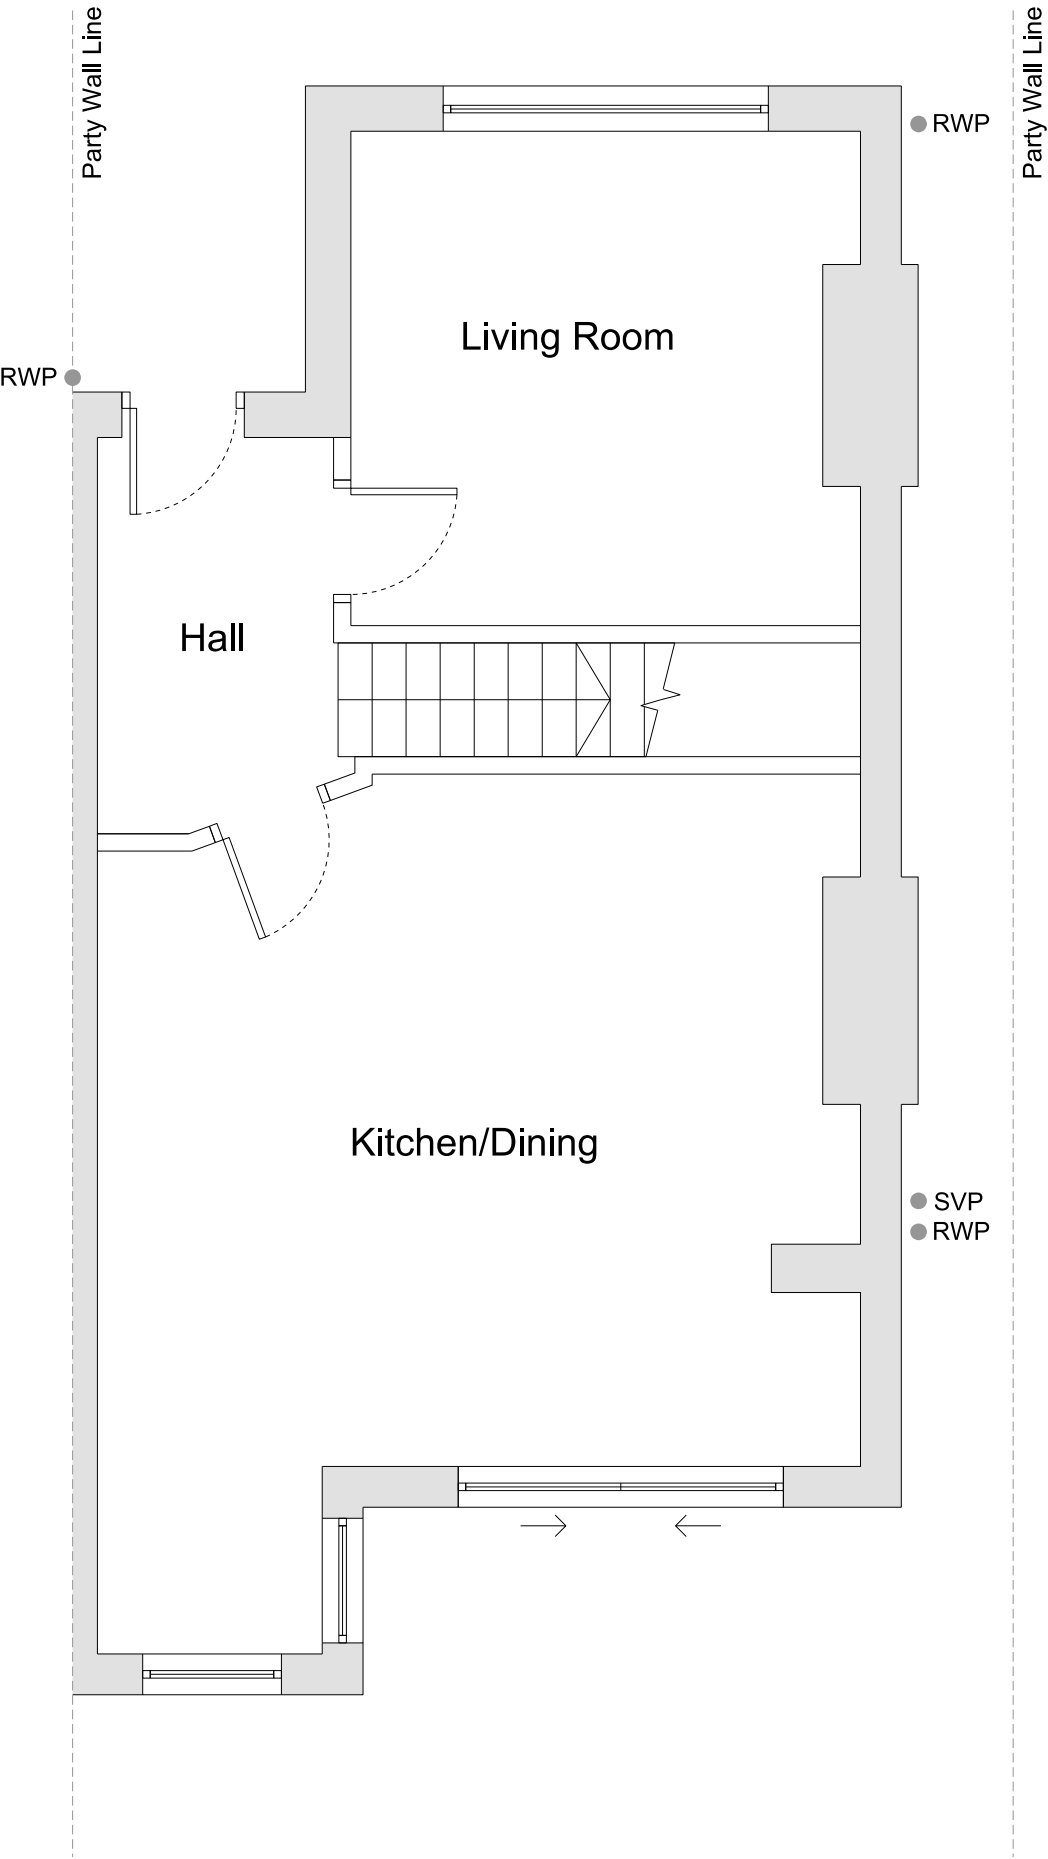



Existing Ground Floor Plan



Existing Rear Elevation

Existing Side Elevation

Existing Party Wall Elevation

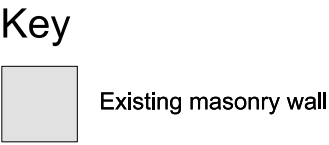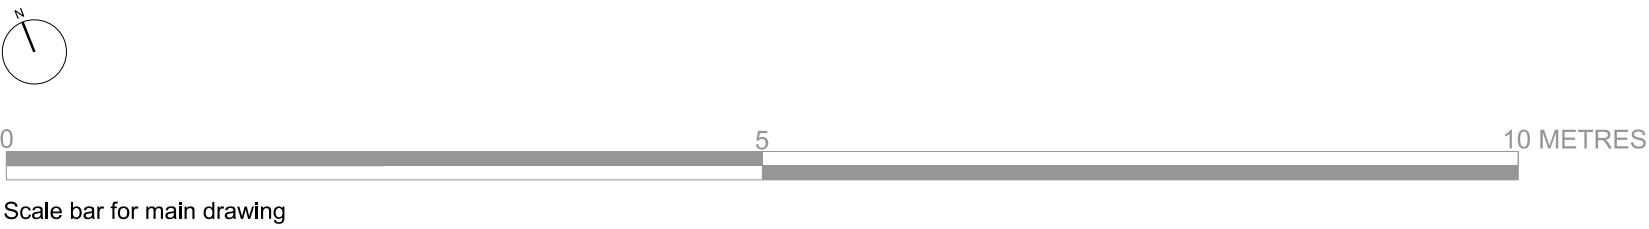

Project: **5 Stuart Drive**

Existing Plans & Elevations

Drawing No. 001

1:50 @ A2