


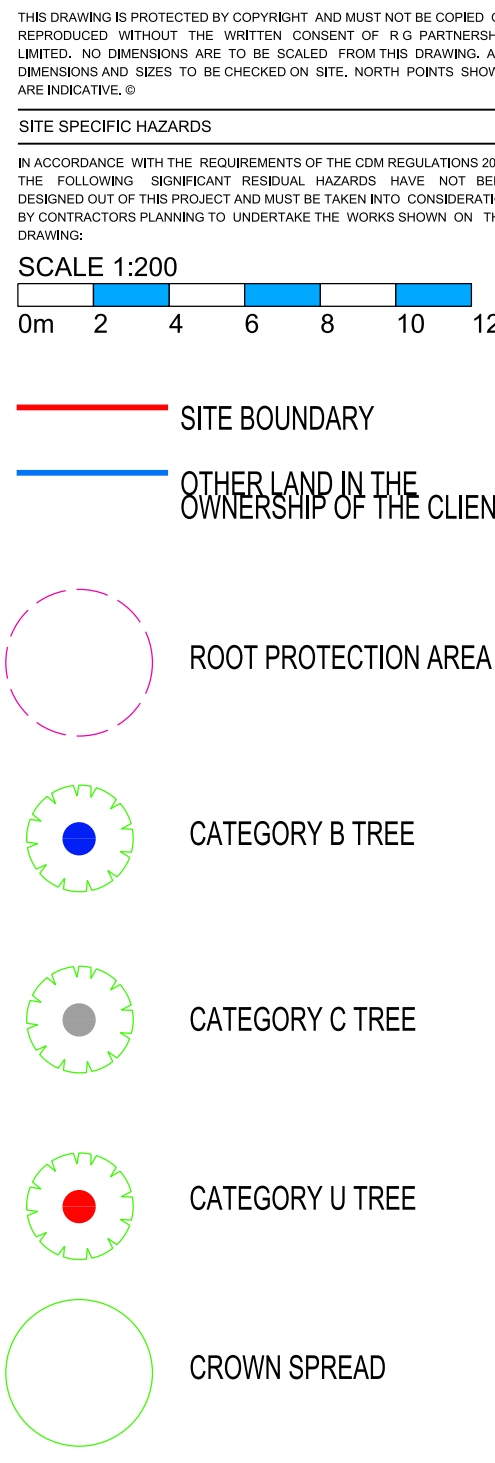

REV.		DATE		NOTES		IN	
CLIENT / PROJECT							
MAGHULL DEVELOPMENTS LTD							
KIRKBY GOLF CLUB - VALLEY ROAD							
KIRKBY							
DRAWING TITLE							
EXISTING SITE PLAN B							
STATUS							
PLANNING							
DATE		DRAWN		SCALE		BY	
NOV 20		RSL		1:200		A:200	
PROJECT		UNIT		QUANTITY		NUMBER	
DRAWING		L1		TYPES		NUMBER	
96027		L1		L18		L18	
PROJECT NAME		L		GM NAME		Description	
MANCHESTER		L		Description		Product Code	
THE RATCLIFFE GROUP PARTNERSHIP							
MANCHESTER 30 MANCHESTER ROAD TRAFALGAR SQUARE, BLISLEY T. 01457 700100 E. manchester@rsg.co.uk www.rsg.co.uk							
LONDON 100-102 RIVER STONE 100-102 RIVER STONE T. 020 7200 7600 E. london@rsg.co.uk www.rsg.co.uk							
							
							