


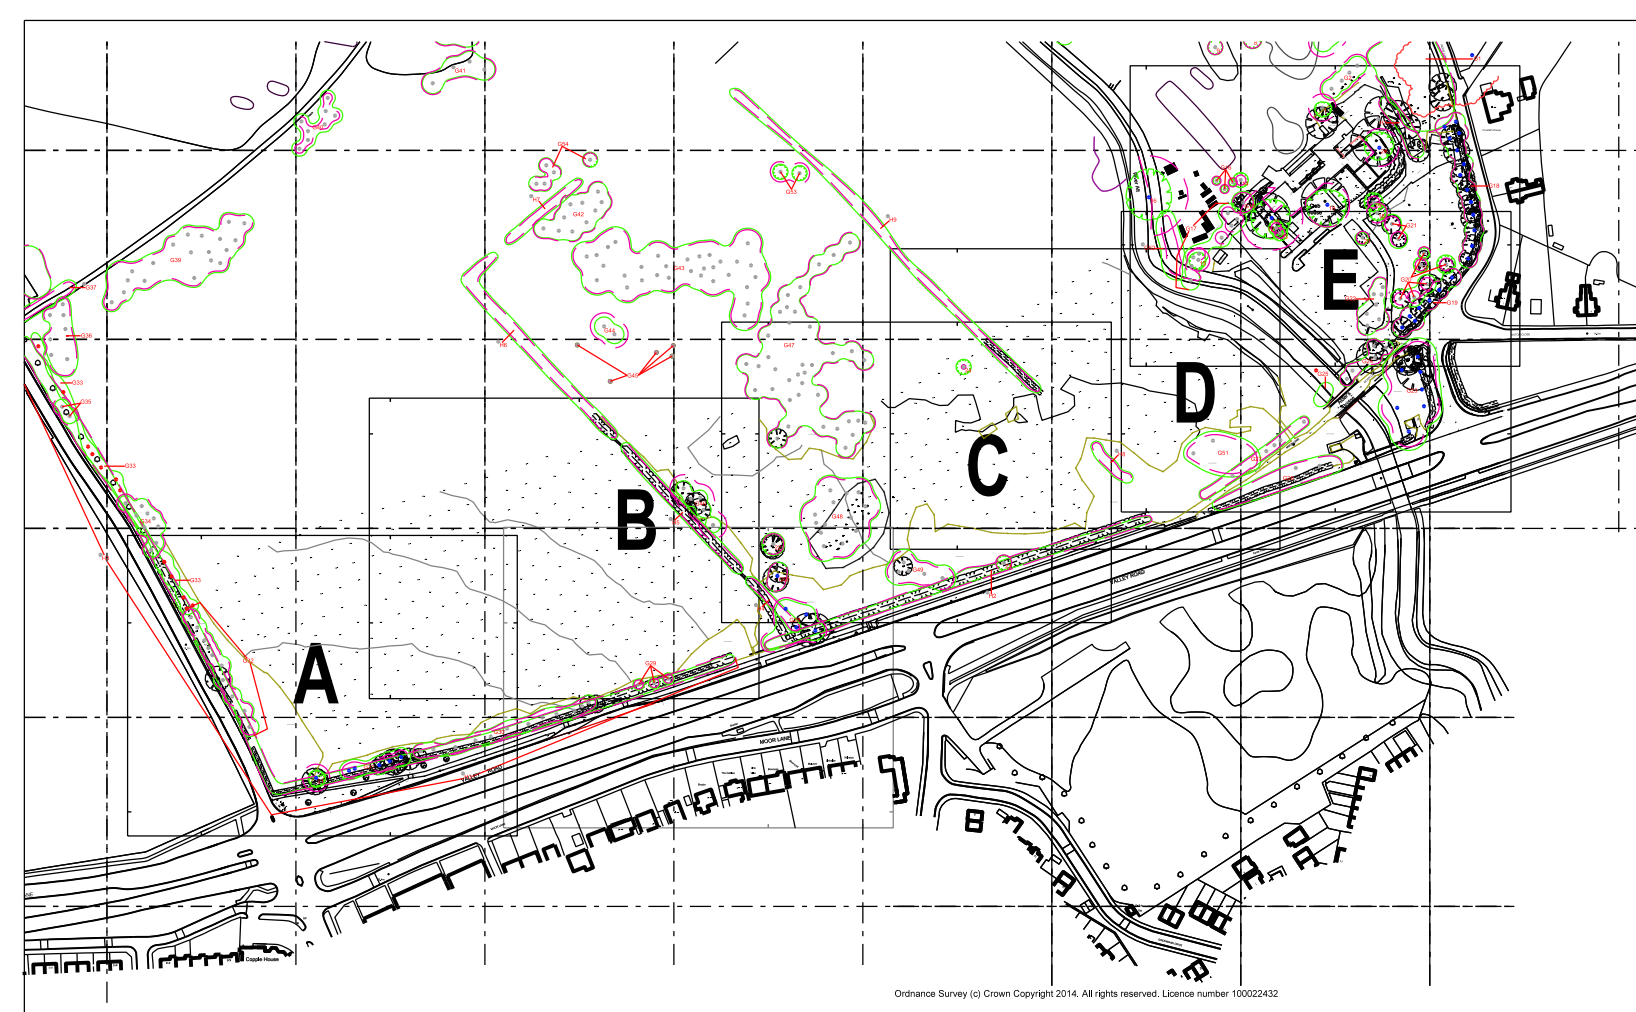

REV: DATE: NOTES:		IN:	
CLIENT / PROJECT:			
MAGHULL DEVELOPMENTS LTD			
KIRKBY GOLF CLUB - VALLEY ROAD			
KIRKBY			
DRAWING TITLE:			
EXISTING SITE PLAN D			
STATUS:			
PLANNING			
DATE:	DRAWN:	SCALE:	
NOV 20	RSL	A3	1:200
PROJECT NAME:	UNIT:	Q1 QUO:	TWELVE:
			ROVER:
			LETT:
DRAWINGS:			
9627			L20
See Location Plan	L	See Plan	P
			Drawn
			Checked
THE RATCLIFFE GROVES PARTNERSHIP			
MANCHESTER			
10 MANCHESTER ROAD			
BURY LAKE ROAD BS3 9DQ			
T: 0161 251 6565 E: enquiries@ratt.co.uk			
www.ratt.co.uk			
LONDON:			
10 GERRARD STREET			
W1D 6PU			
T: 0121 666 0165 E: info@ratt.co.uk			