




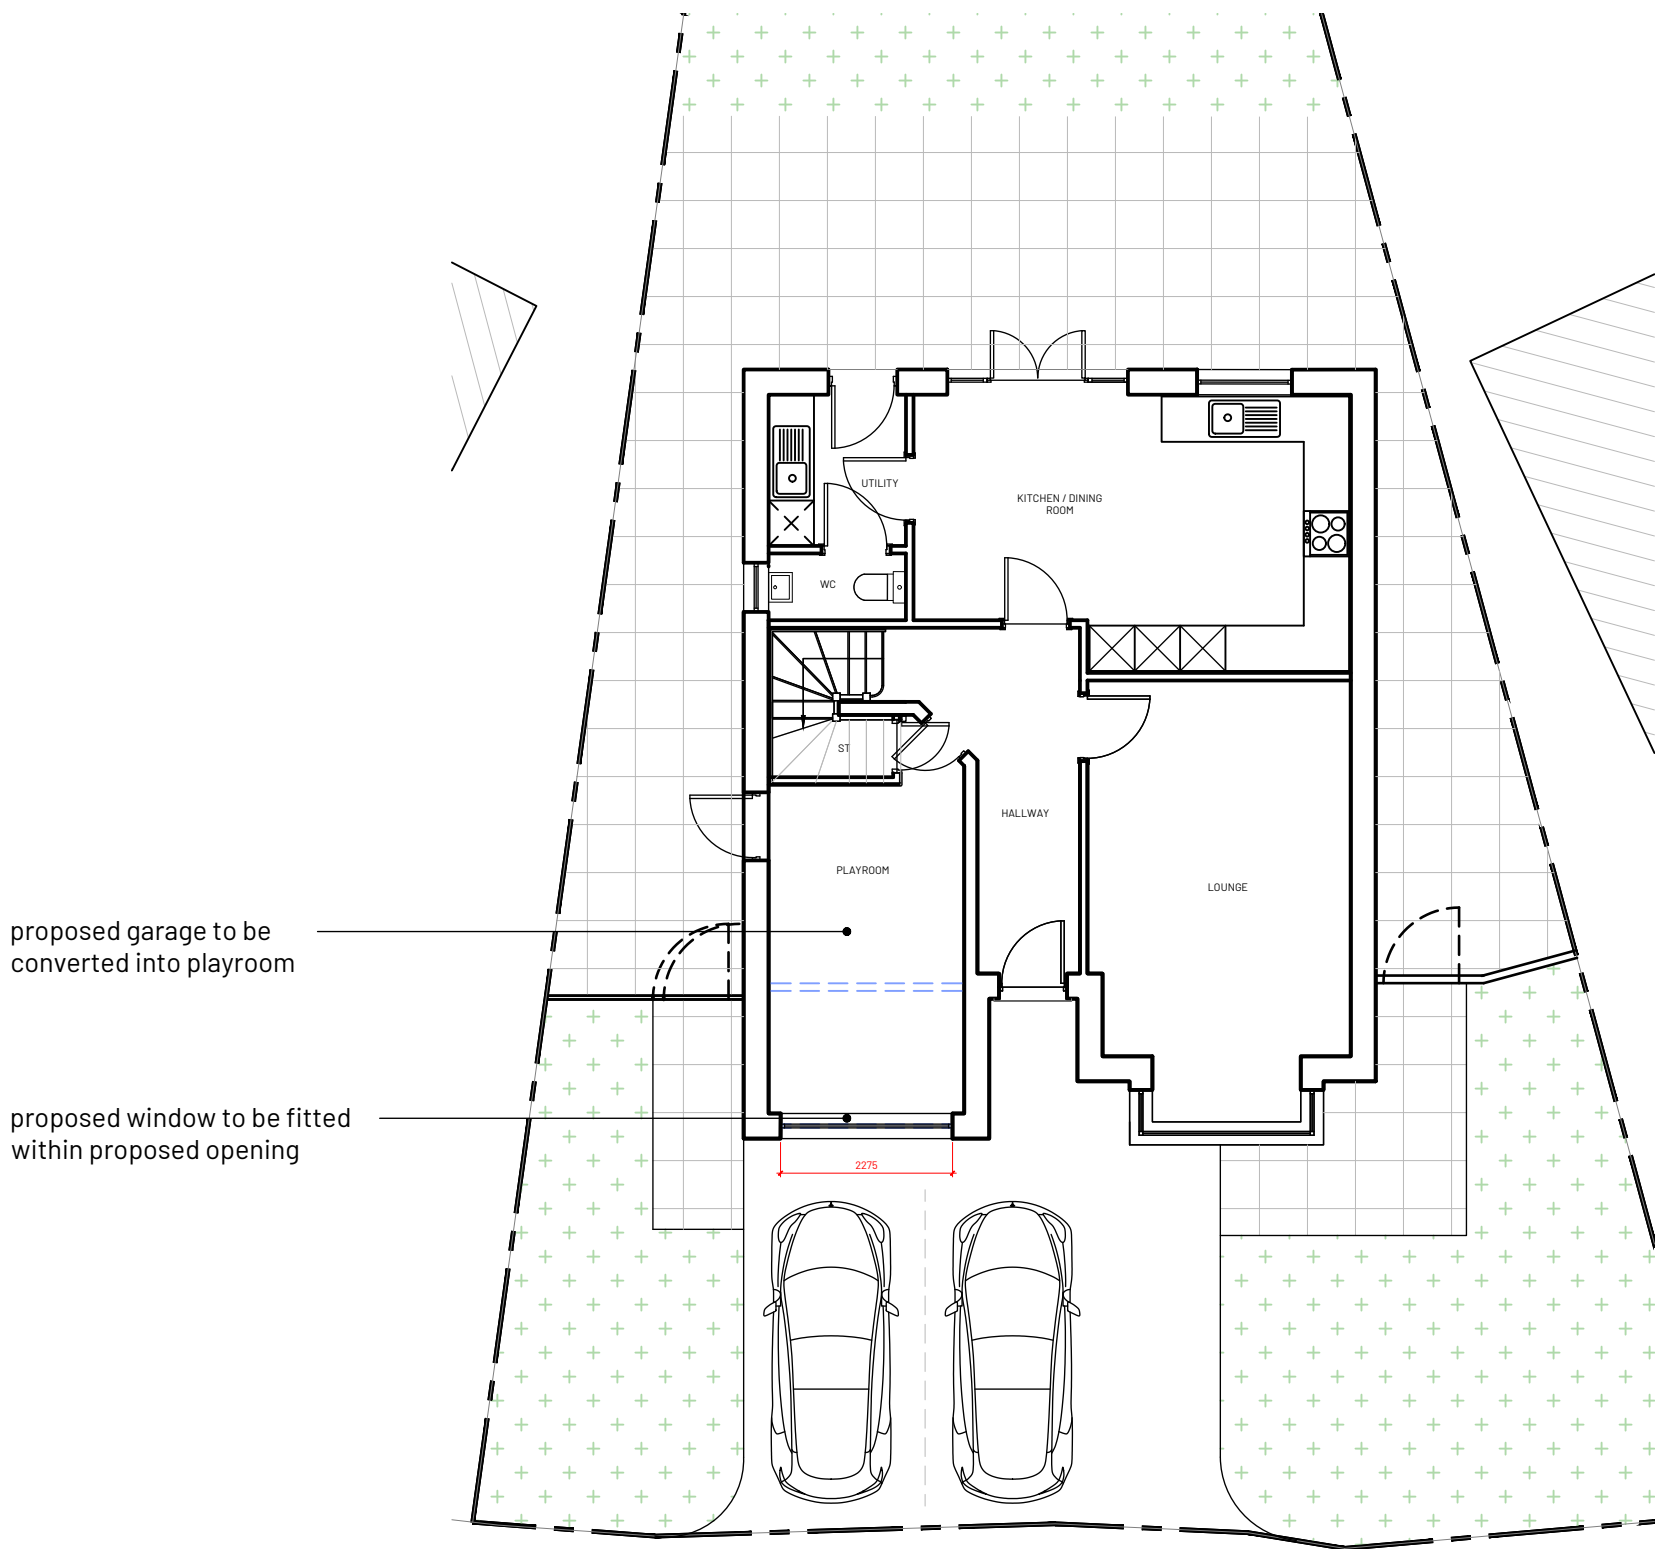

GROUND FLOOR

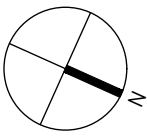

FRONT ELEVATION

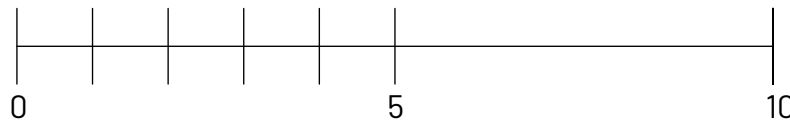

SCALE BAR 1:100

- notes:**
1. Do not scale this drawing
 2. Drawing to be used for the status indicated only
 3. All dimensions and setting out shall be checked and confirmed and any discrepancies to be reported to the Designer prior to commencement of any work
 4. All work and materials to be in accordance with current statutory legislation, relevant codes of practice and British Standards
 5. Drawing to be read in accordance with relevant consultants and sub-contractors drawings and specifications
 6. This drawing is the property of the Designer and is not to be used in whole or in part without written consent

Key

- Site Boundary
- Existing Walls


- First Issue to Client 22/12/02
A Revised design 26/09/14

Various amendments to design highlighted in colour for clarity

no.	revision	date
-----	----------	------



key plan:

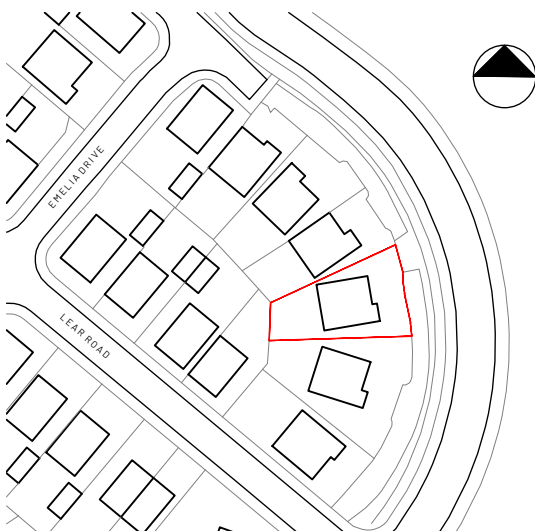

project:
2 Lear Road
Prescot
Merseyside
L34 1AZ

title:
Ground Floor Plan &
Front Elevation

scale: 1:100 **sheet:** A1 **date:** December 2022

drawing status:

Planning

drawing no: 523- PL- 100 **rev:** A