



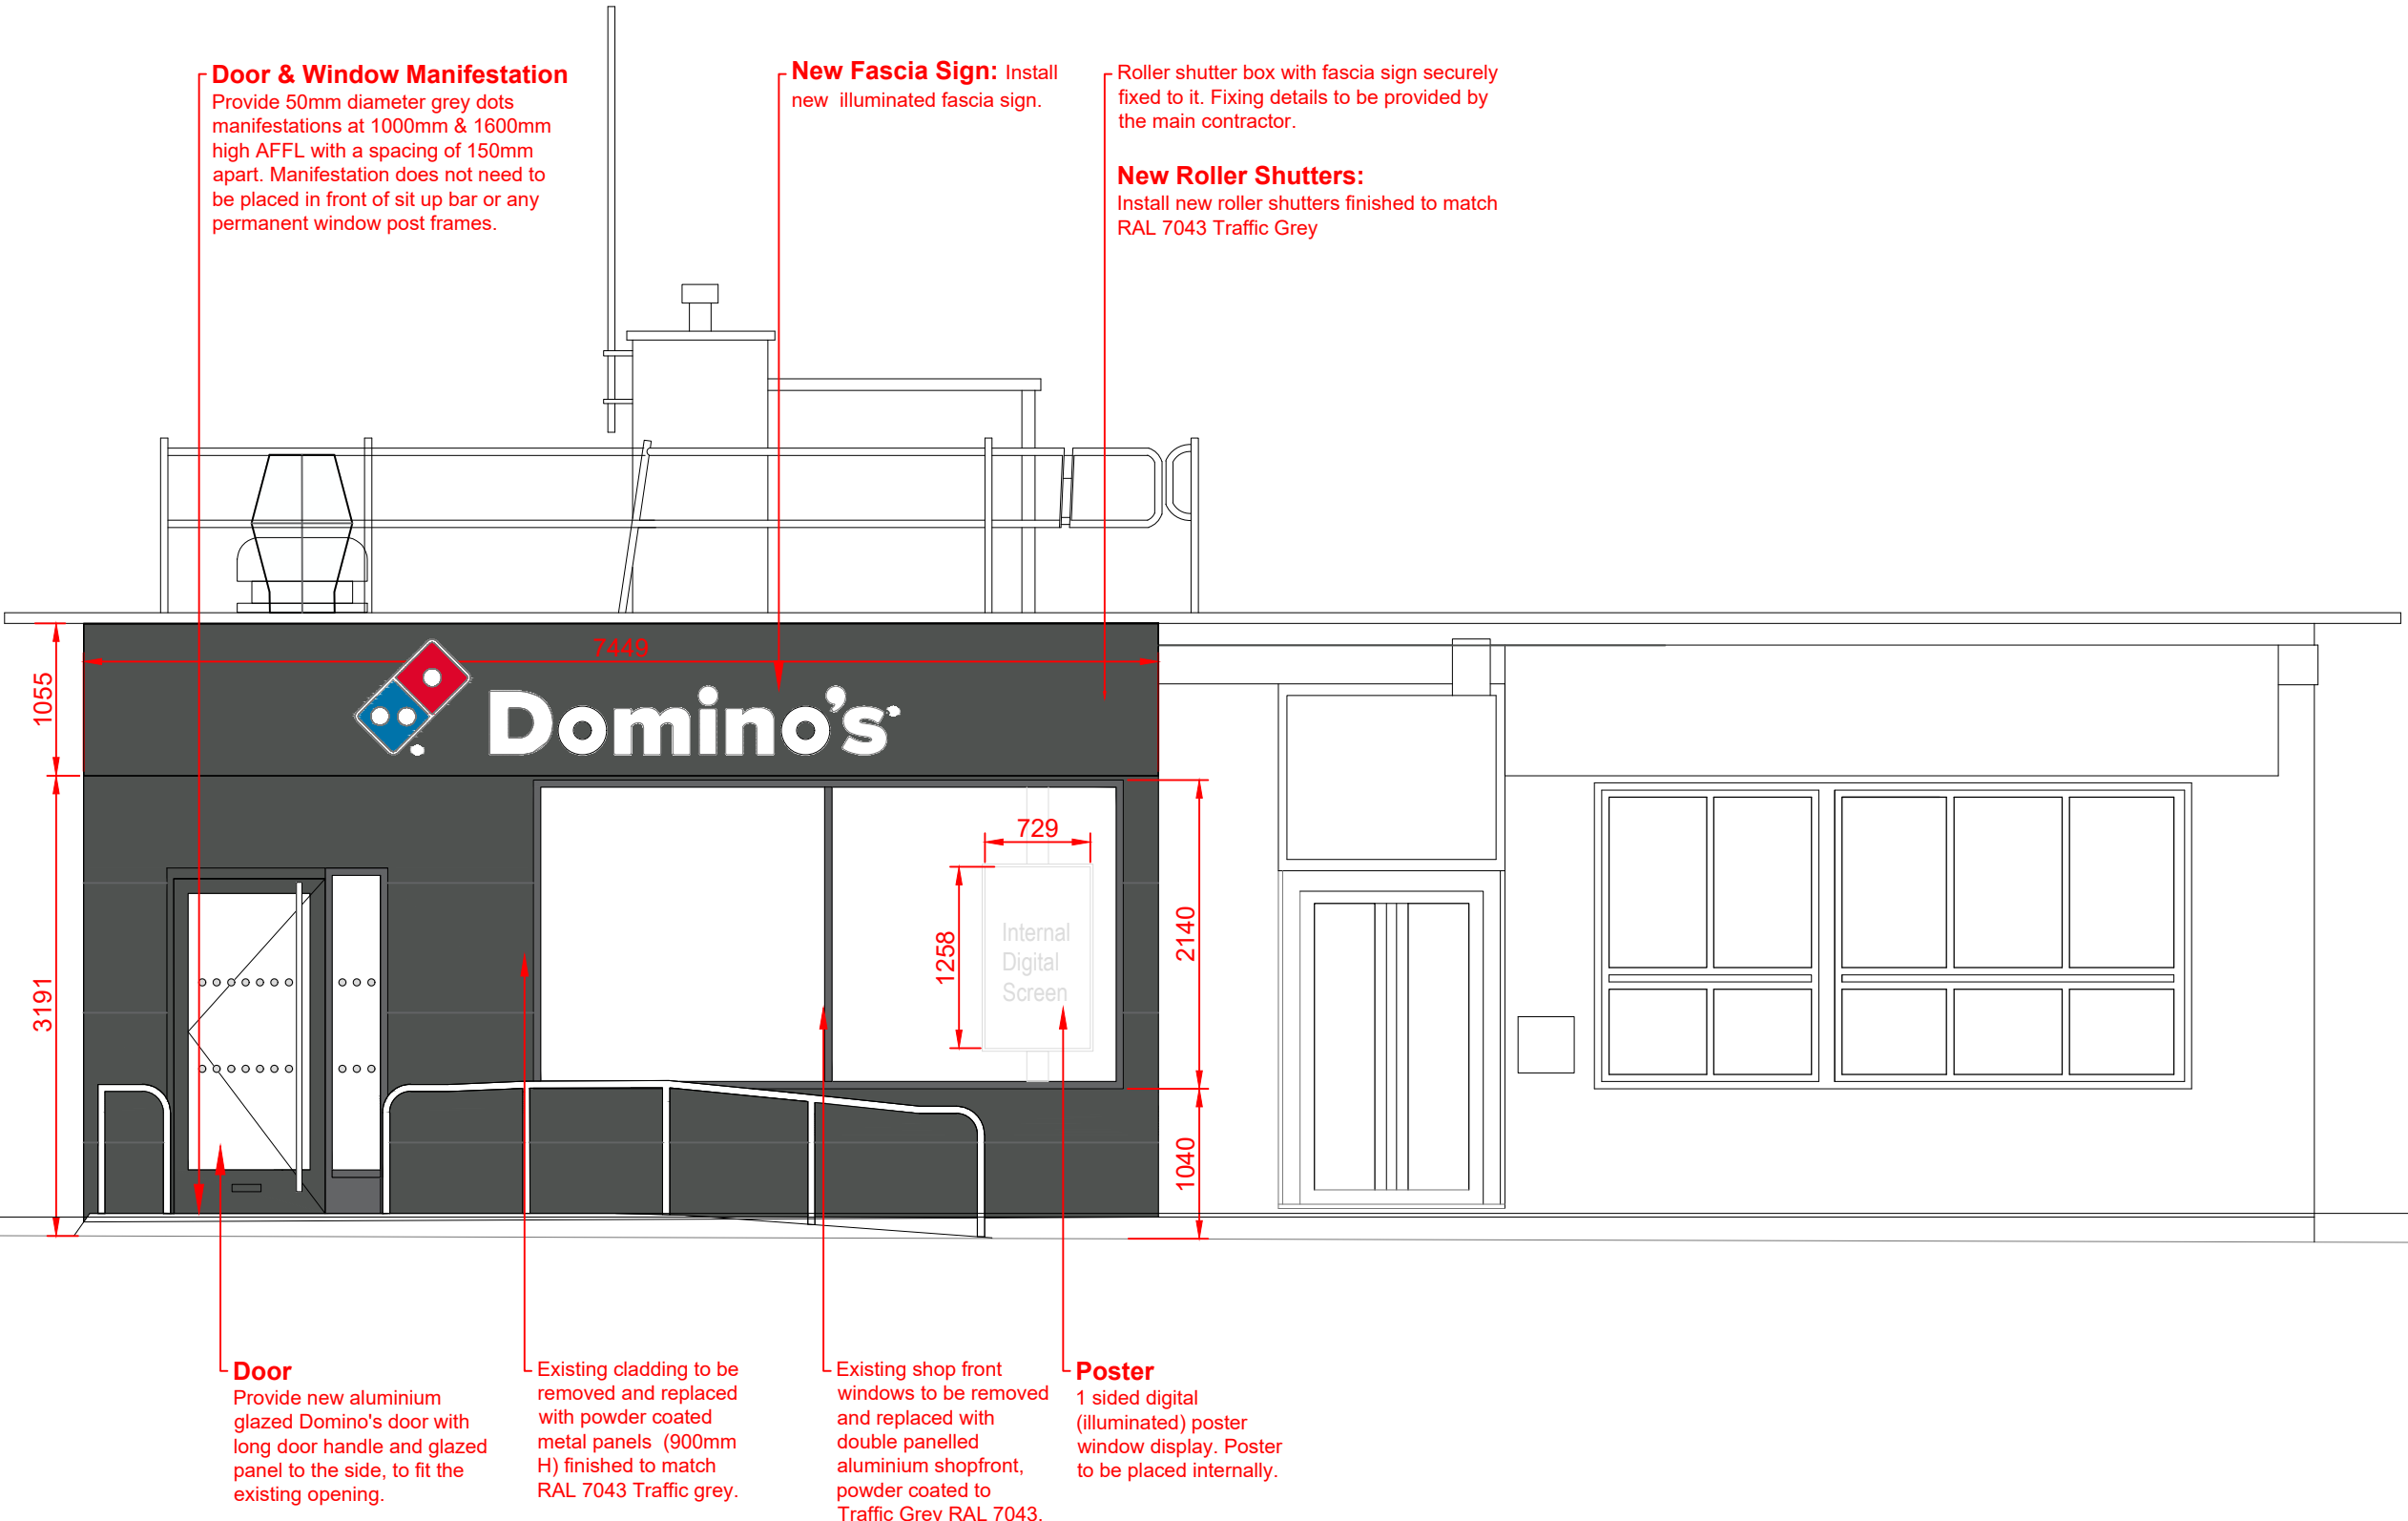


01 - Proposed Front Elevation
Scale: 1 : 50

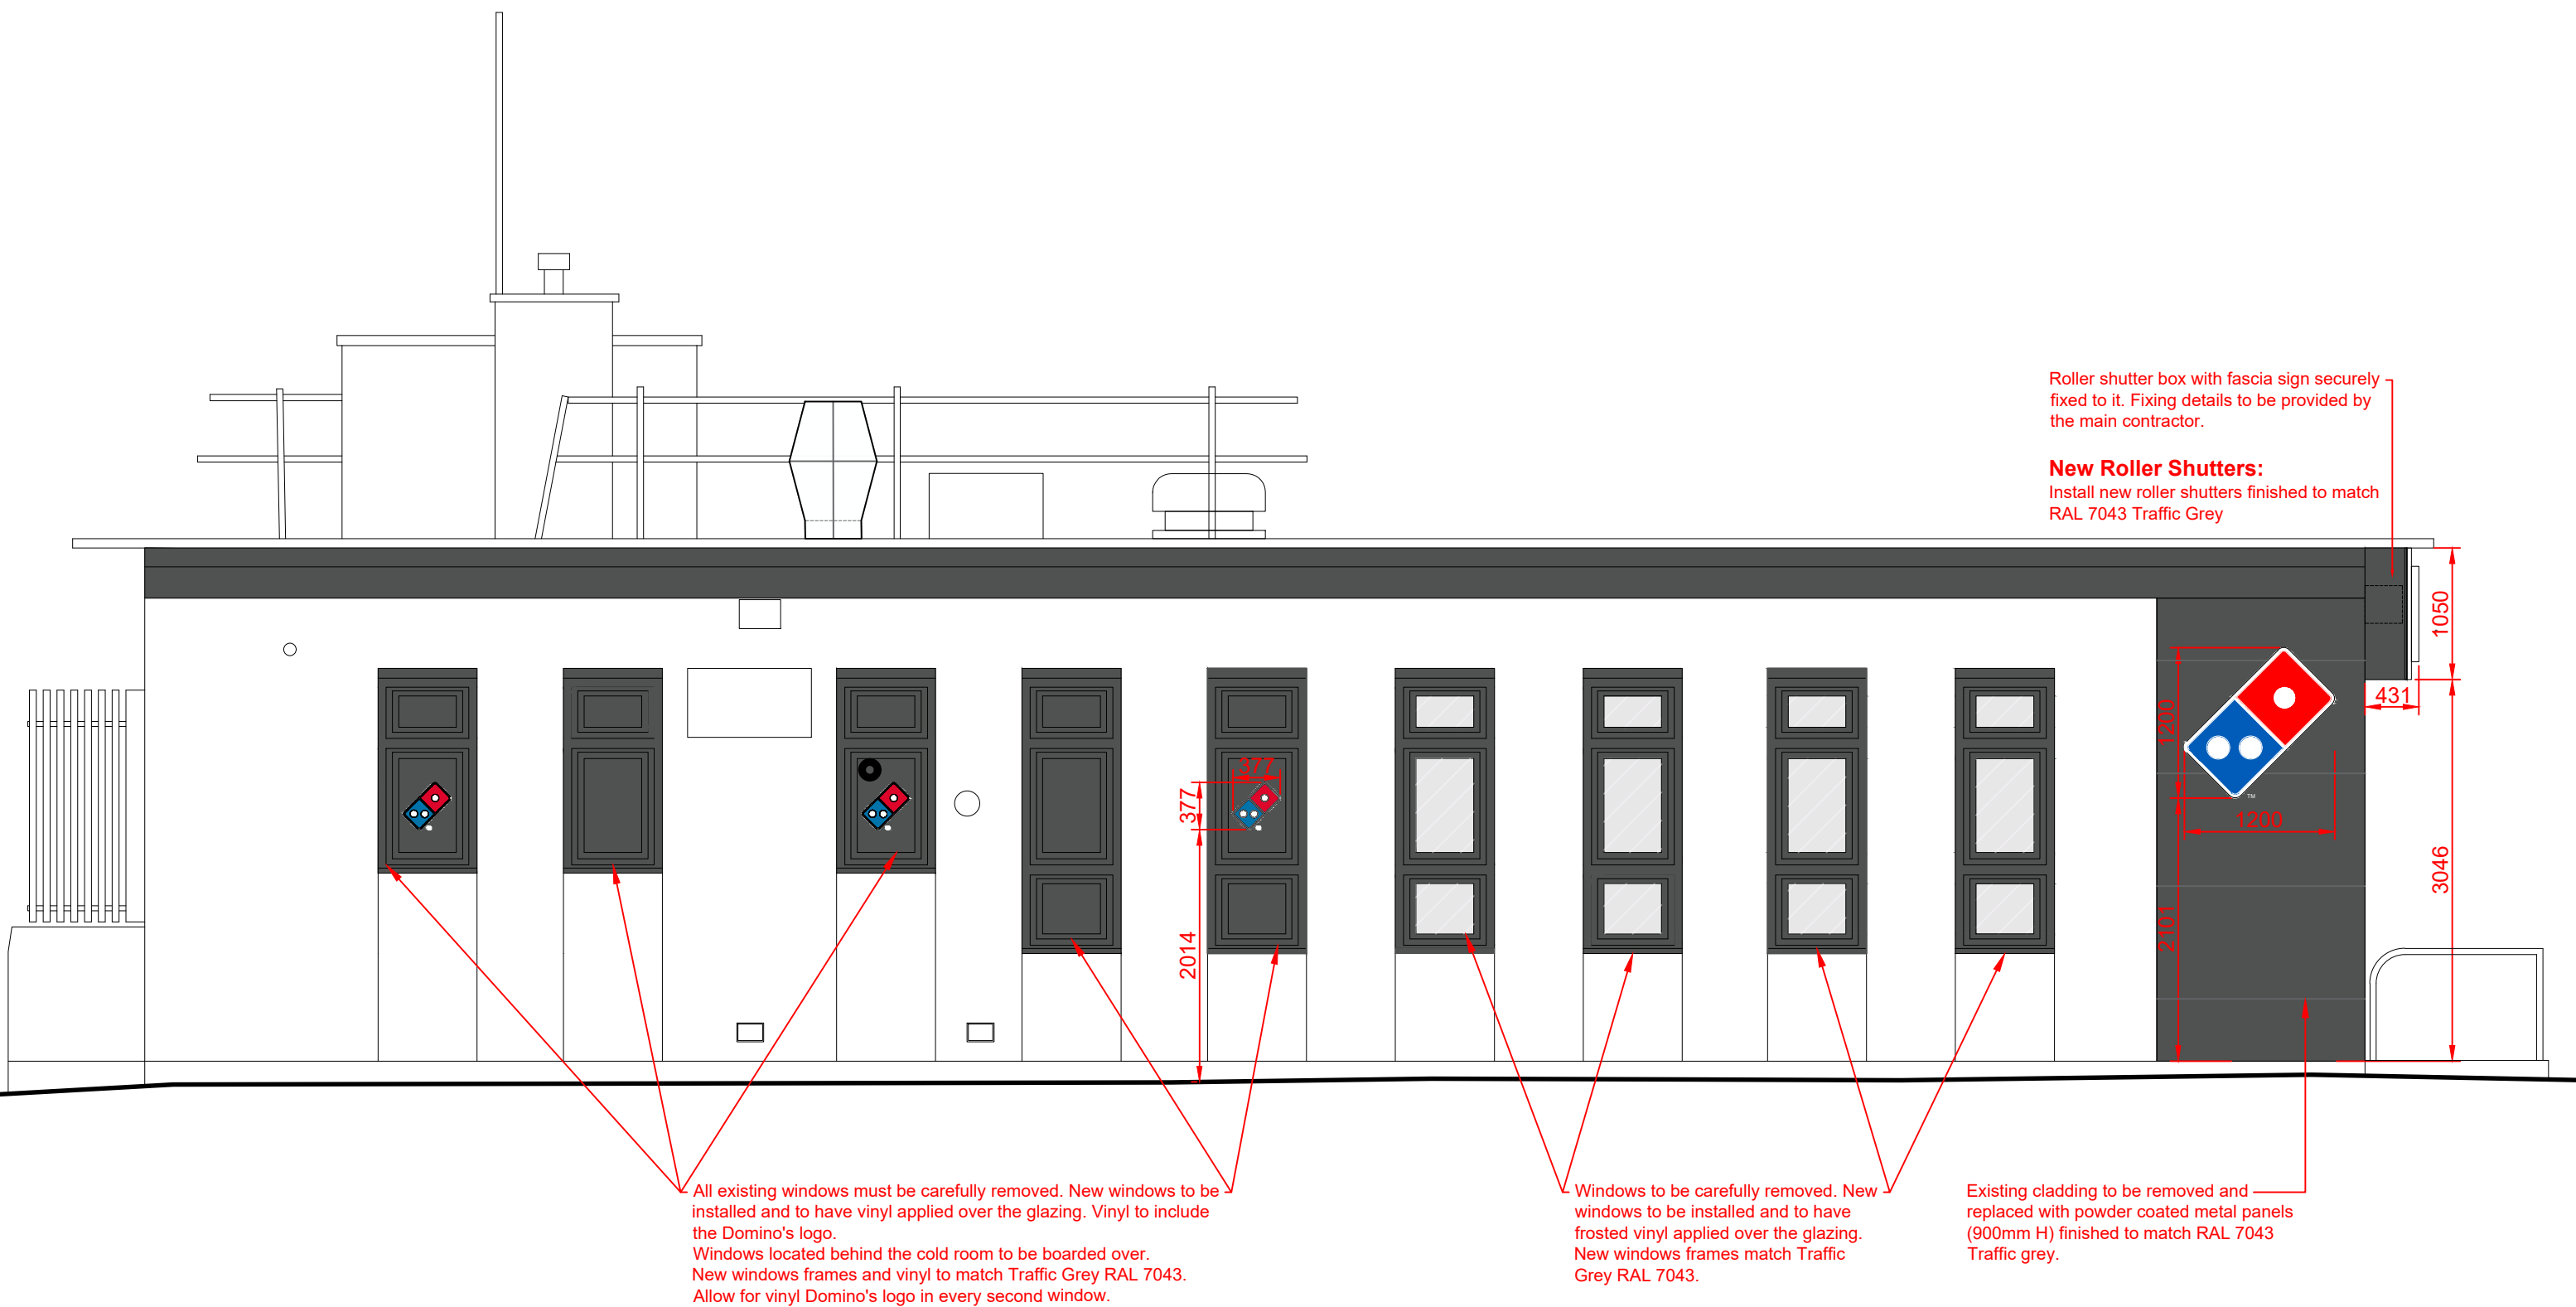

02 - Proposed Side Elevation
Scale: 1 : 50



03 - Proposed Internally Illuminated Fascia Sign
Scale: 1 : 20

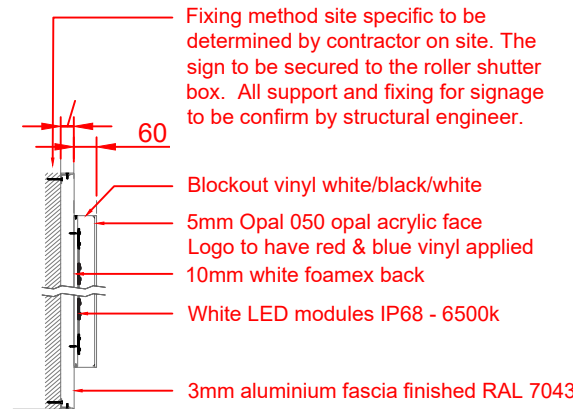

Cross Section- Fascia Sign
Scale 1:20

Proposed Internally Illuminated Fascia Sign - Front Elevation
Scale 1:50


Providing 1no new internal illuminated fascia sign. Consisting of individual letters/ logos. All illuminations to evenly illuminated with all wiring and drivers unseen.

Individual letters/logo to be mounted on 3mm PPC aluminum back panel, formed on four sides with 35mm folded returns with 20mm x 20mm internal aluminum fixing angle to top and bottom. Folded aluminium background tray finished to RAL 7043 traffic grey, stain finish. Individual built up lettering and logo mounted to face.

Lettering and logo to be manufactured from 5mm opal 050 acrylic faces with 3mm clear acrylic returns wrapped with blackout white/black then cast white vinyl to block illumination.

Lettering and Logo to have self adhesive translucent vinyl detail direct to face: Lettering and Logo Colours: IP 5701 Gloss White; IP 5743T Intense Blue; IP 5730T Red

Main contractor/ others to ensure that a permanent waterproof seal is formed between the Roller shutter/building and the sign via lead/zinc flashing.

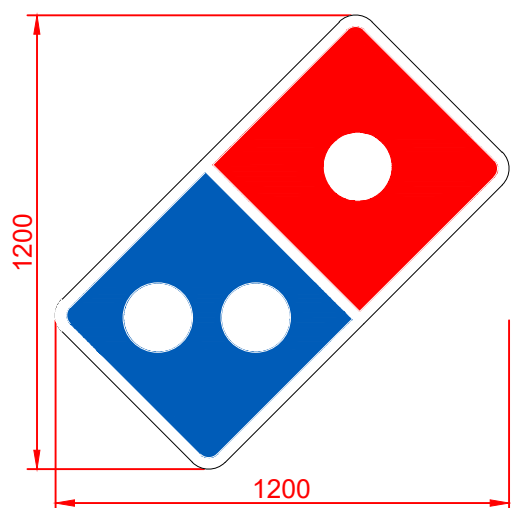

04 - Proposed Internally Illuminated Logo Sign
Scale: 1 : 20



Proposed Cross Section - Logo Sign
Scale 1:20

Proposed Internally Illuminated Logo Sign - Side Elevation
Scale 1:50

Providing 1no new internally illuminated fascia signs lit by LED's (max 200cd/m2).

Consisting of individual logo with only the front face to be illuminated. All illuminations to evenly illuminated with all wiring and drivers unseen.

Logo to be manufactured from 5mm 050 opal acrylic faces with 3mm clear acrylic returns wrapped with blackout white/black then cast white vinyl to block illumination. Logo to be complete with foamex backs & LED illumination.


Logo to have self adhesive translucent vinyl detail direct to face. BLUE : IP5743T Intense Blue; RED: IP 5730T Red; IP 5701 Gloss White.

NOTES

- Check all dimensions on site.
- Subject to survey
- Subject to site inspection.
- Site boundary lines are indicative only.

03	26/06/25	HCH	Internal digital screen sizes added
02	13/06/25	HCH	Planning Issue
01	11/06/25	HCH	First Issue
Rev	Date	By	Description

Revision Schedule

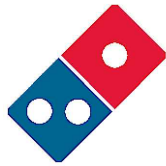

THIS DRAWING AND/OR SPECIFICATION IS THE SOLE PROPERTY AND COPYRIGHT OF DOMINO'S PIZZA AND MAY NOT BE DISCLOSED TO ANY THIRD PARTY OR REPRODUCED WITHOUT THE PRIOR WRITTEN CONSENT OF AN AUTHORISED REPRESENTATIVE OF DOMINO'S PIZZA. NO EQUIPMENT, MACHINERY OR PARTS TO WHICH THIS PLAN, DRAWING OR SPECIFICATION RELATES MAY BE MANUFACTURED TO THE ORDER OF ANY THIRD PARTY WITHOUT THE PRIOR WRITTEN CONSENT OF ANY AUTHORISED REPRESENTATIVE OF DOMINO'S PIZZA.

project
Domino's Kirkby
3 St Chad's Drive,
Kirkby
L32 8RA

title
Proposed Elevations
Advert Consent
-

drawing status

Planning Issue

contract no.	scale
-	1:50 @ A1
client ref.	date
-	11/06/25
drawn by	checked by
HCH	-

drawing number	revision
10128-SD-XX-P-A-13002	03
project number-originaior-zone-level-type-role-sheet number	



Simons Design Ltd
architects
Newland House, The Point, Weaver Road, Lincoln,
Lincolnshire, LN6 3QN
T: +44 (0) 1522 815 114
E: info@simons-design.co.uk
www.simons-design.co.uk

