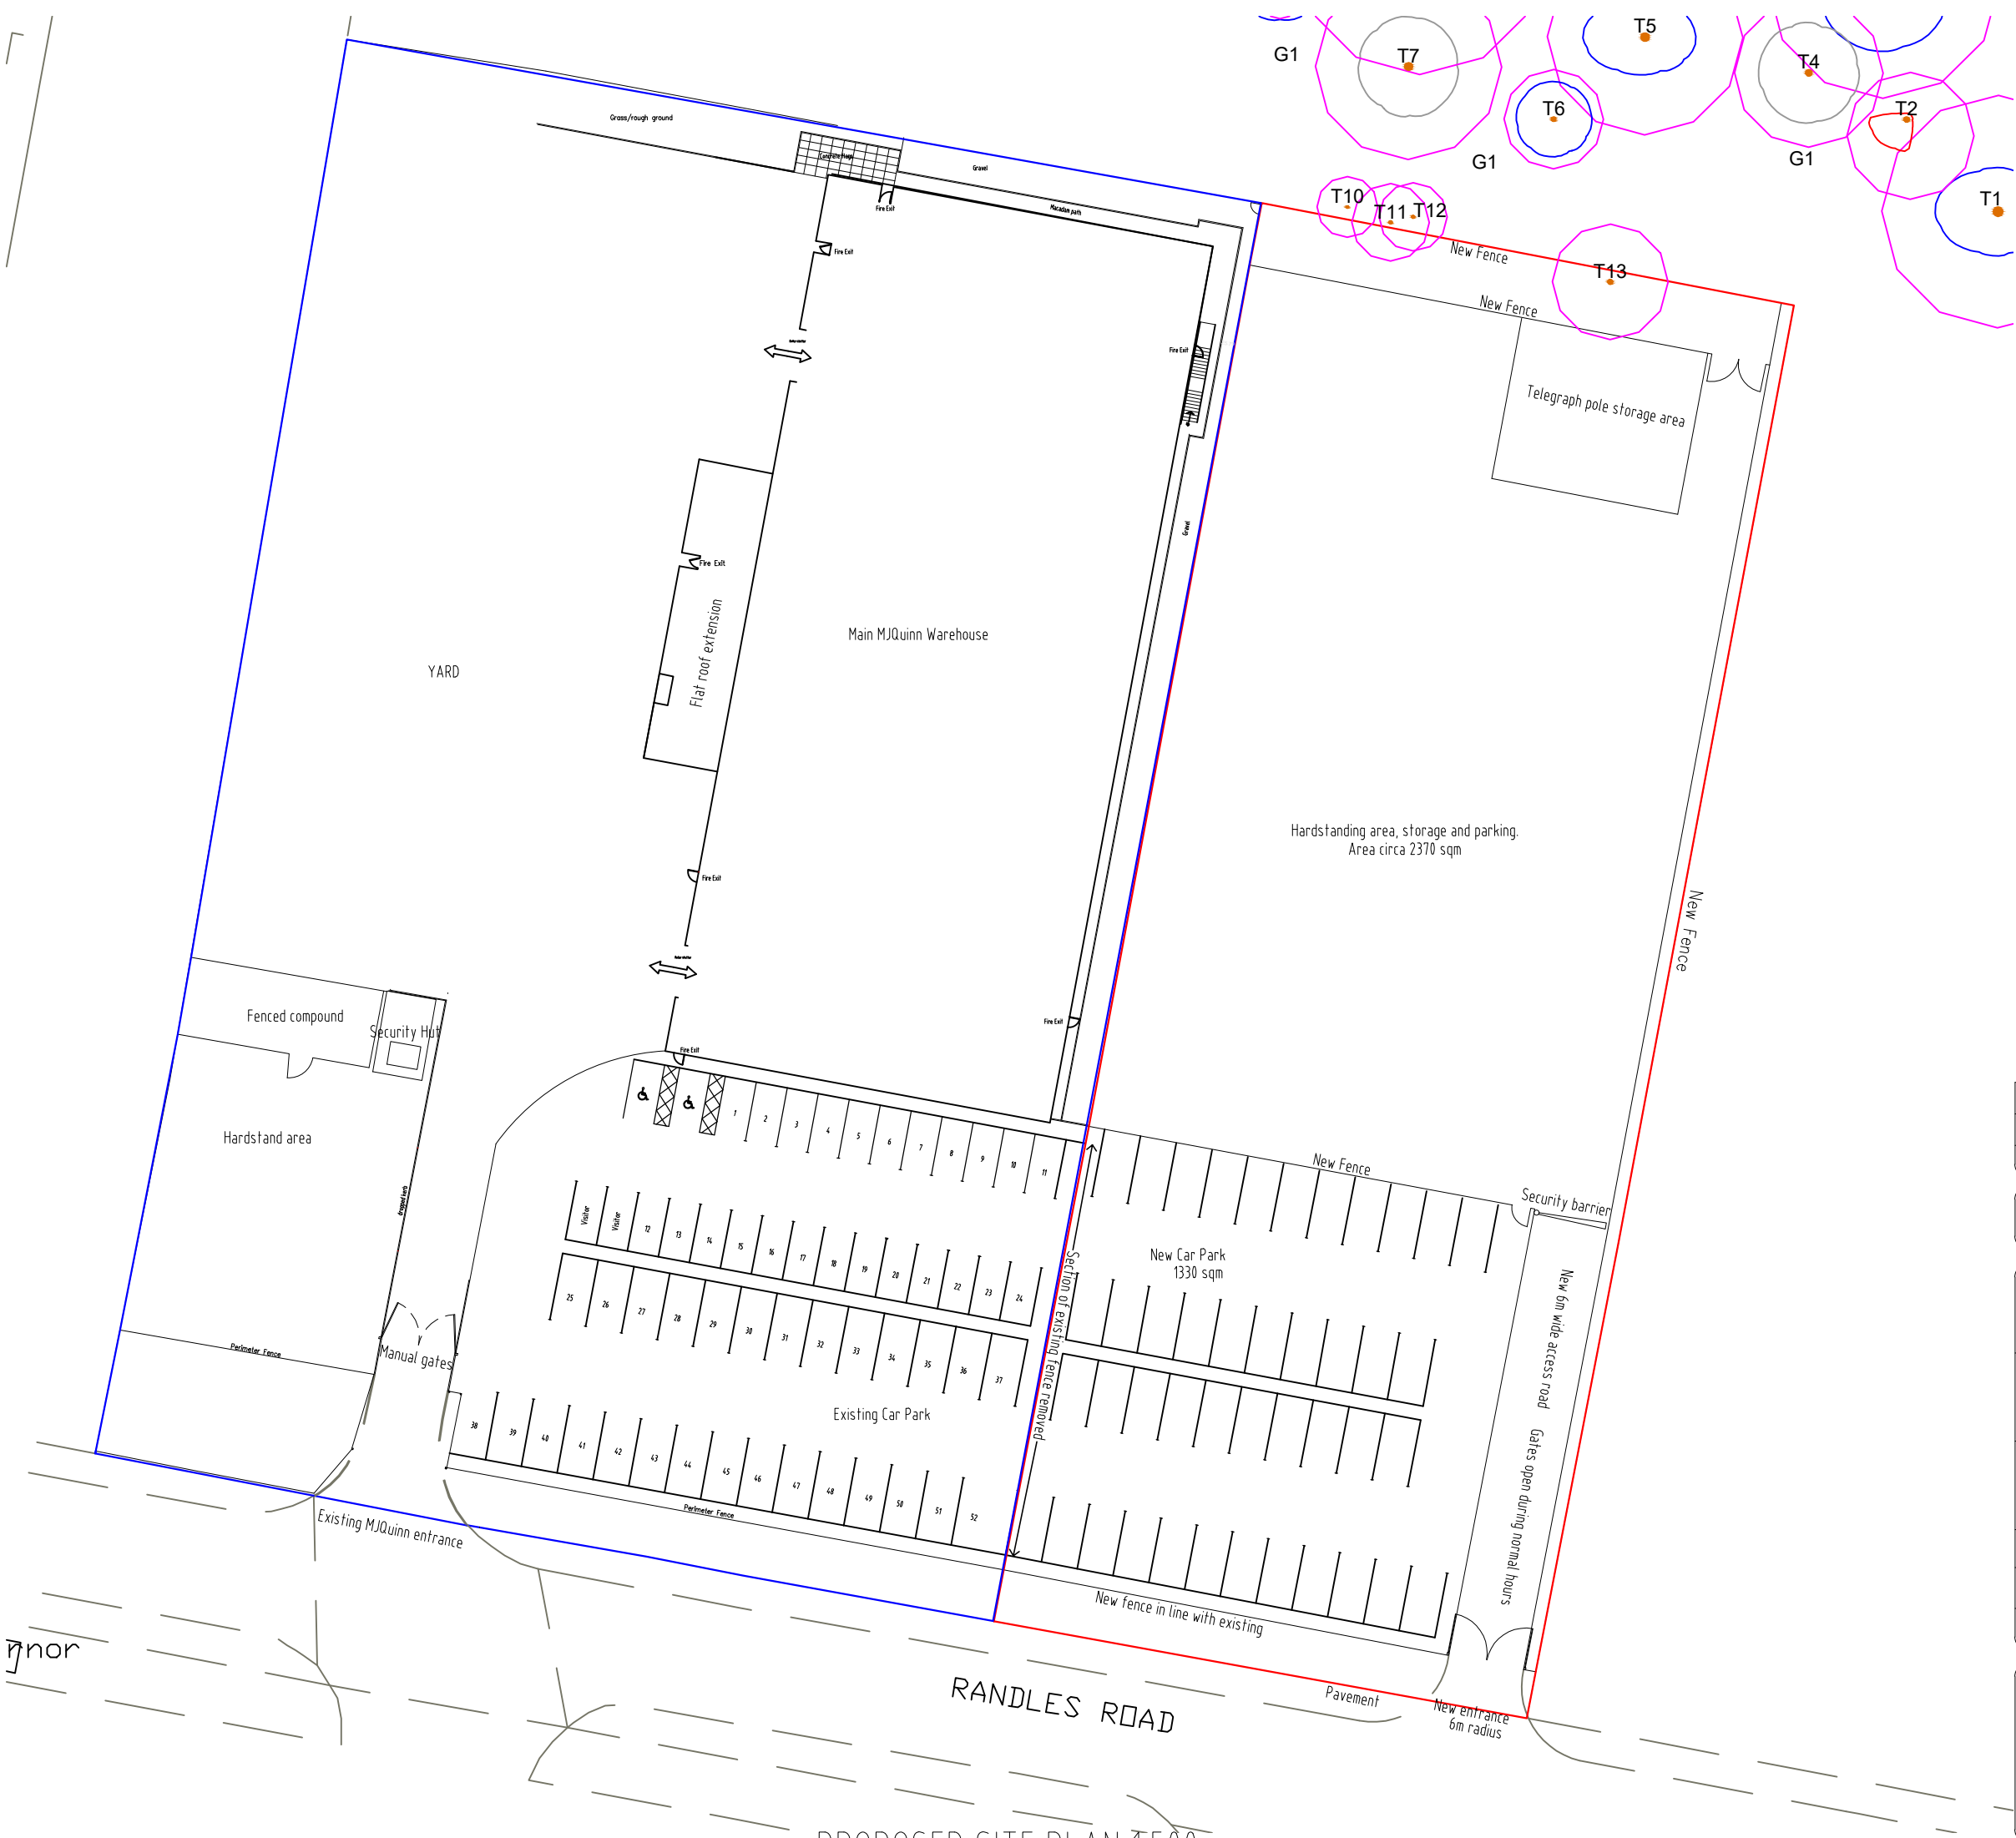


B	Gates widened to maximise opening width.	19.01.2022
A	Car park aisle widths increased to 6m.	19.01.2022
Rev	Notes	Date

Status	PLANNING
--------	----------

Client	MJ Quinn
--------	----------

Project title	Unit 14, Randles Road Knowsley L34 9HX Proposed Extension of Yard into adjacent vacant land
---------------	--

Drawing title	Proposed Site Plan
---------------	--------------------

Date:	11/2020	Scale:	As stated @ A3
-------	---------	--------	----------------

Drawn:	JMc	Job No.	220-2450
--------	-----	---------	----------

Drawing Nr.	220-2450-02	Revision:	B
-------------	-------------	-----------	---



McGrath Associates

Chartered Surveyors
Project Management

Suite 12
Aintree Building
Aintree Business Park
L9 5AQ
0151 525 9546
info@mcgrathassociates.co.uk
www.mcgrathassociates.co.uk