




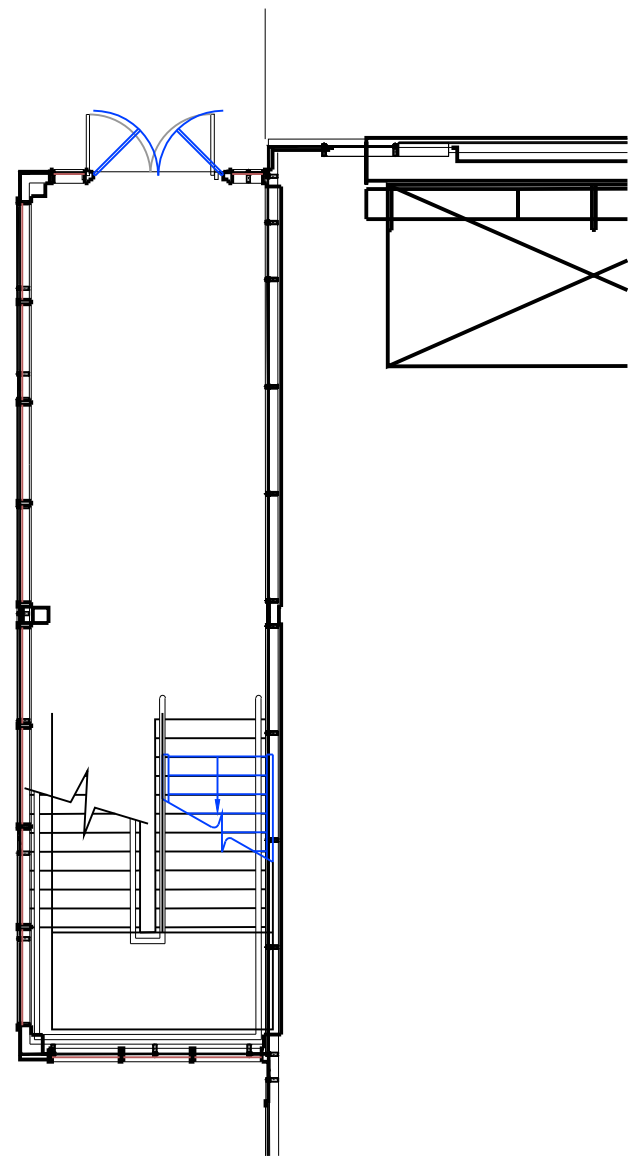

Existing Ground Floor Plan (Entrance)

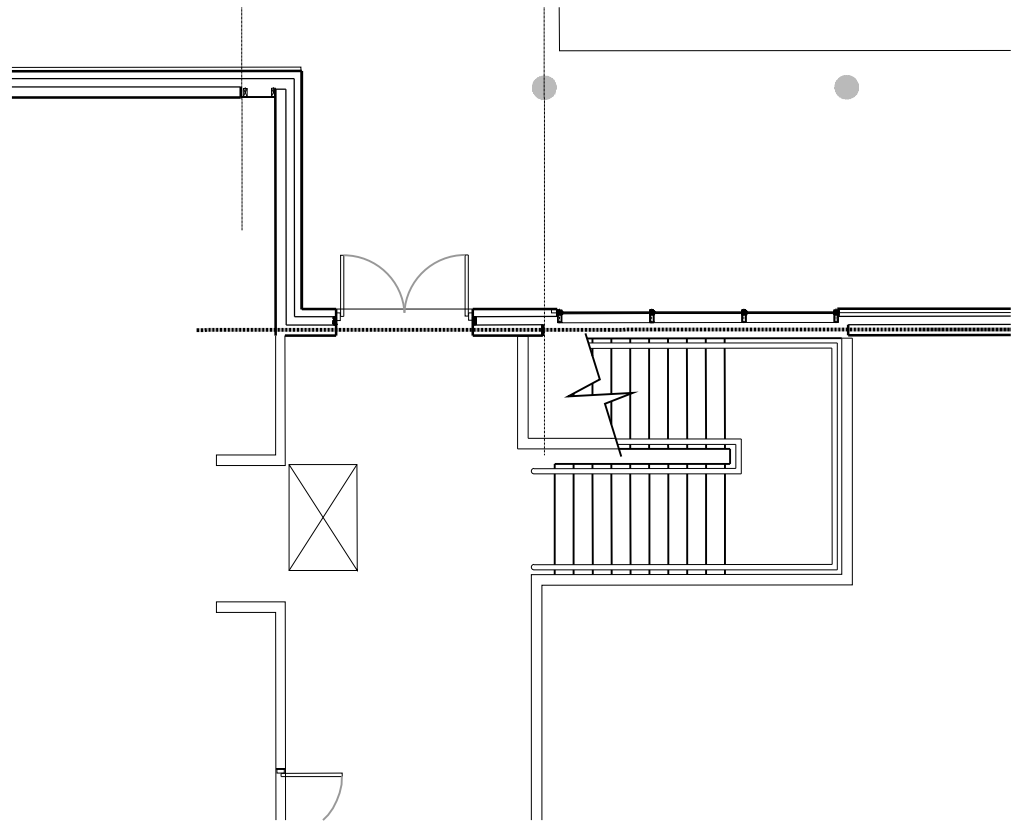

Existing Ground Floor Plan (Rear exit)

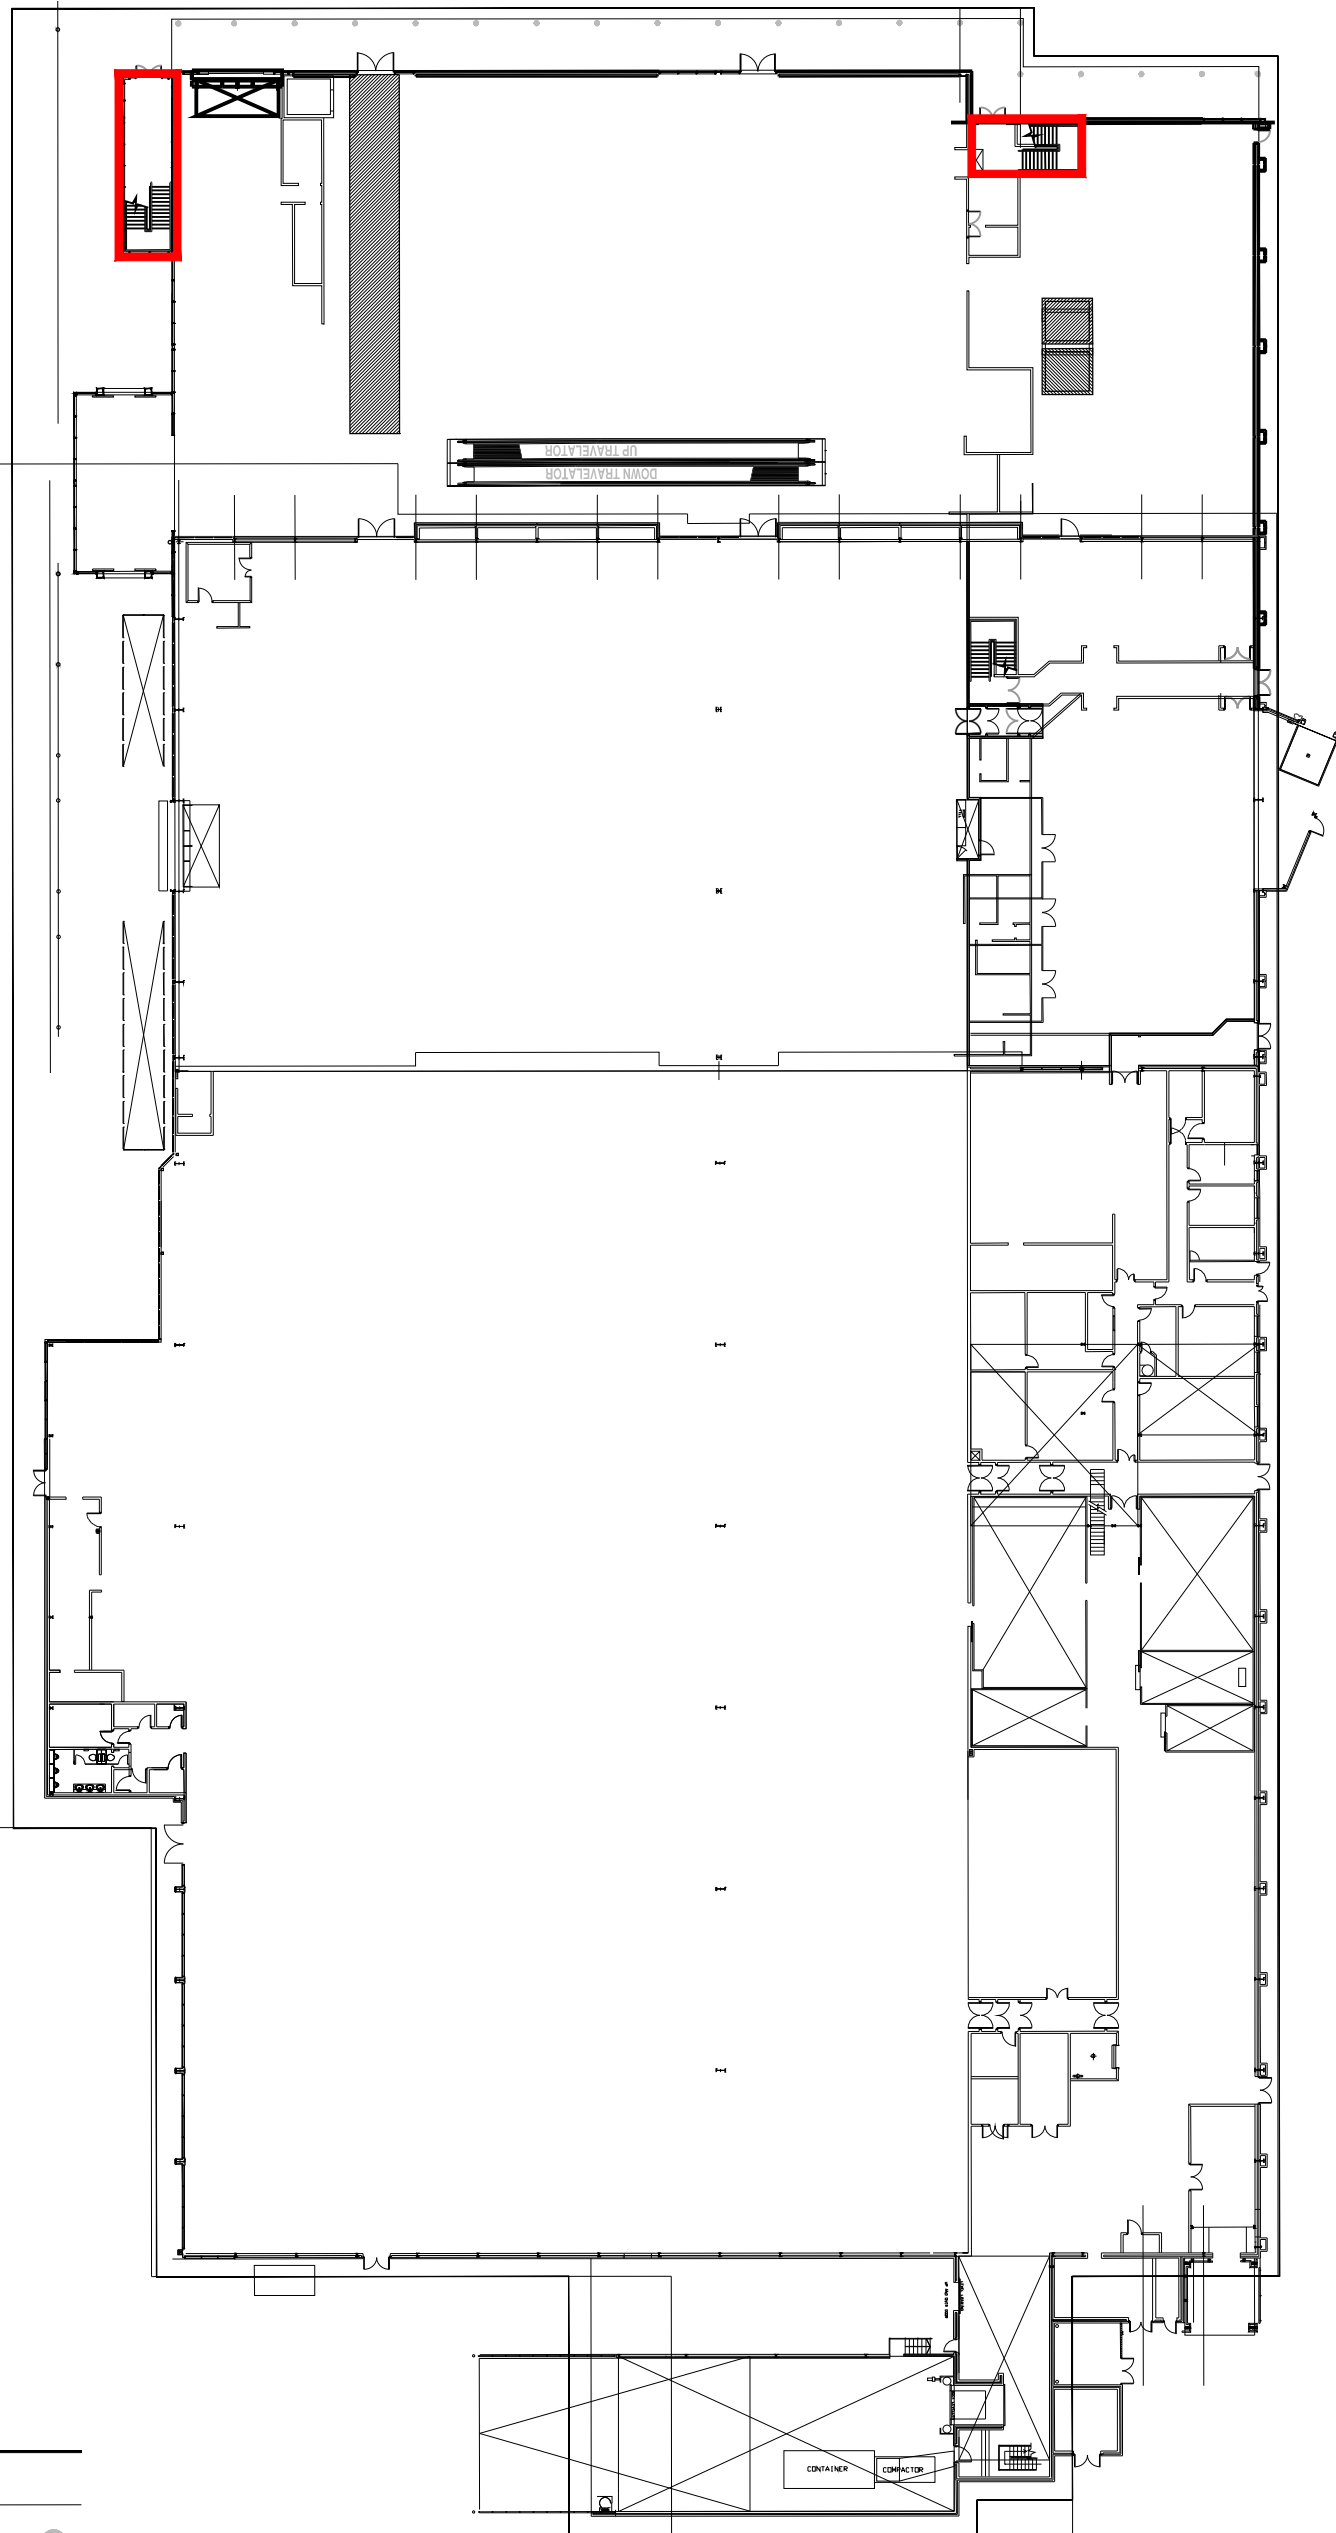

Existing Ground Floor Plan (1:500)



Existing Mezzanine Floor Plan

Rev	Date	Description	Drawn/	Checked
PROJECT TITLE				
PRESCOT				
Level 1, Tesco Extra, L34 5NQ				
DRAWING TITLE				
Existing Floor Plans				
Ground & Mezzanine Floor Plans				
DRAWN / CHECKED				
SK/JM				
DATE				
30.05.25				
DRAWING NO.				
2450-XX-000-EP-P01				
DRAWING PURPOSE				
PLANNING				
SCALE				
1:100 / 500 @ A1				



Pure Gym Ltd
Town Centre House
The Marston Centre
Leeds
LS2 8LY
e: architecture@puregym.com
w: www.puregym.com