


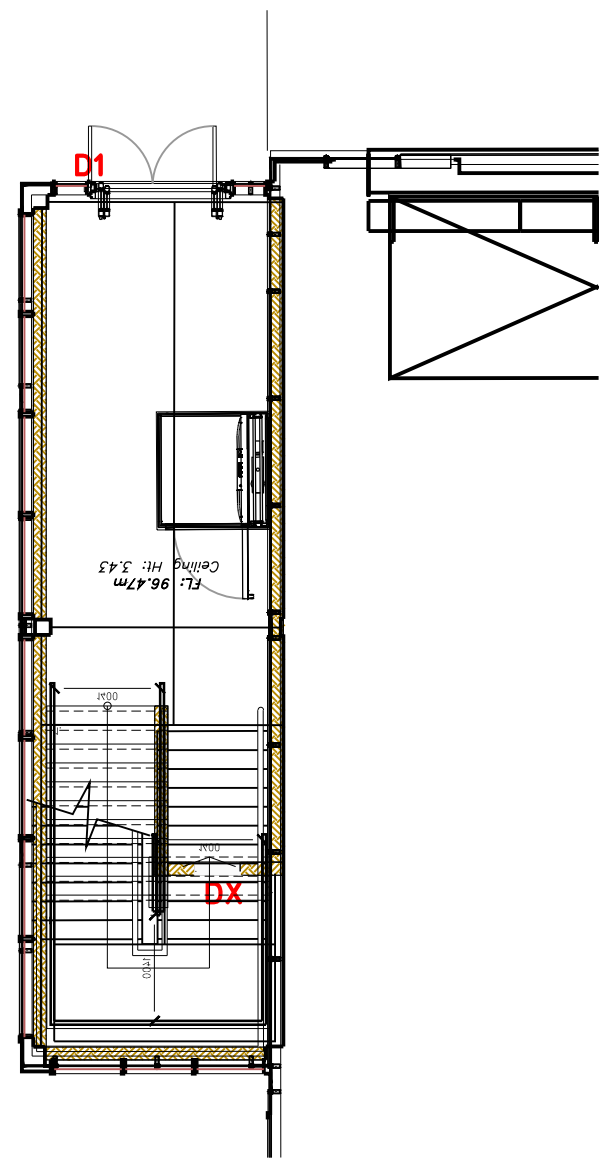
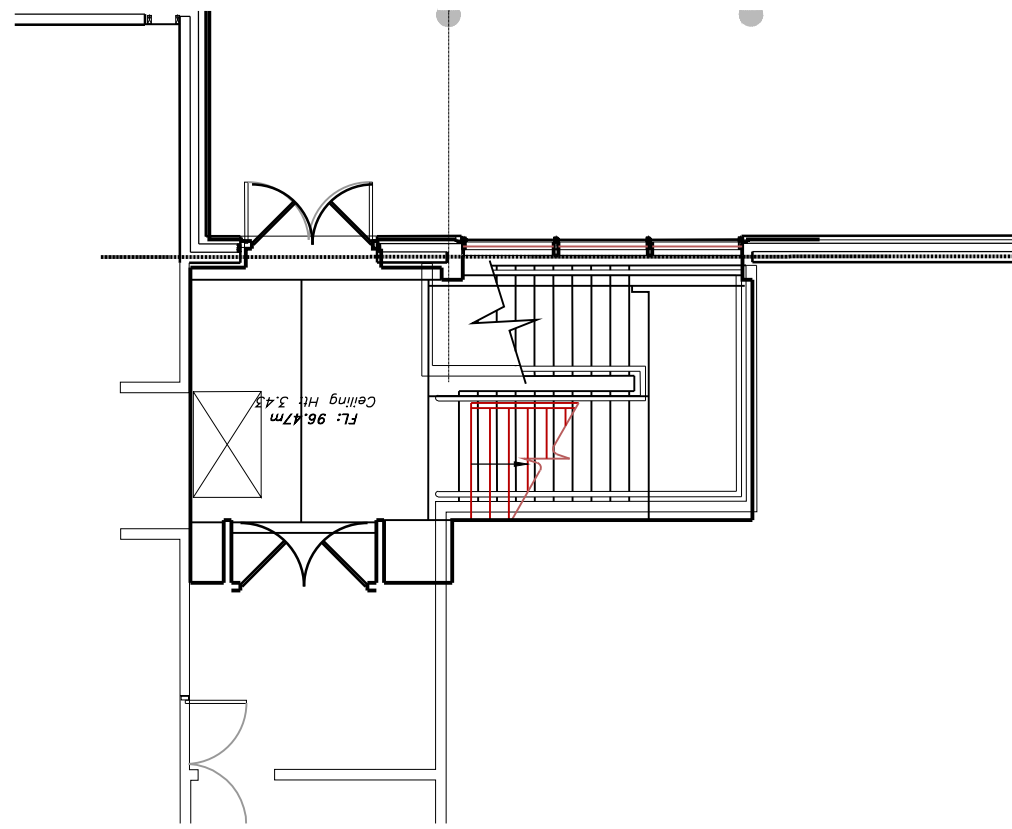


 



Proposed Ground Floor Plan (Entrance)

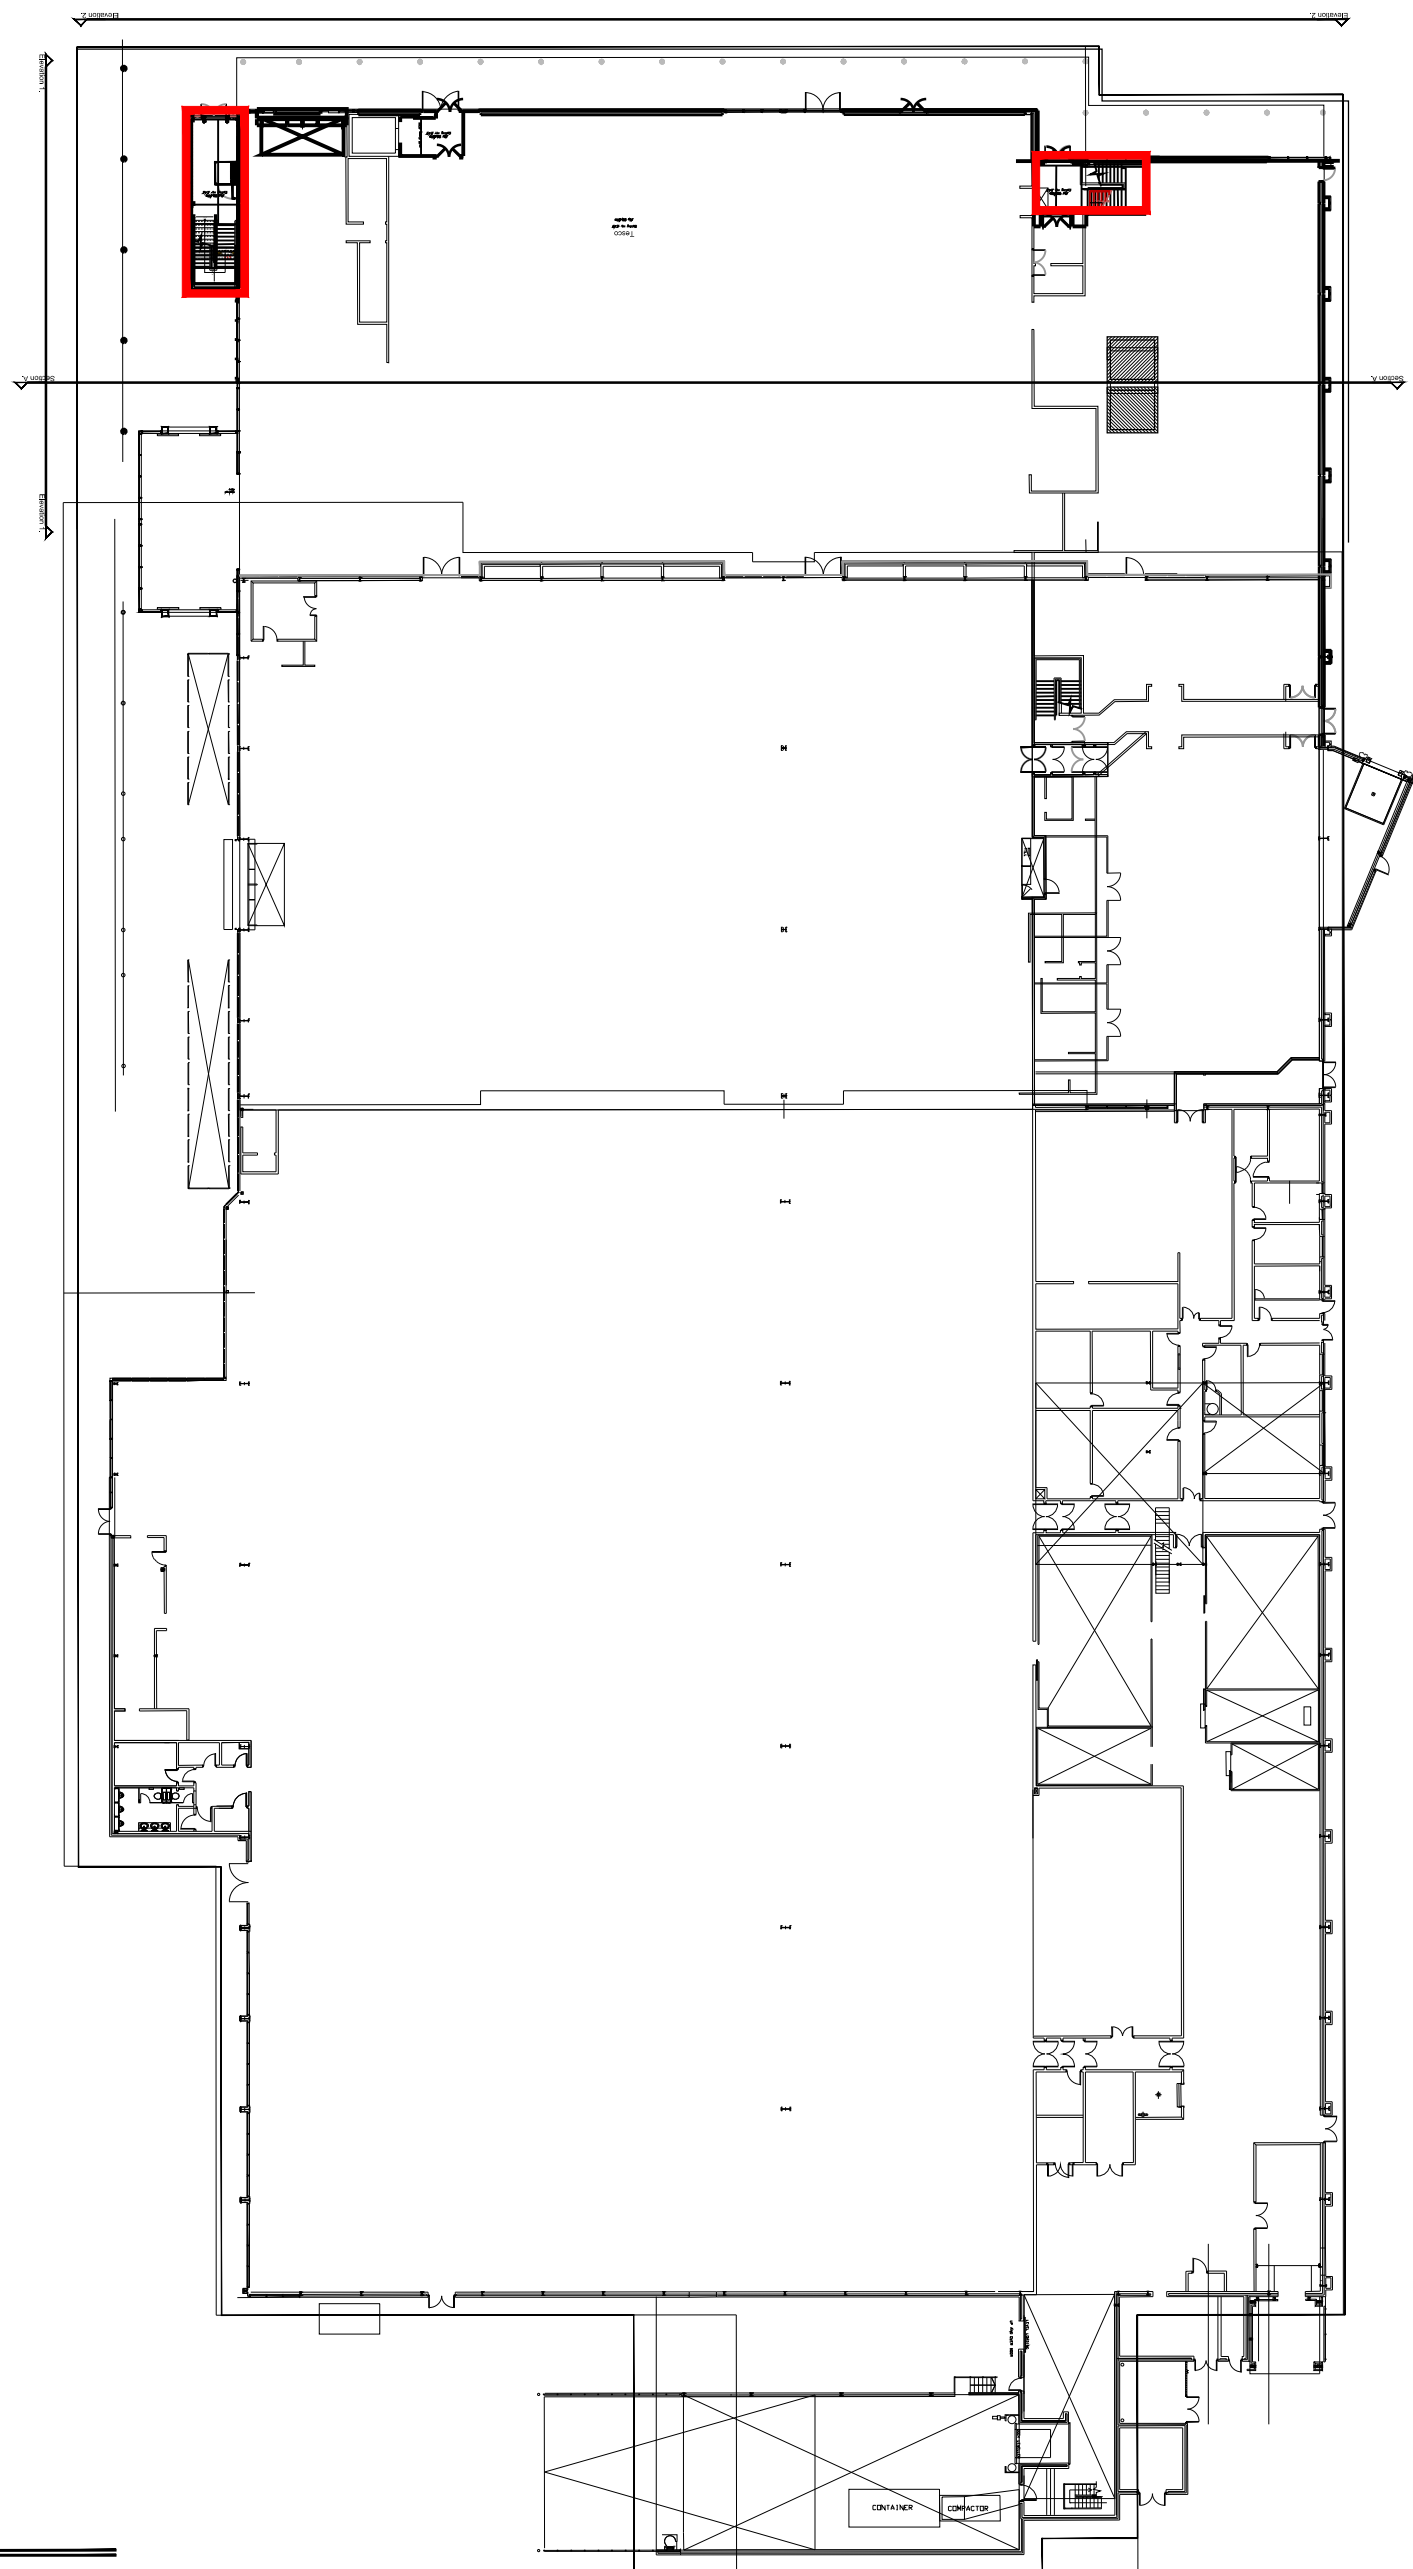



Proposed Ground Floor Plan (Rear exit)

 

Proposed Ground Floor Plan (1:500)

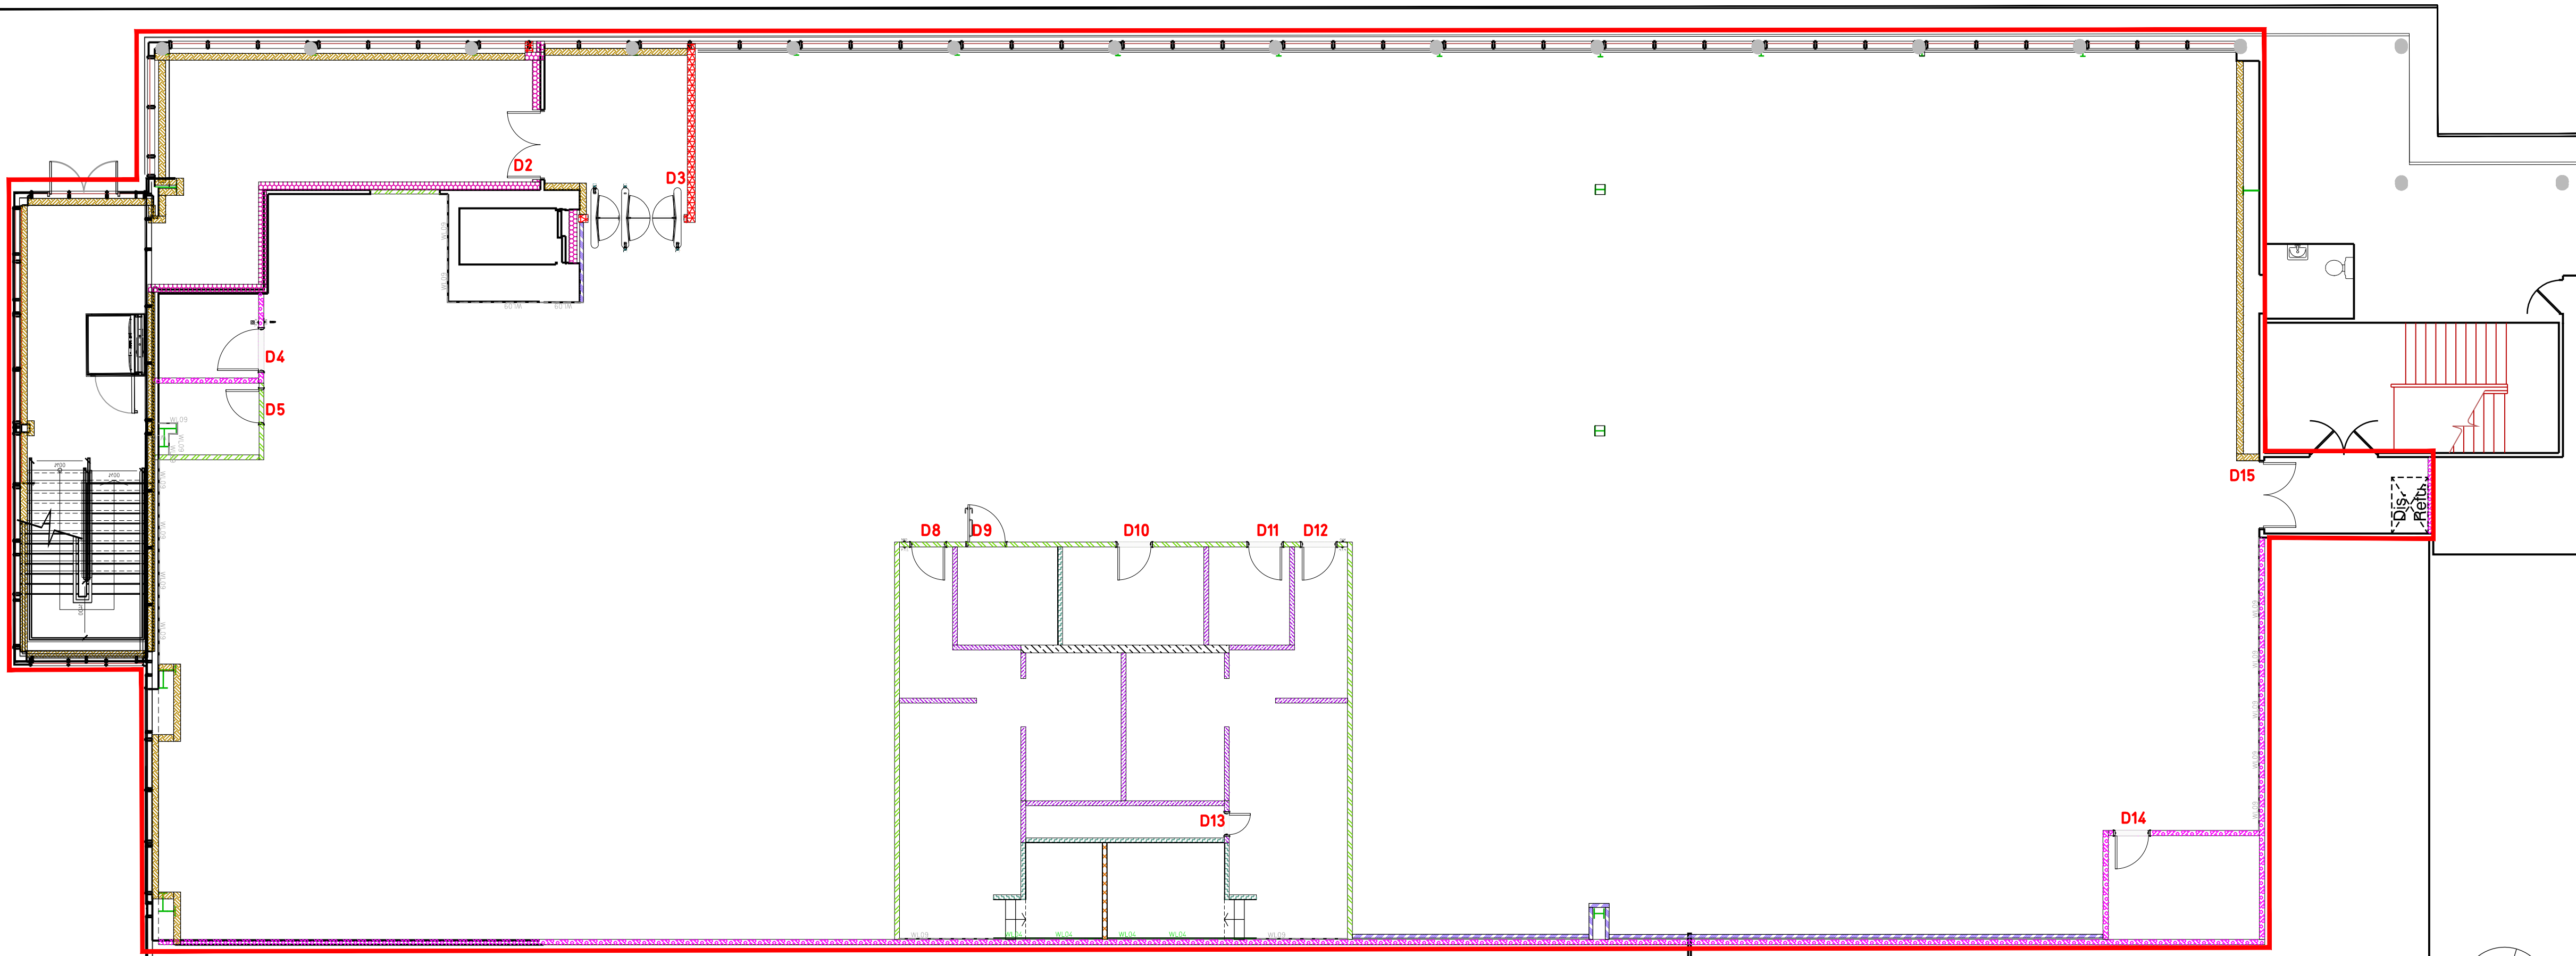 

Proposed Mezzanine Floor Plan

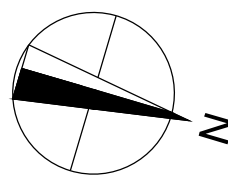 

Rev	Date	Description	DRAWING TITLE		Drawn/ Checked
PROJECT TITLE			Proposed Floor Plans		
PRESCOT			Ground & Mezzanine Floor Plans		
Level 1, Tesco Extra, L34 5NQ					
DRAWN / CHECKED		DATE	DRAWING PURPOSE	SCALE	
SK/JM		30.05.25	PLANNING	1:100 / 500 @ A1	
DRAWING NO.					
2450-XX-001-GA-P01					
 PUREGYM Pure Gym Ltd Town Centre House The Merrion Centre Leeds LS2 8LY e: architecture@puregym.com w: www.puregym.com					