



10006350
Ground Floor*
GEA n/a m²
GIA 1252.77 m²
NIA 1082.84 m²
*Whole floor areas, not the sum of parts listed above

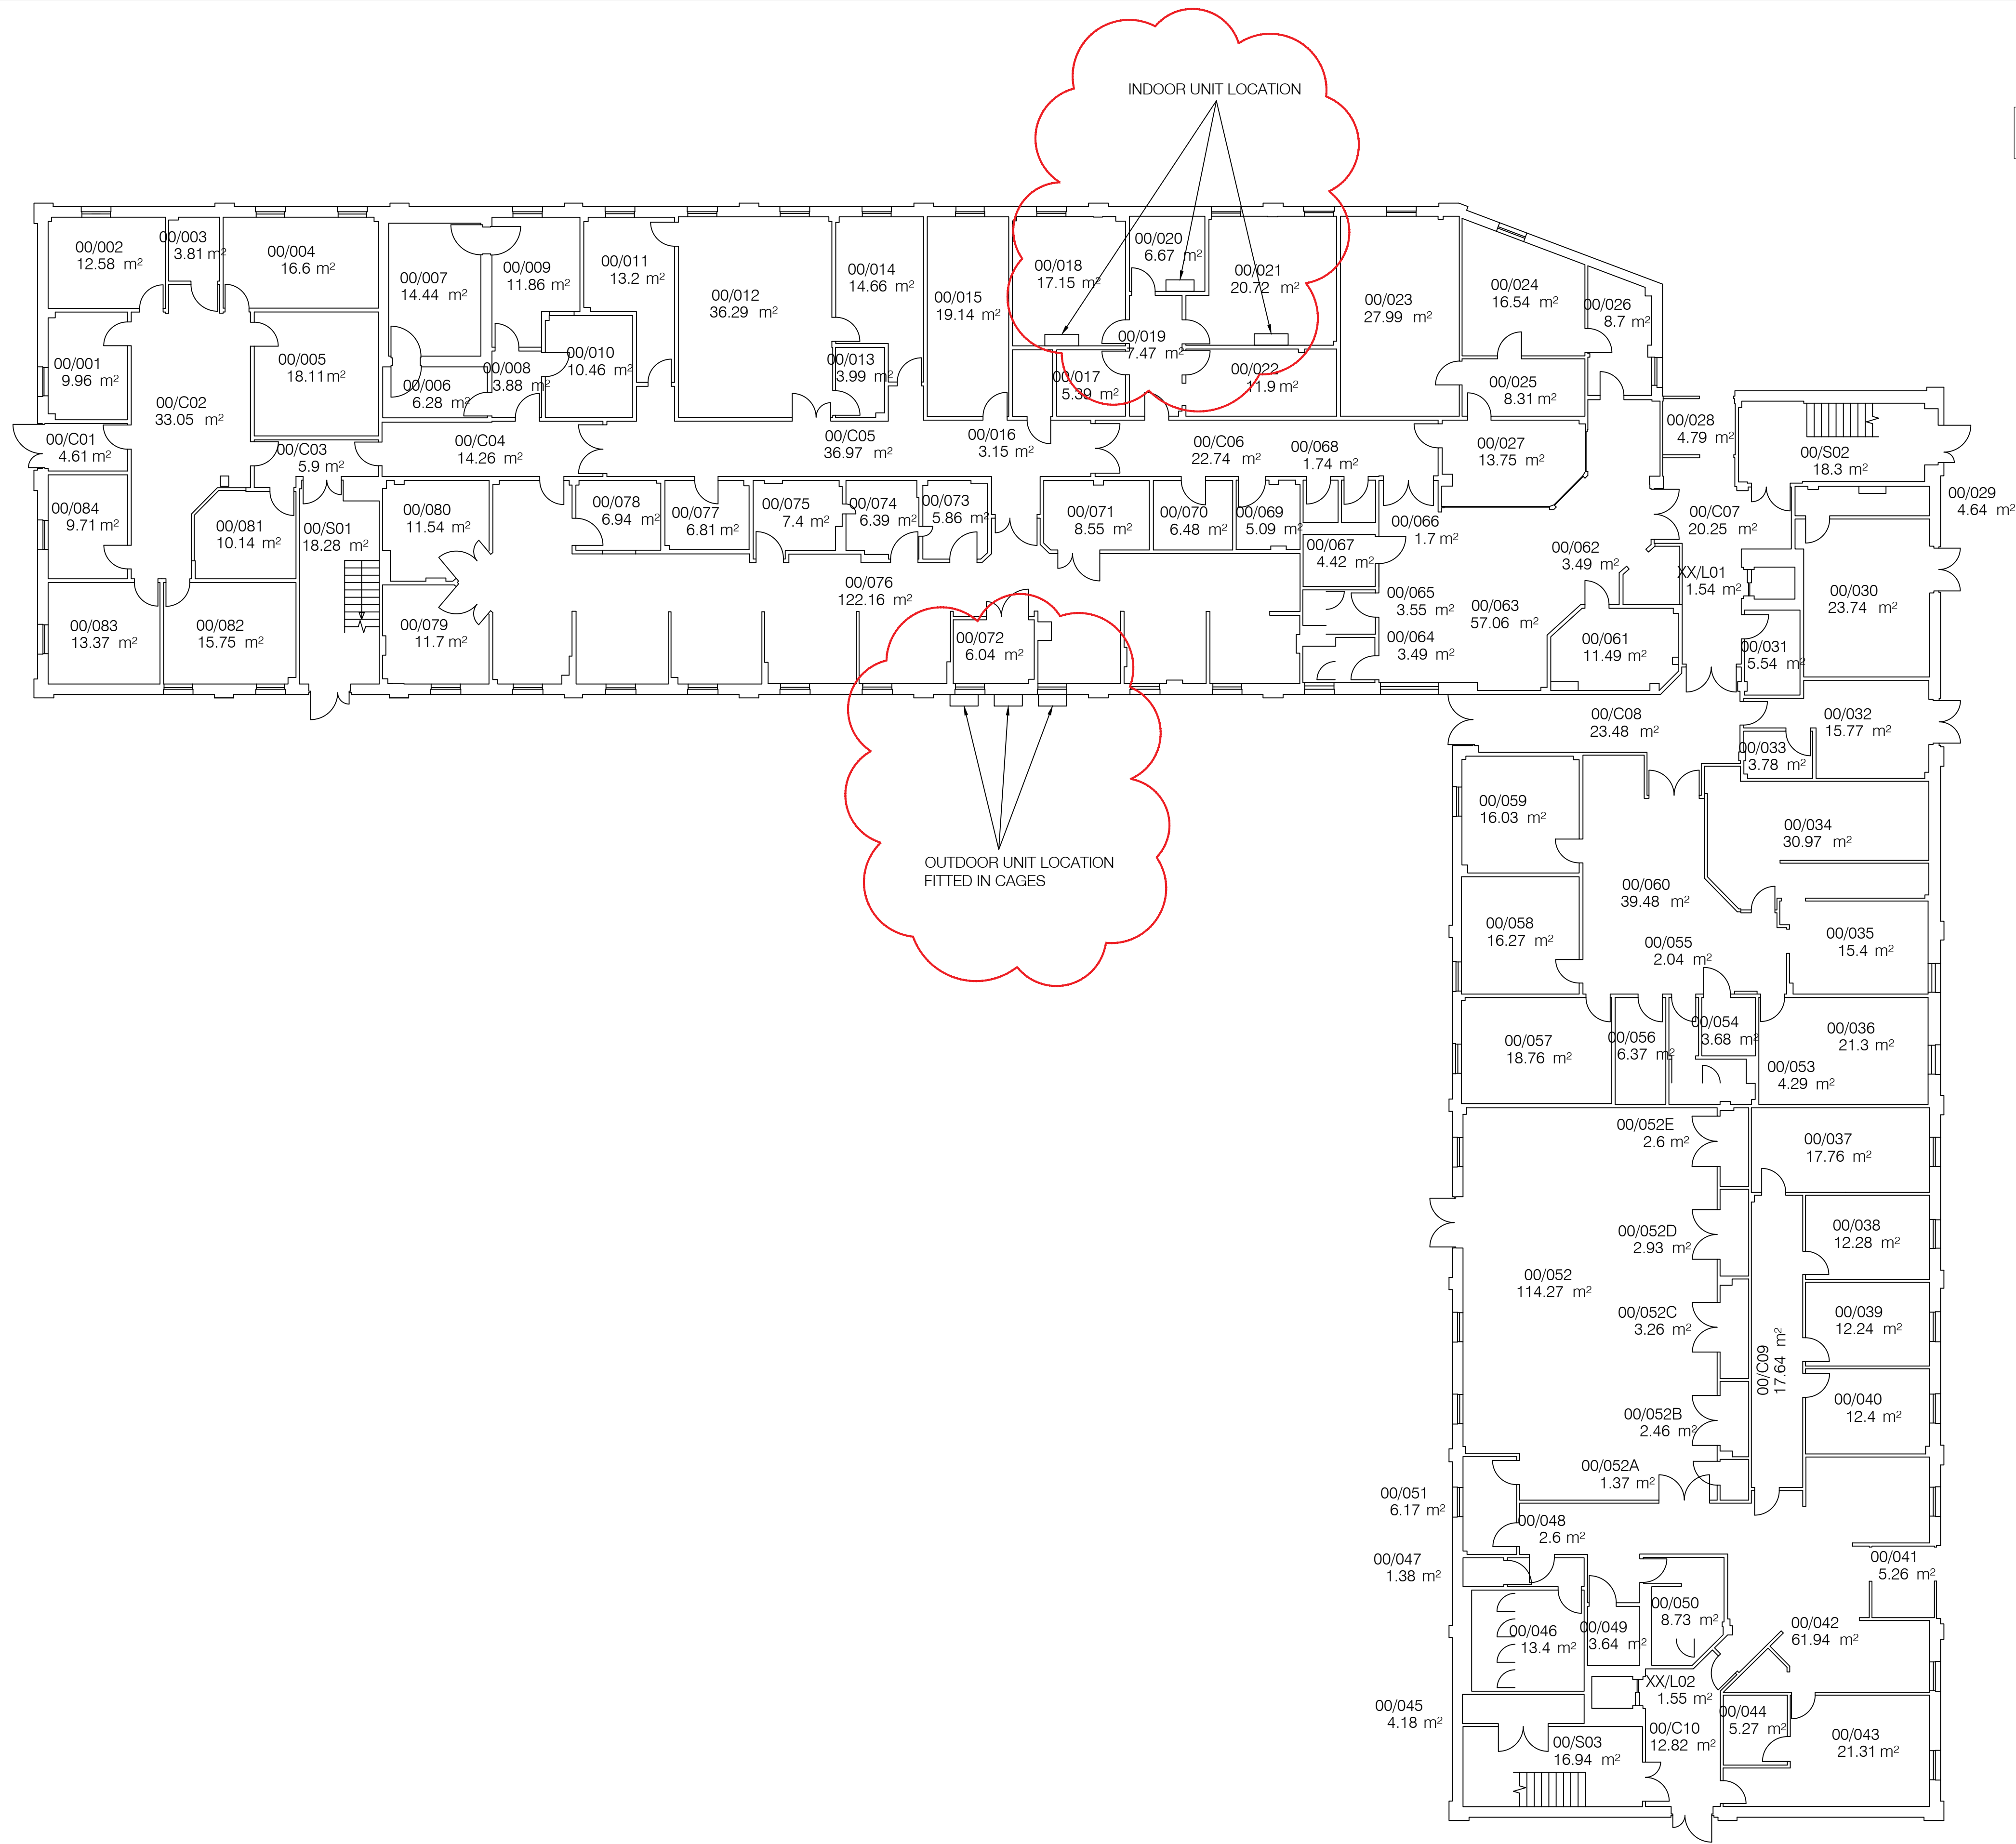

Use only labelled dimensions and levels for construction. All dimensions & levels to be checked on site before commencing work and any discrepancies to be notified to C.A. immediately. If in doubt ask ?

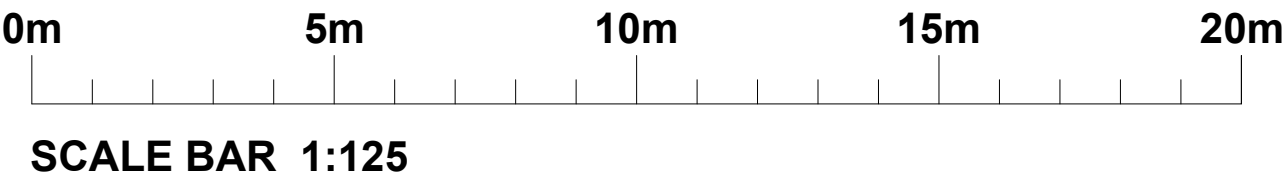

A	Scale Bar & North Point added	AC	17.04.25
rev	comments	initials	date



architects
interior designers
strategy planners
quantity surveyors
principal designers

Mersey Design Group Ltd
Cleveland House
41 Shaw Street
Liverpool L6 1HL

telephone: 0151 207 8431
facsimile: 0151 207 8447
e-mail: info@mdg.design
web: www.mdg.design

client
Mersey Care NHS Foundation Trust

project
Nutgrove Villa Dental Air Con
Westmorland Road
Huyton

content
Floor Plan

scale 1:125	sheet A1	date	drawn by AC	checked
project number 154-349	drawing number AL(2)01	rev A		
purpose of issue				