

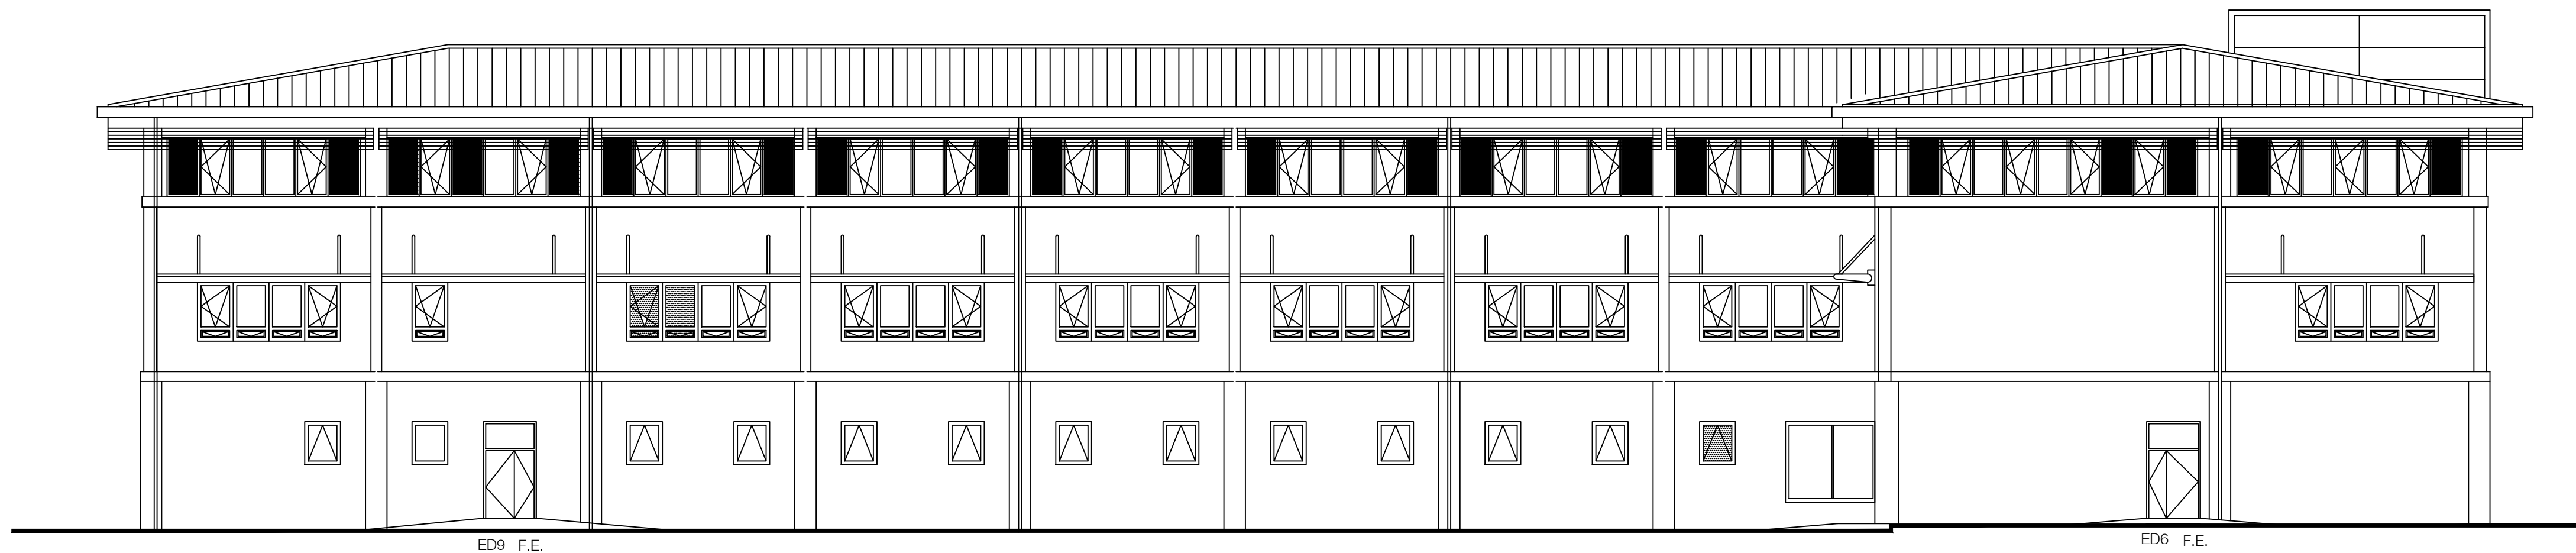


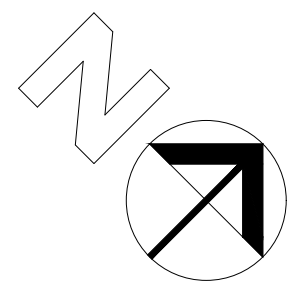

EXISTING NORTH EAST ELEVATION

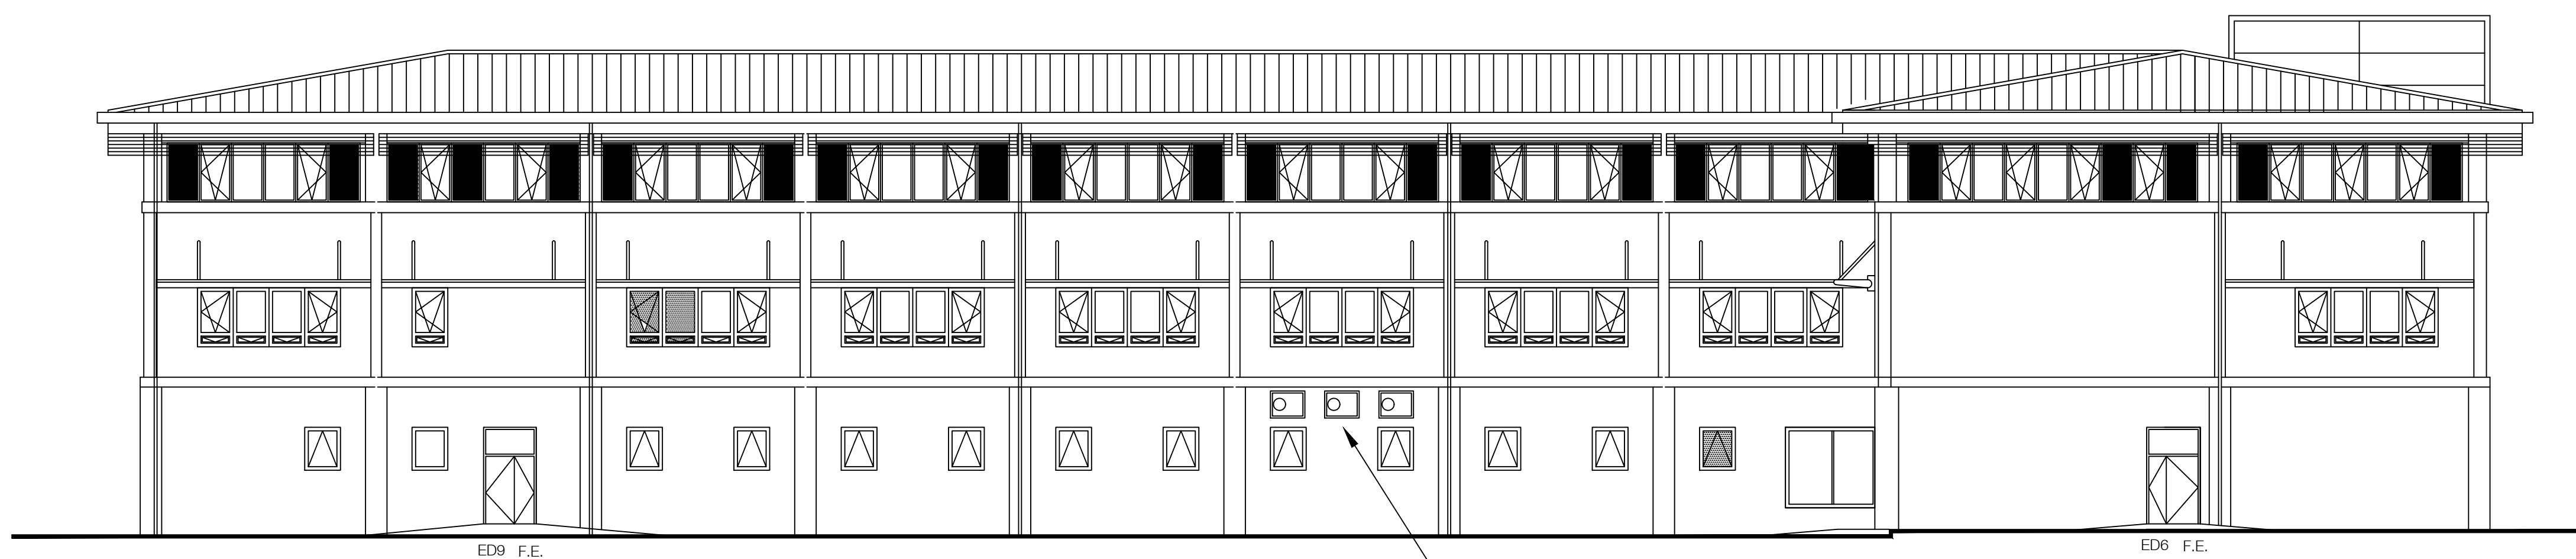

3 No New wall mounted external
chiller units with cage surrounds
965 x 395 x 755mm each

PROPOSED NORTH EAST ELEVATION

0m 5m 10m 15m 20m

SCALE BAR 1:125

rev	comments	initials	date
A	Scale Bar added	AC	17.04.25

mdg

architects
interior designers
strategy planners
quantity surveyors
principal designers

Mersey Design Group Ltd
Cleveland House
41 Shaw Street
Liverpool L6 1HL

telephone: 0151 207 9431
facsimile: 0151 207 9447
e-mail: info@mdg.design
web: www.mdg.design

client
Mersey Care NHS Foundation Trust

project
Nutgrove Villa Dental Air Con
Westmorland Road
Huyton

content
Elevations

scale 1:125	sheet A1	date	drawn by AC	checked
project number 154-349	drawing number AL(2)02		rev A	
purpose of issue				