



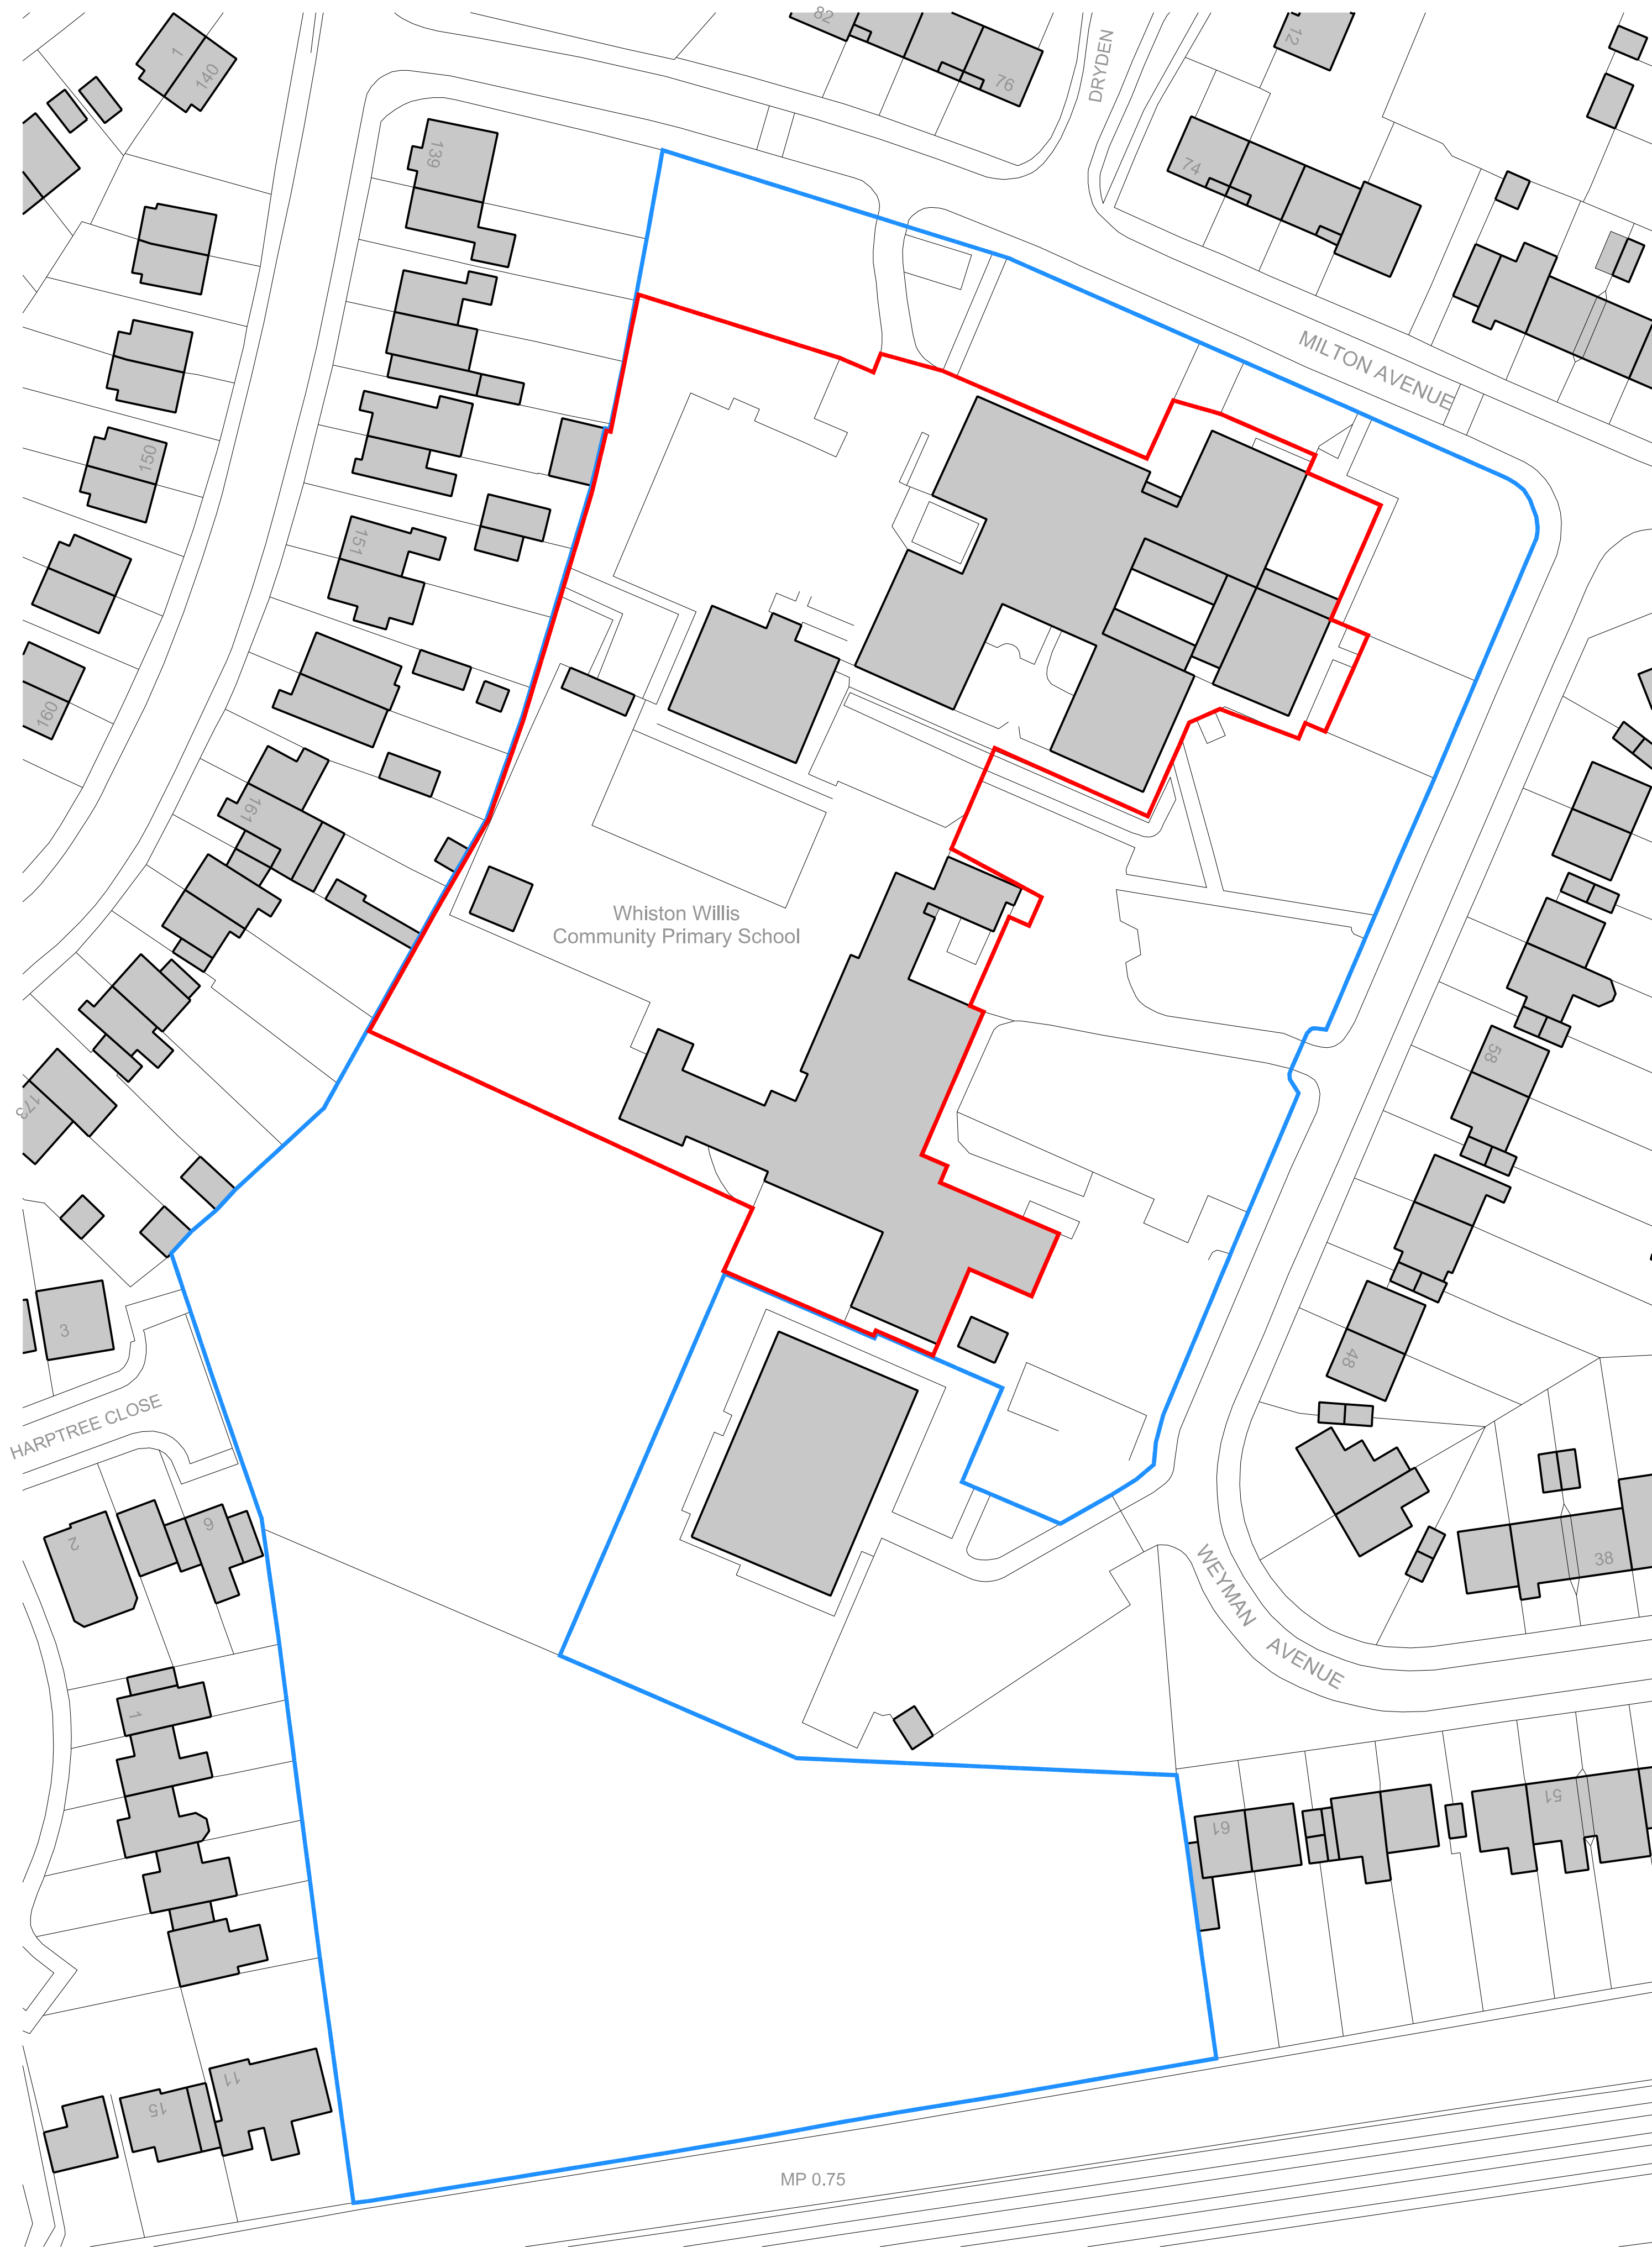

Notes
This document is © Falconer Chester Hall Limited.
All drawing measurements shall not be obtained by scaling. Any discrepancies on this document to be immediately reported to the Architect. Verify all dimensions and levels prior to construction. This Document shall be read in conjunction with related documents, specifications and associated models.

 

Site Boundary

Application Site Boundary

P01	09.10.24	AM	MG	First Issue
Rev:	Date:	By:	Chk By:	Rev Note:

FALCONER
CHESTER
HALL

London | Liverpool | Manchester | www.fcharchitects.com | +44(0)151 243 5800

FCH

Project Title Whiston Willis Primary School				Rev	
Client Wade Deacon Trust				P01	
Drawing Title Existing Site Plan				Drawn By AM	
Drawing No. P24088-FCH-XX-XX-DR-A-0100				Checked By MG	
Status S2	Issue suitable for: Planning	Date 08.10.24	Scale 1:500 @ A1		
Job No. P24-094	Drawing Stage Planning				