


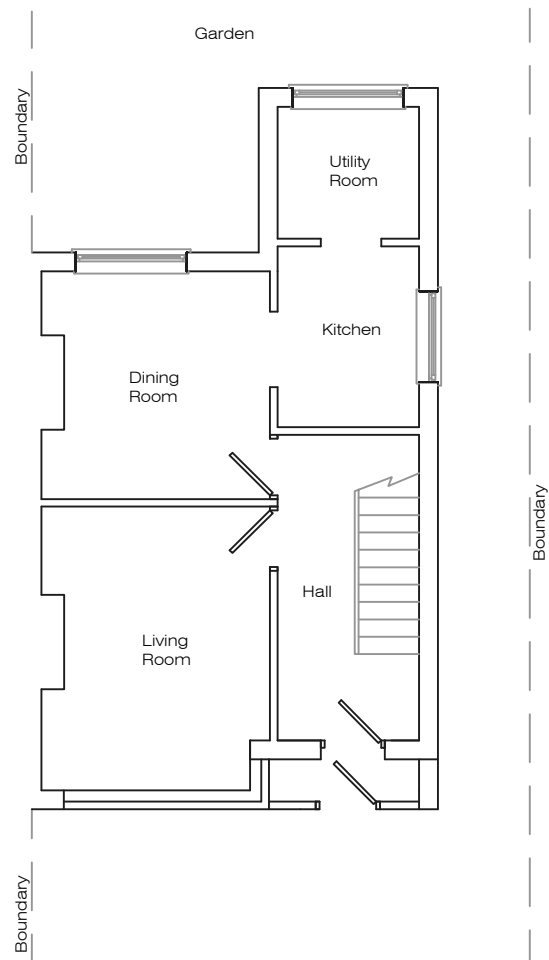


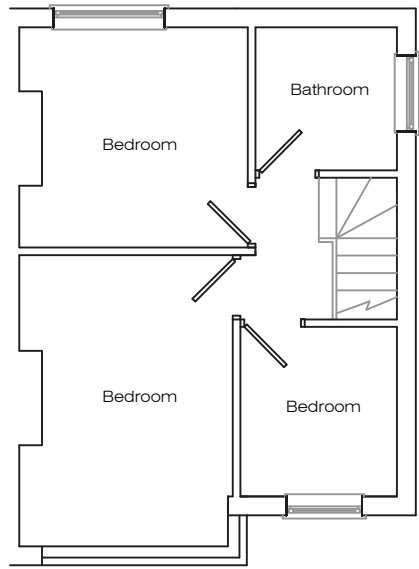


Existing Ground Floor Plan

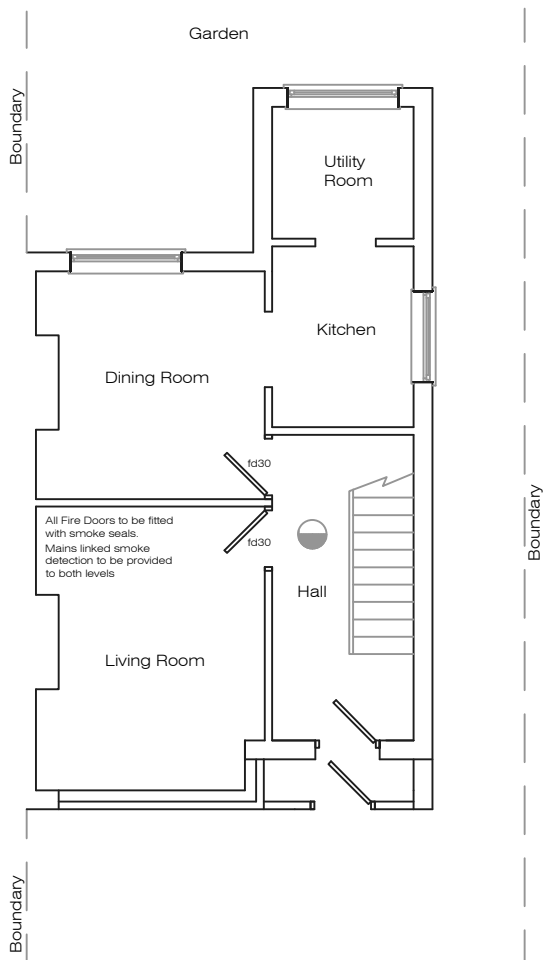

Existing First Floor Plan

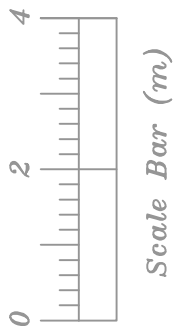

Proposed Ground Floor Plan

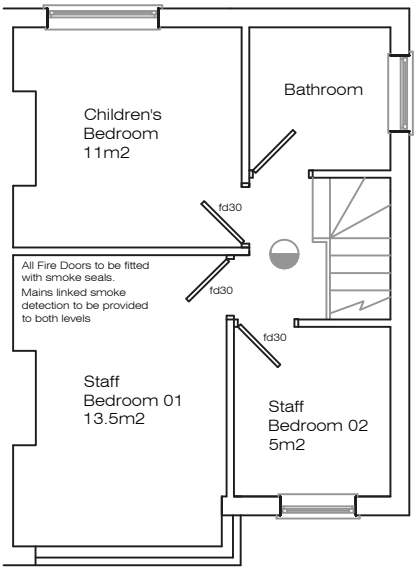

Proposed First Floor Plan

Address 38 Howden Drive, L36 4NU				
Job Title Change of use from C3 into C2 use				
Drawing title Plans				
Chkd	Appvd	date June '25	scale 1:100 @ A2	Dwg No. 001