



5no. new Mitsubishi PUHZ-ZRP250YKA3.UK External floor mounted condensers
and 7 x louvres to be installed on North elevation at high level

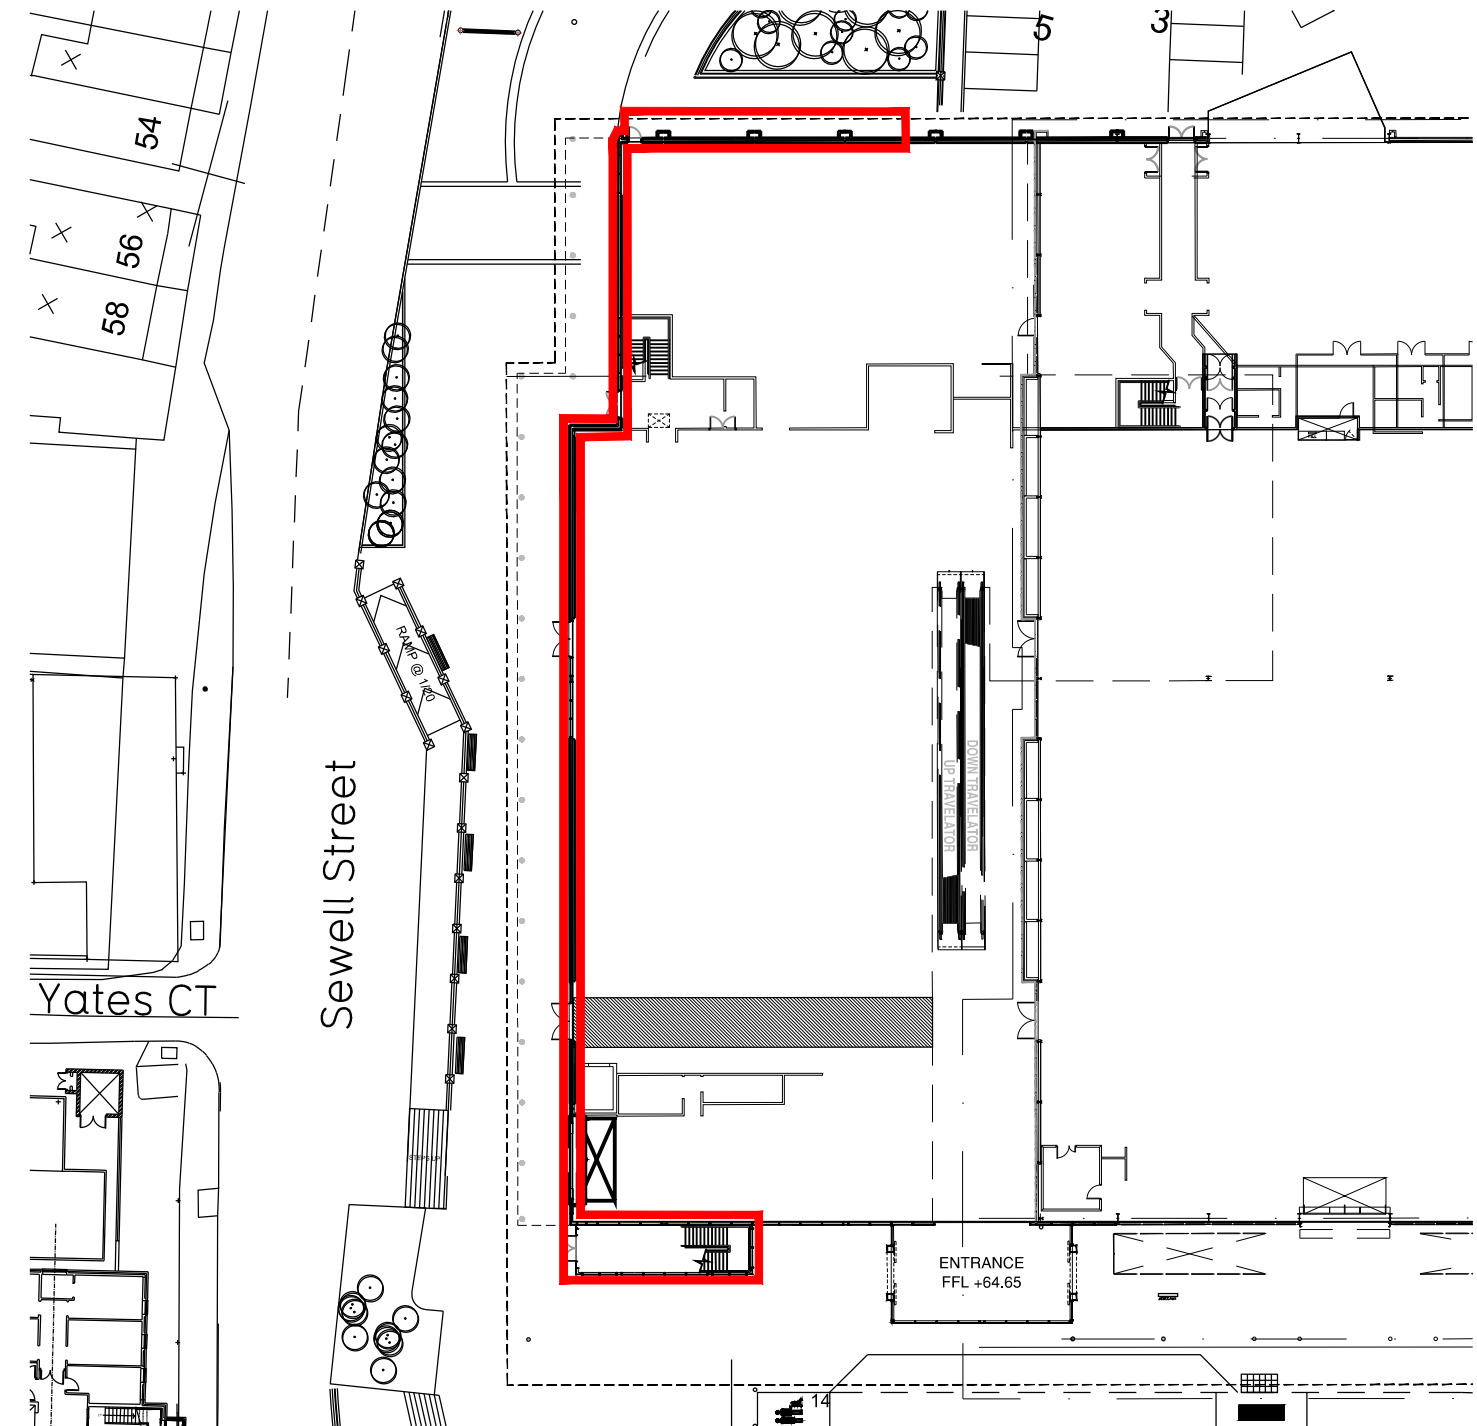


Existing Block Plan Scale 1:500

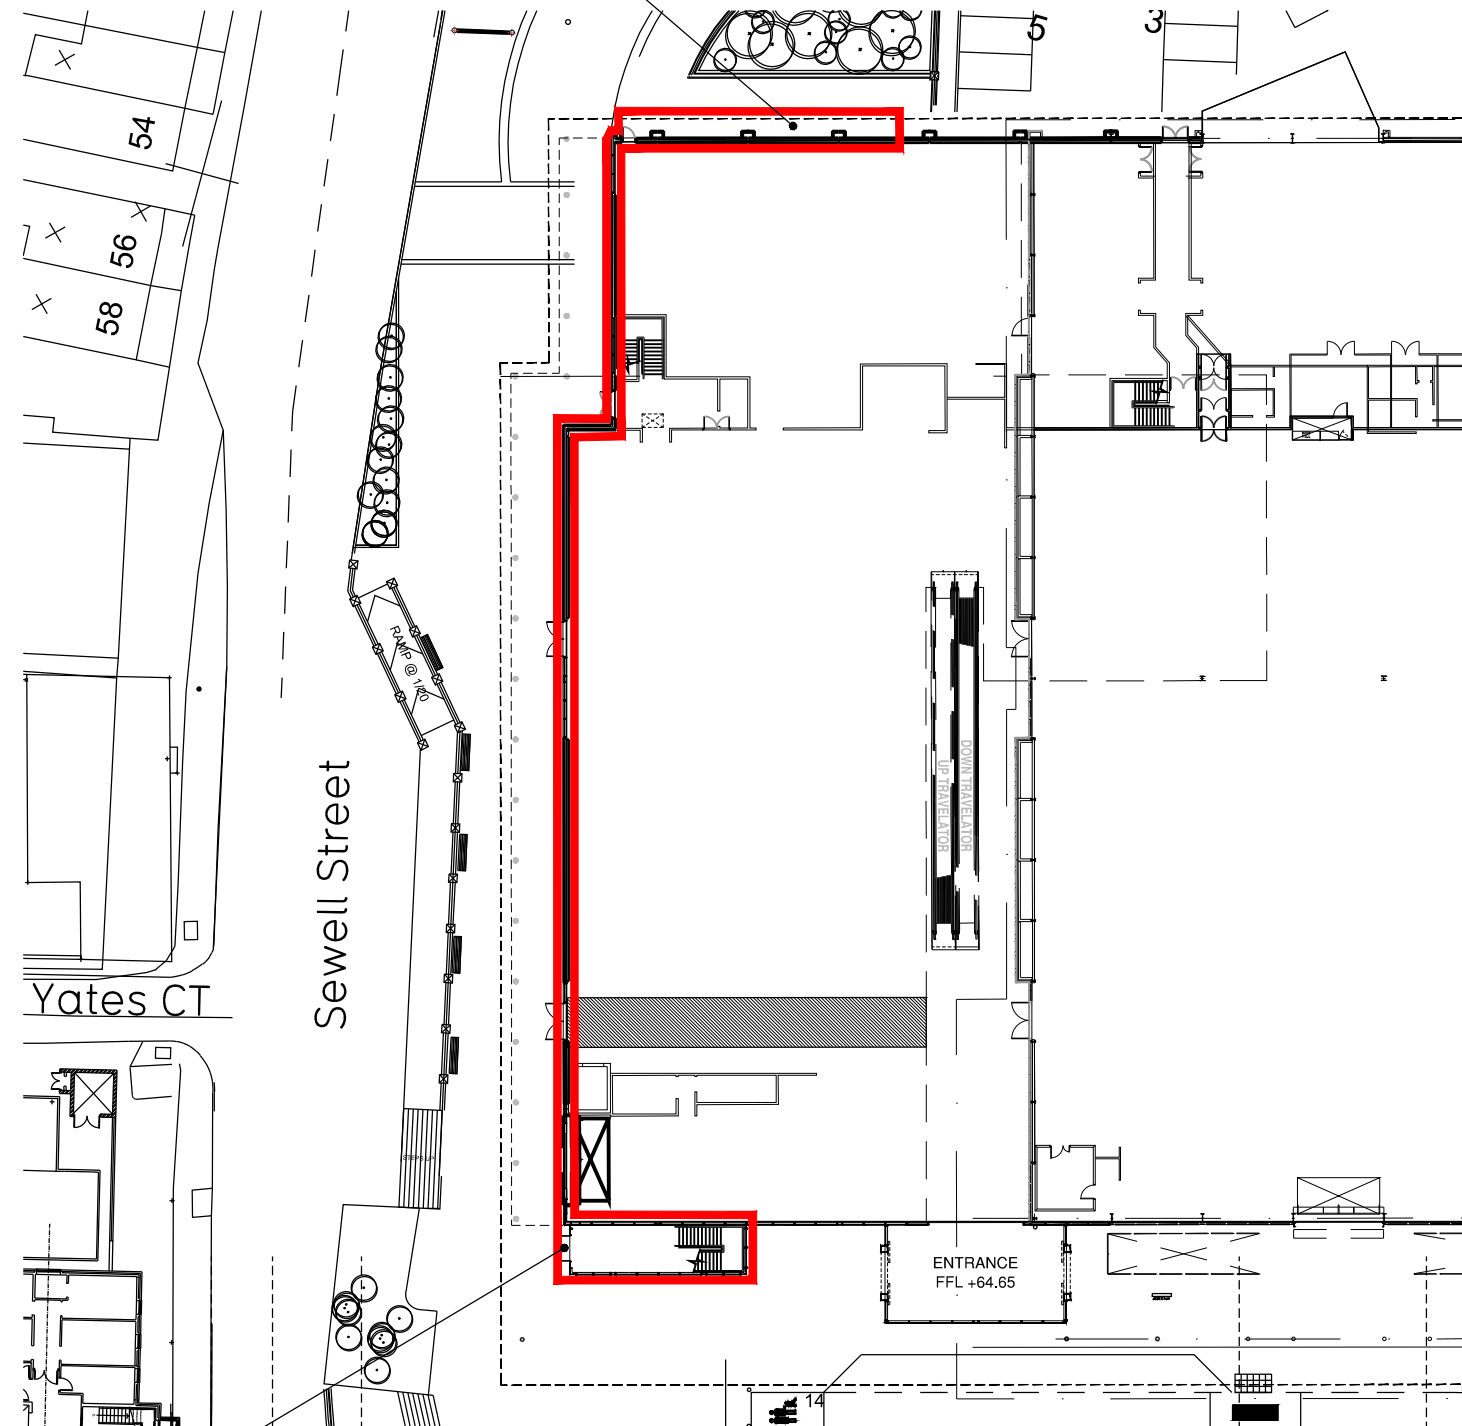


Proposed Block Plan Scale 1:500

Existing entrance doors to be replaced
and installed by PG with new Horton Bi-fold
automatic doors.

 

Demise Area (Red Line)

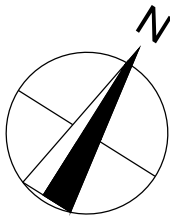

Rev	Date	Description	DRAWING TITLE		Drawn/ Checked
PROJECT TITLE			PROJECT TITLE		
Prescot			Existing & Proposed Block Plan		
Cables Retail Park, Steley Way, Prescot L34 5NQ					
DRAWN / CHECKED		DATE	SCALE	JOB No	DRAWING No
JM/PG		22.04.22	A3 @ 1:500	2450	005-SLP
DRAWING PURPOSE					Rev
TOWN PLANNING APPLICATION					P00



Pure Gym Ltd
Town Centre House
The Merrion Centre
Leeds
LS2 8LY

e: architecture@puregym.com
t: 0113 285 8787
w: www.puregym.com