



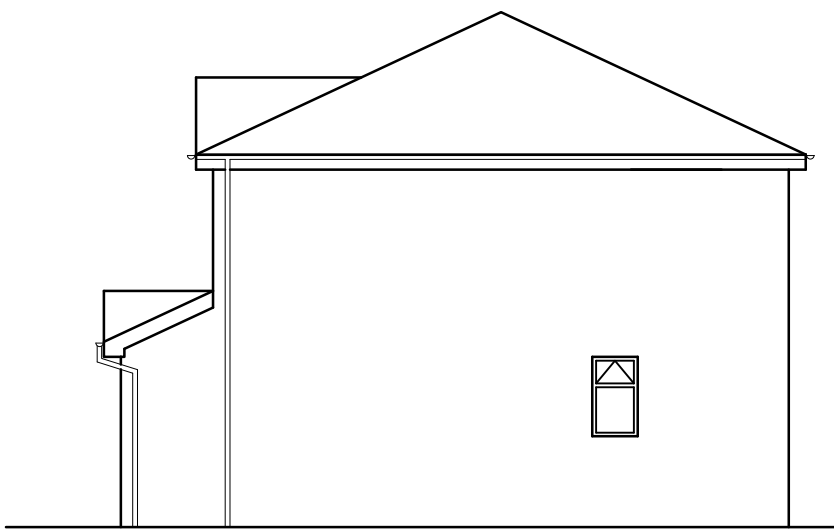


EXISTING SIDE ELEVATION




EXISTING REAR ELEVATION

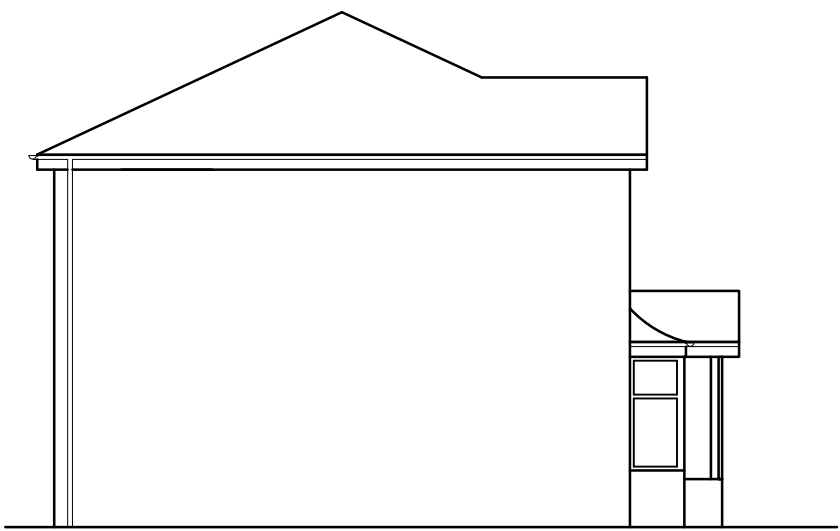


EXISTING SIDE ELEVATION

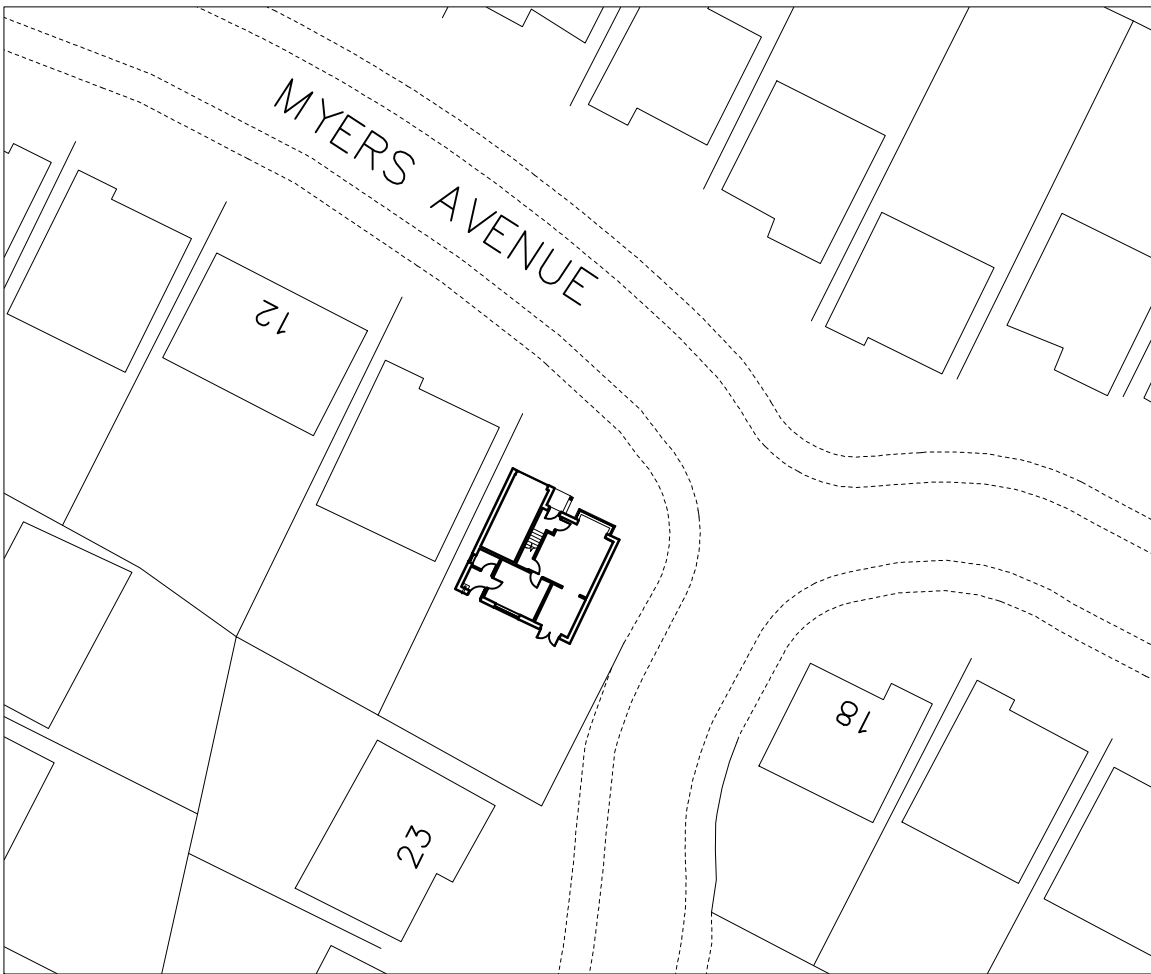



EXISTING SITE PLAN 1:500

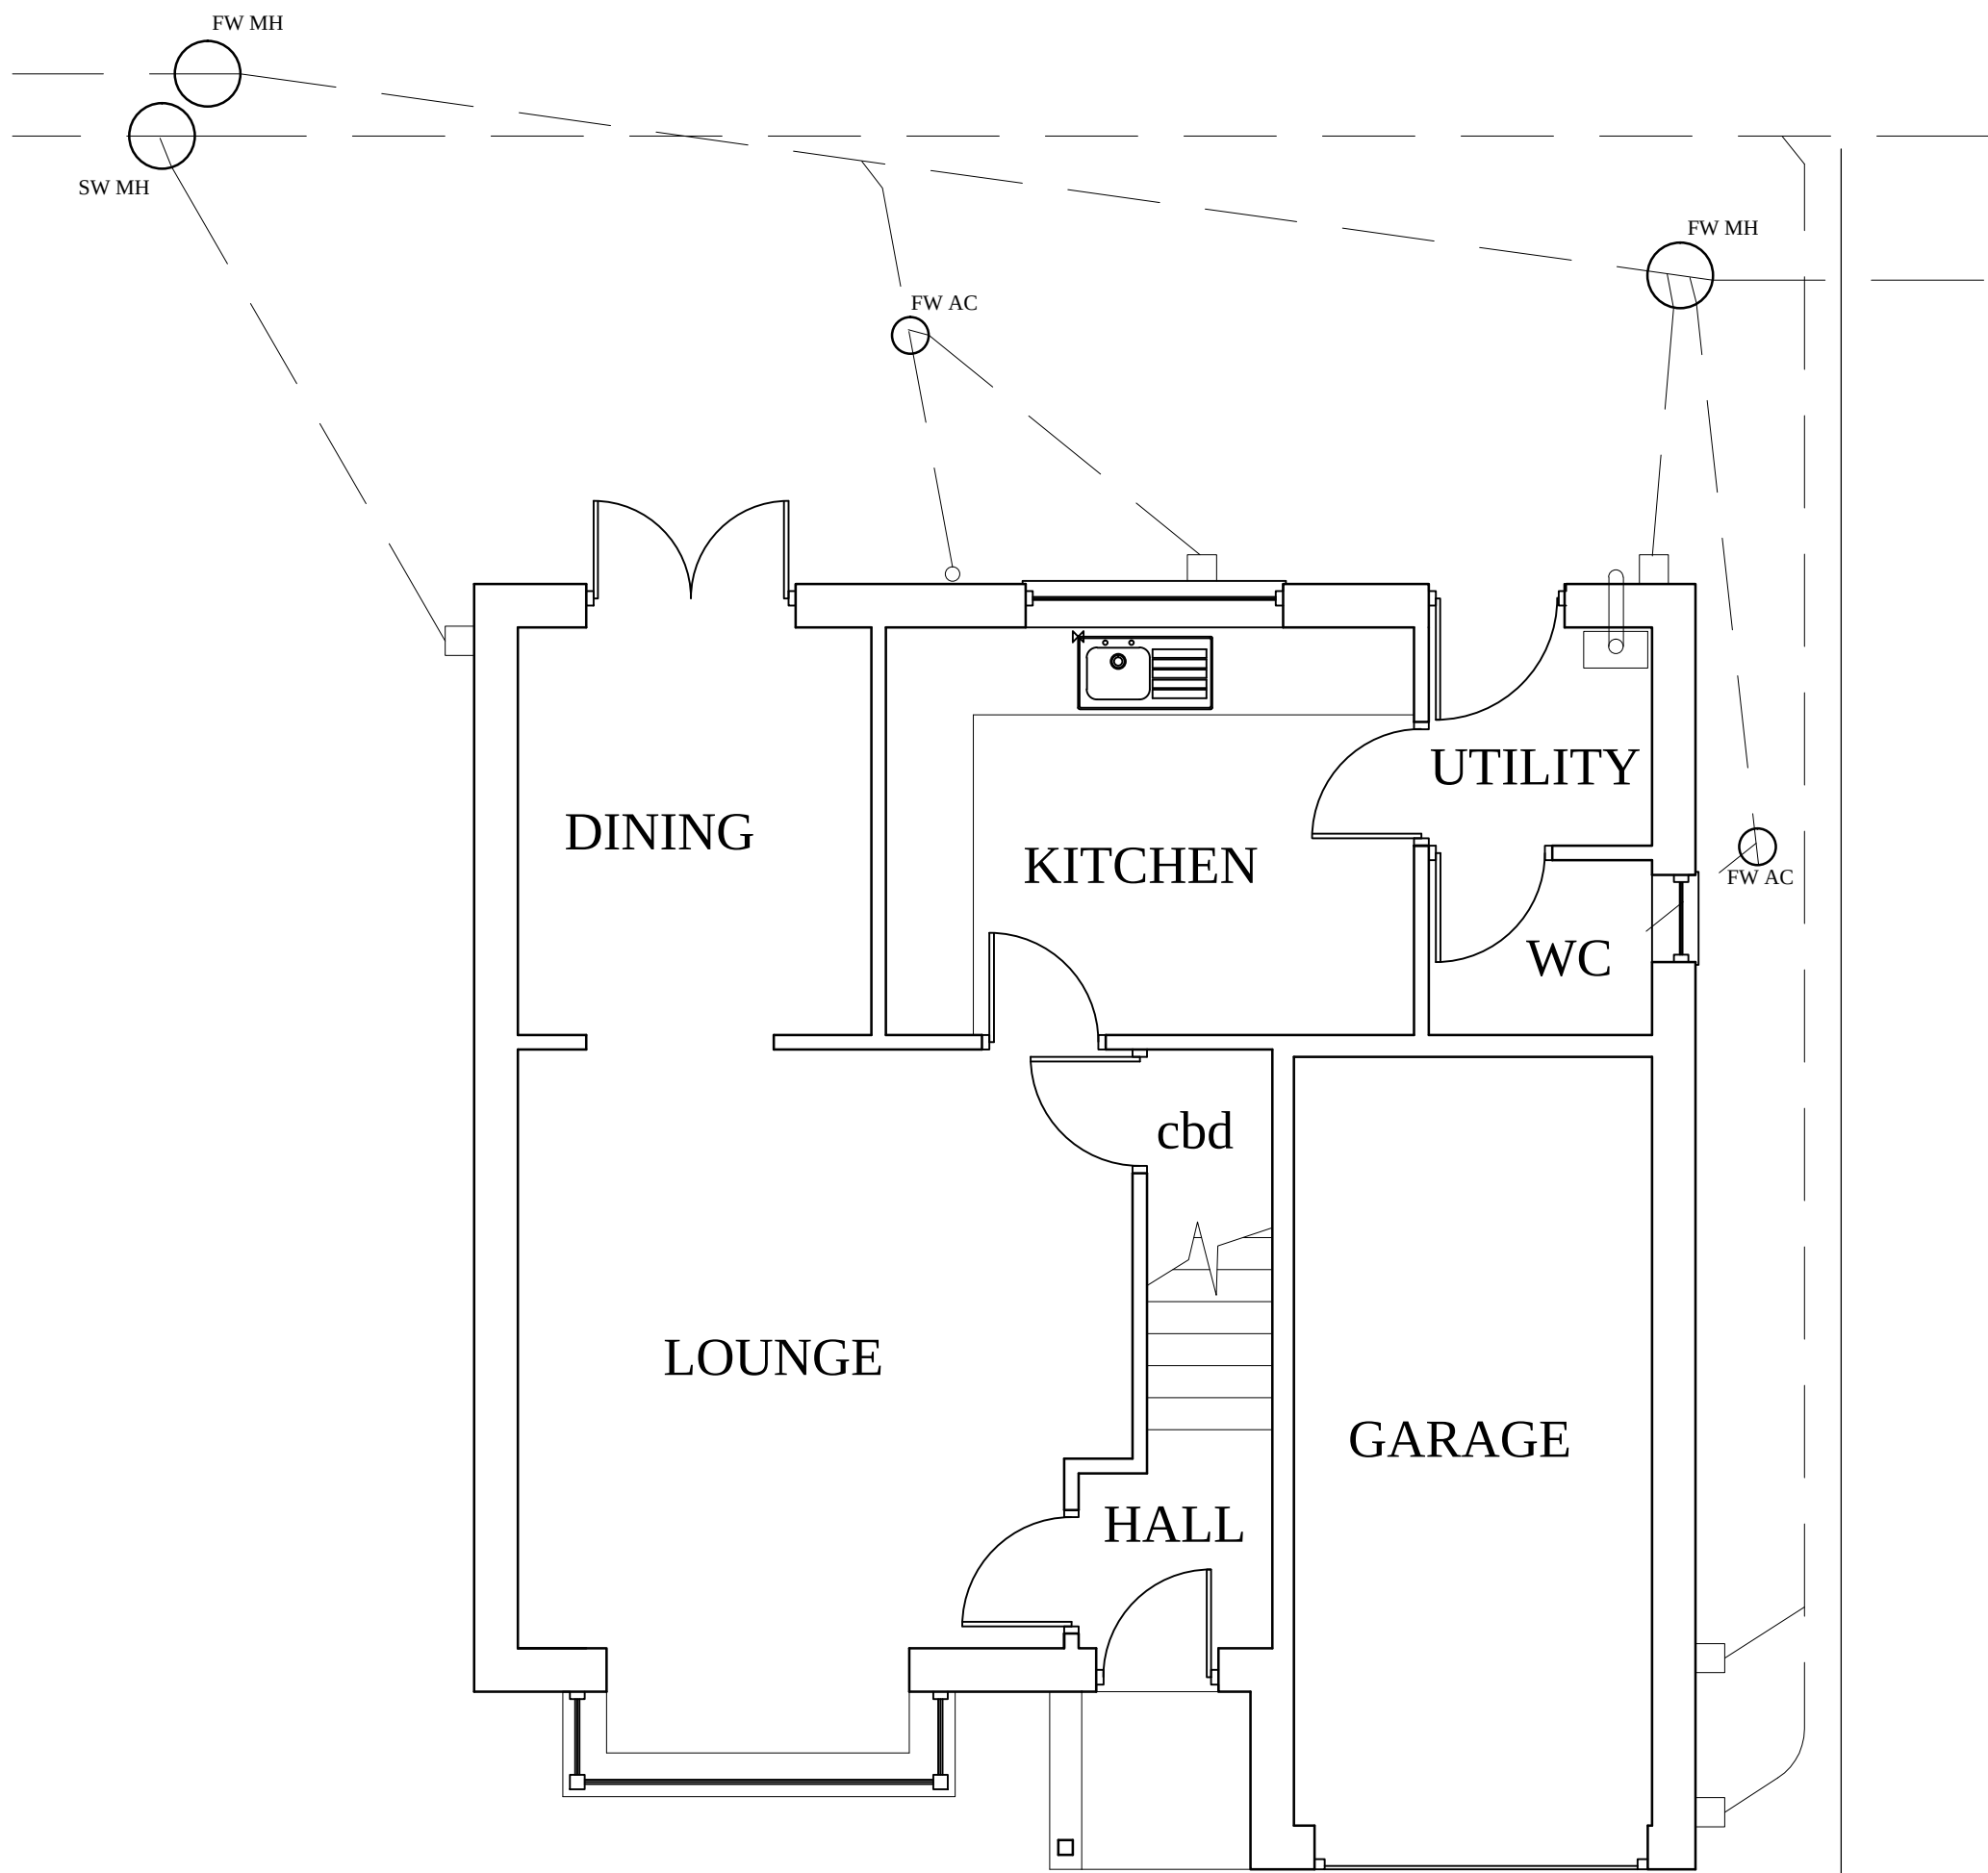

EXISTING GROUND FLOOR PLAN

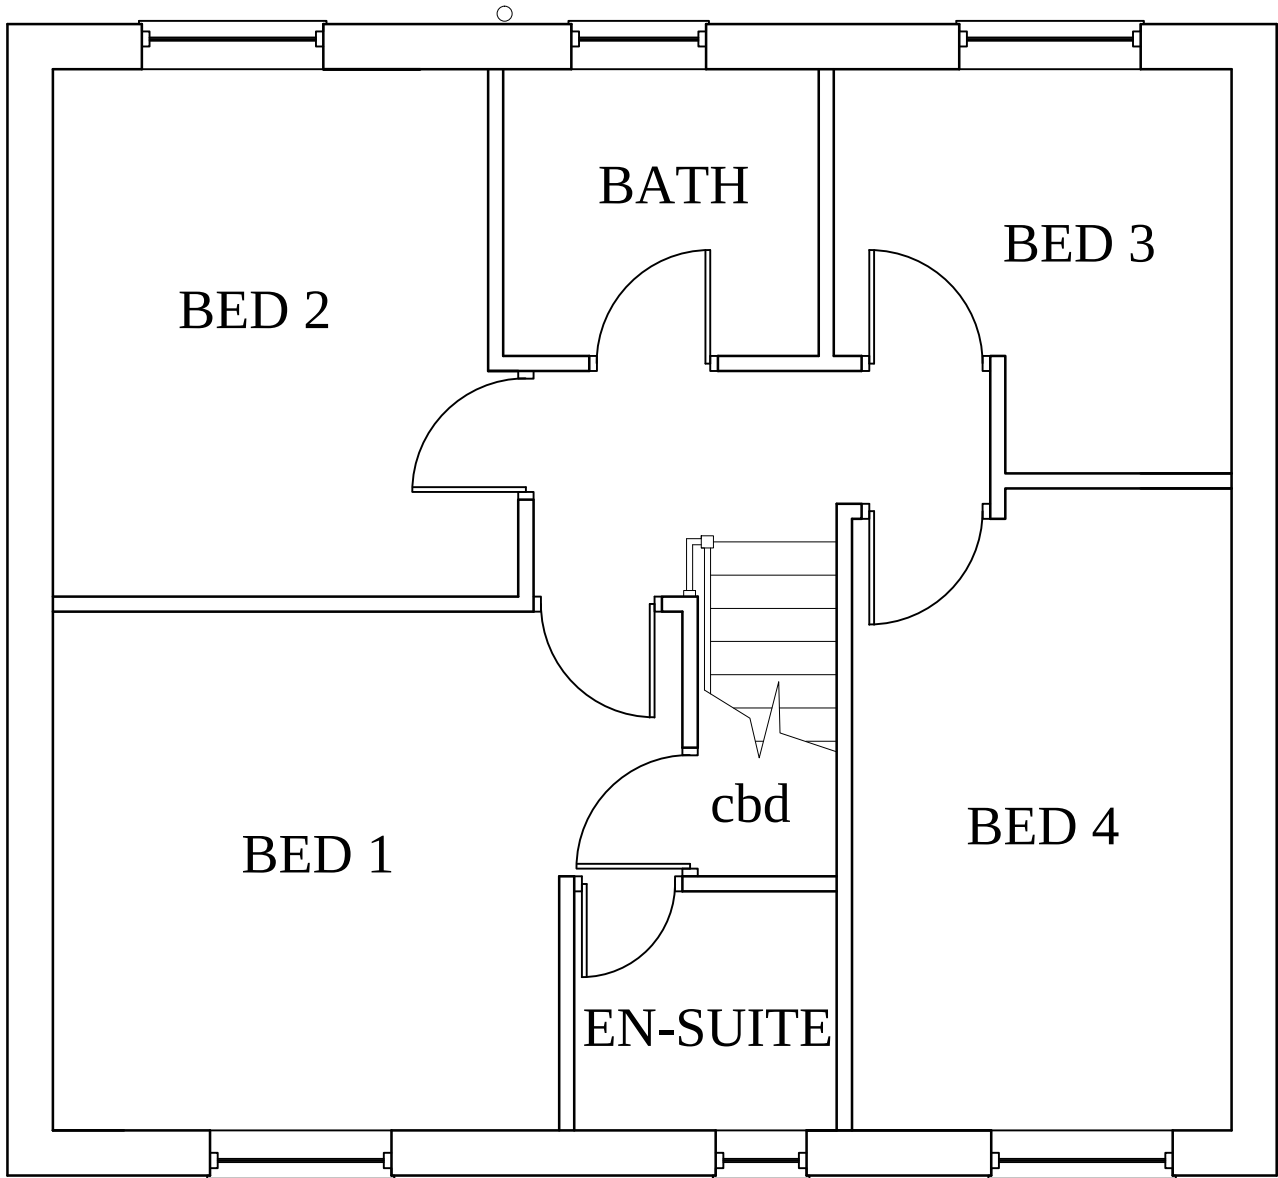

EXISTING FIRST FLOOR PLAN

  

2 The Oaks, Sutton, St.Helens, Merseyside WA9 4XW
(01744)816583 or 07973 208 638

Project
16 MYERS AVENUE
Title
Existing Plans & Elevations

Drg No 21/020
Scale 1:50 & 1:100