




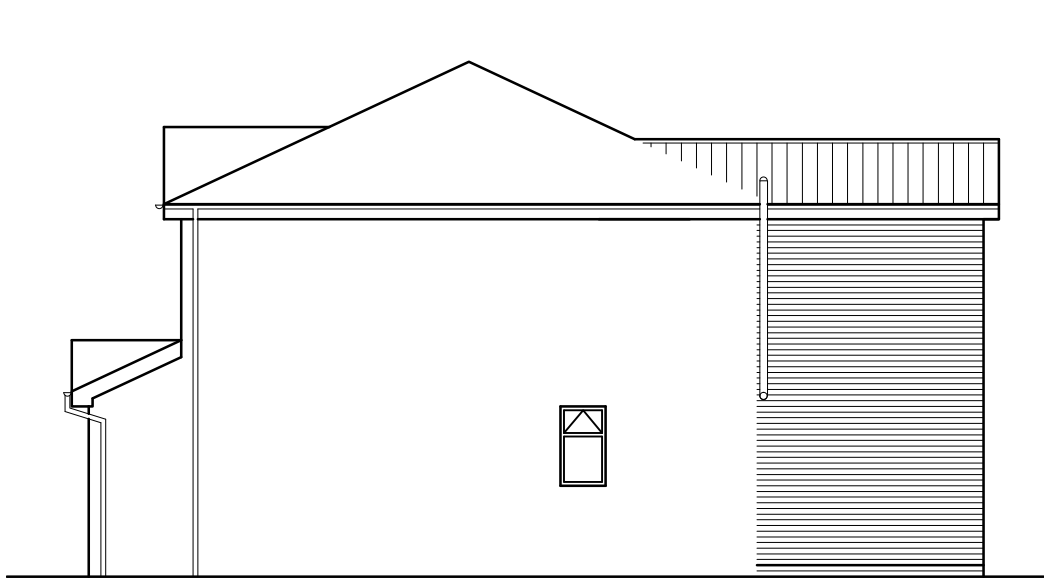


PROPOSED SIDE ELEVATION

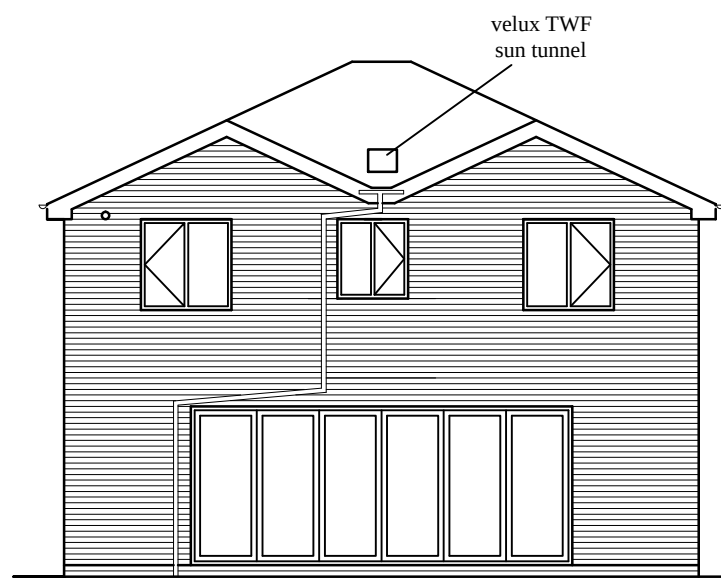


PROPOSED REAR ELEVATION

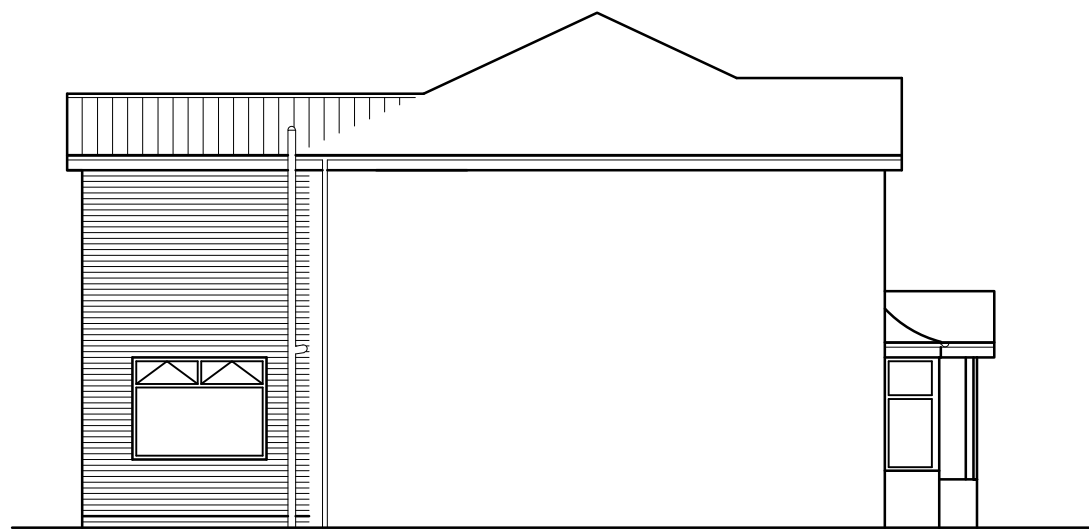


PROPOSED SIDE ELEVATION

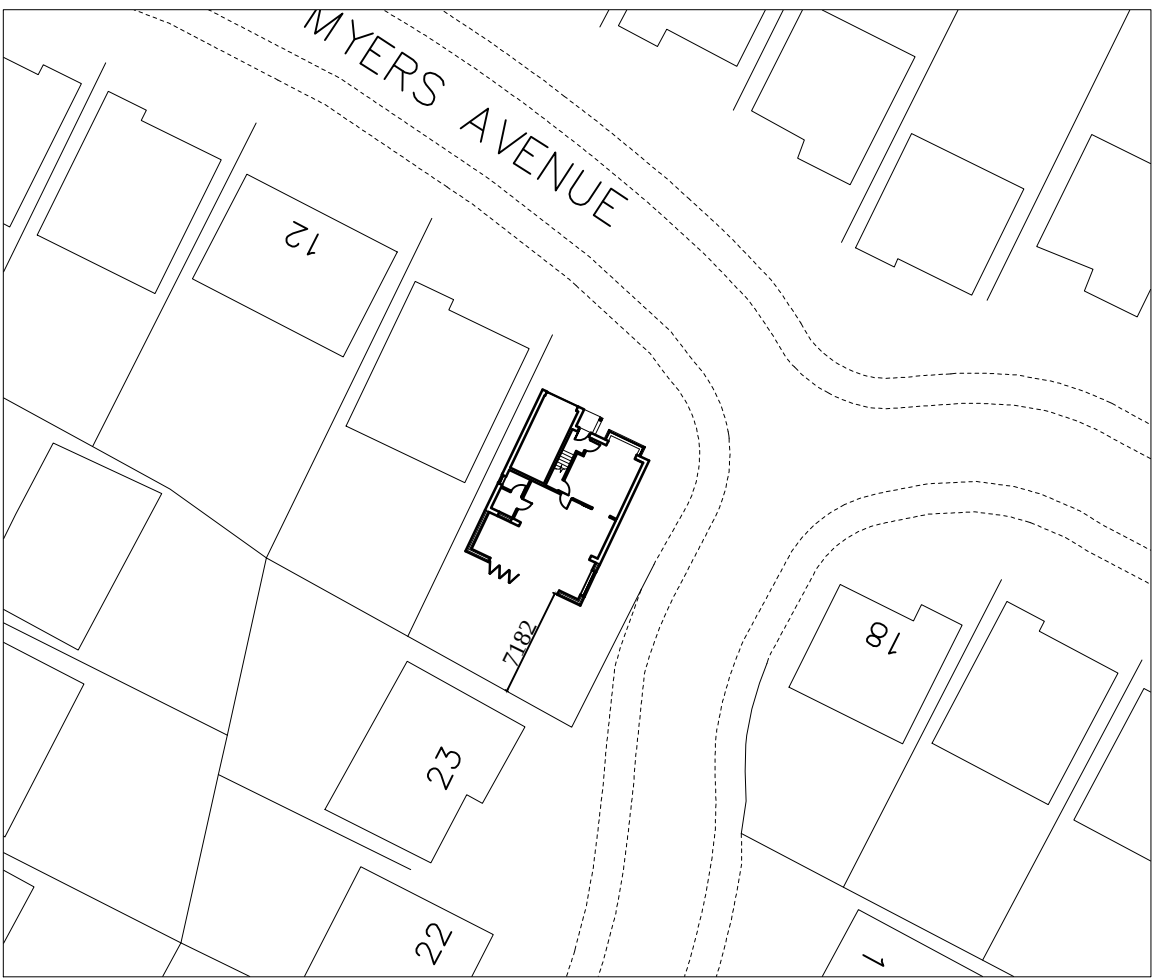



PROPOSED SITE PLAN 1:500

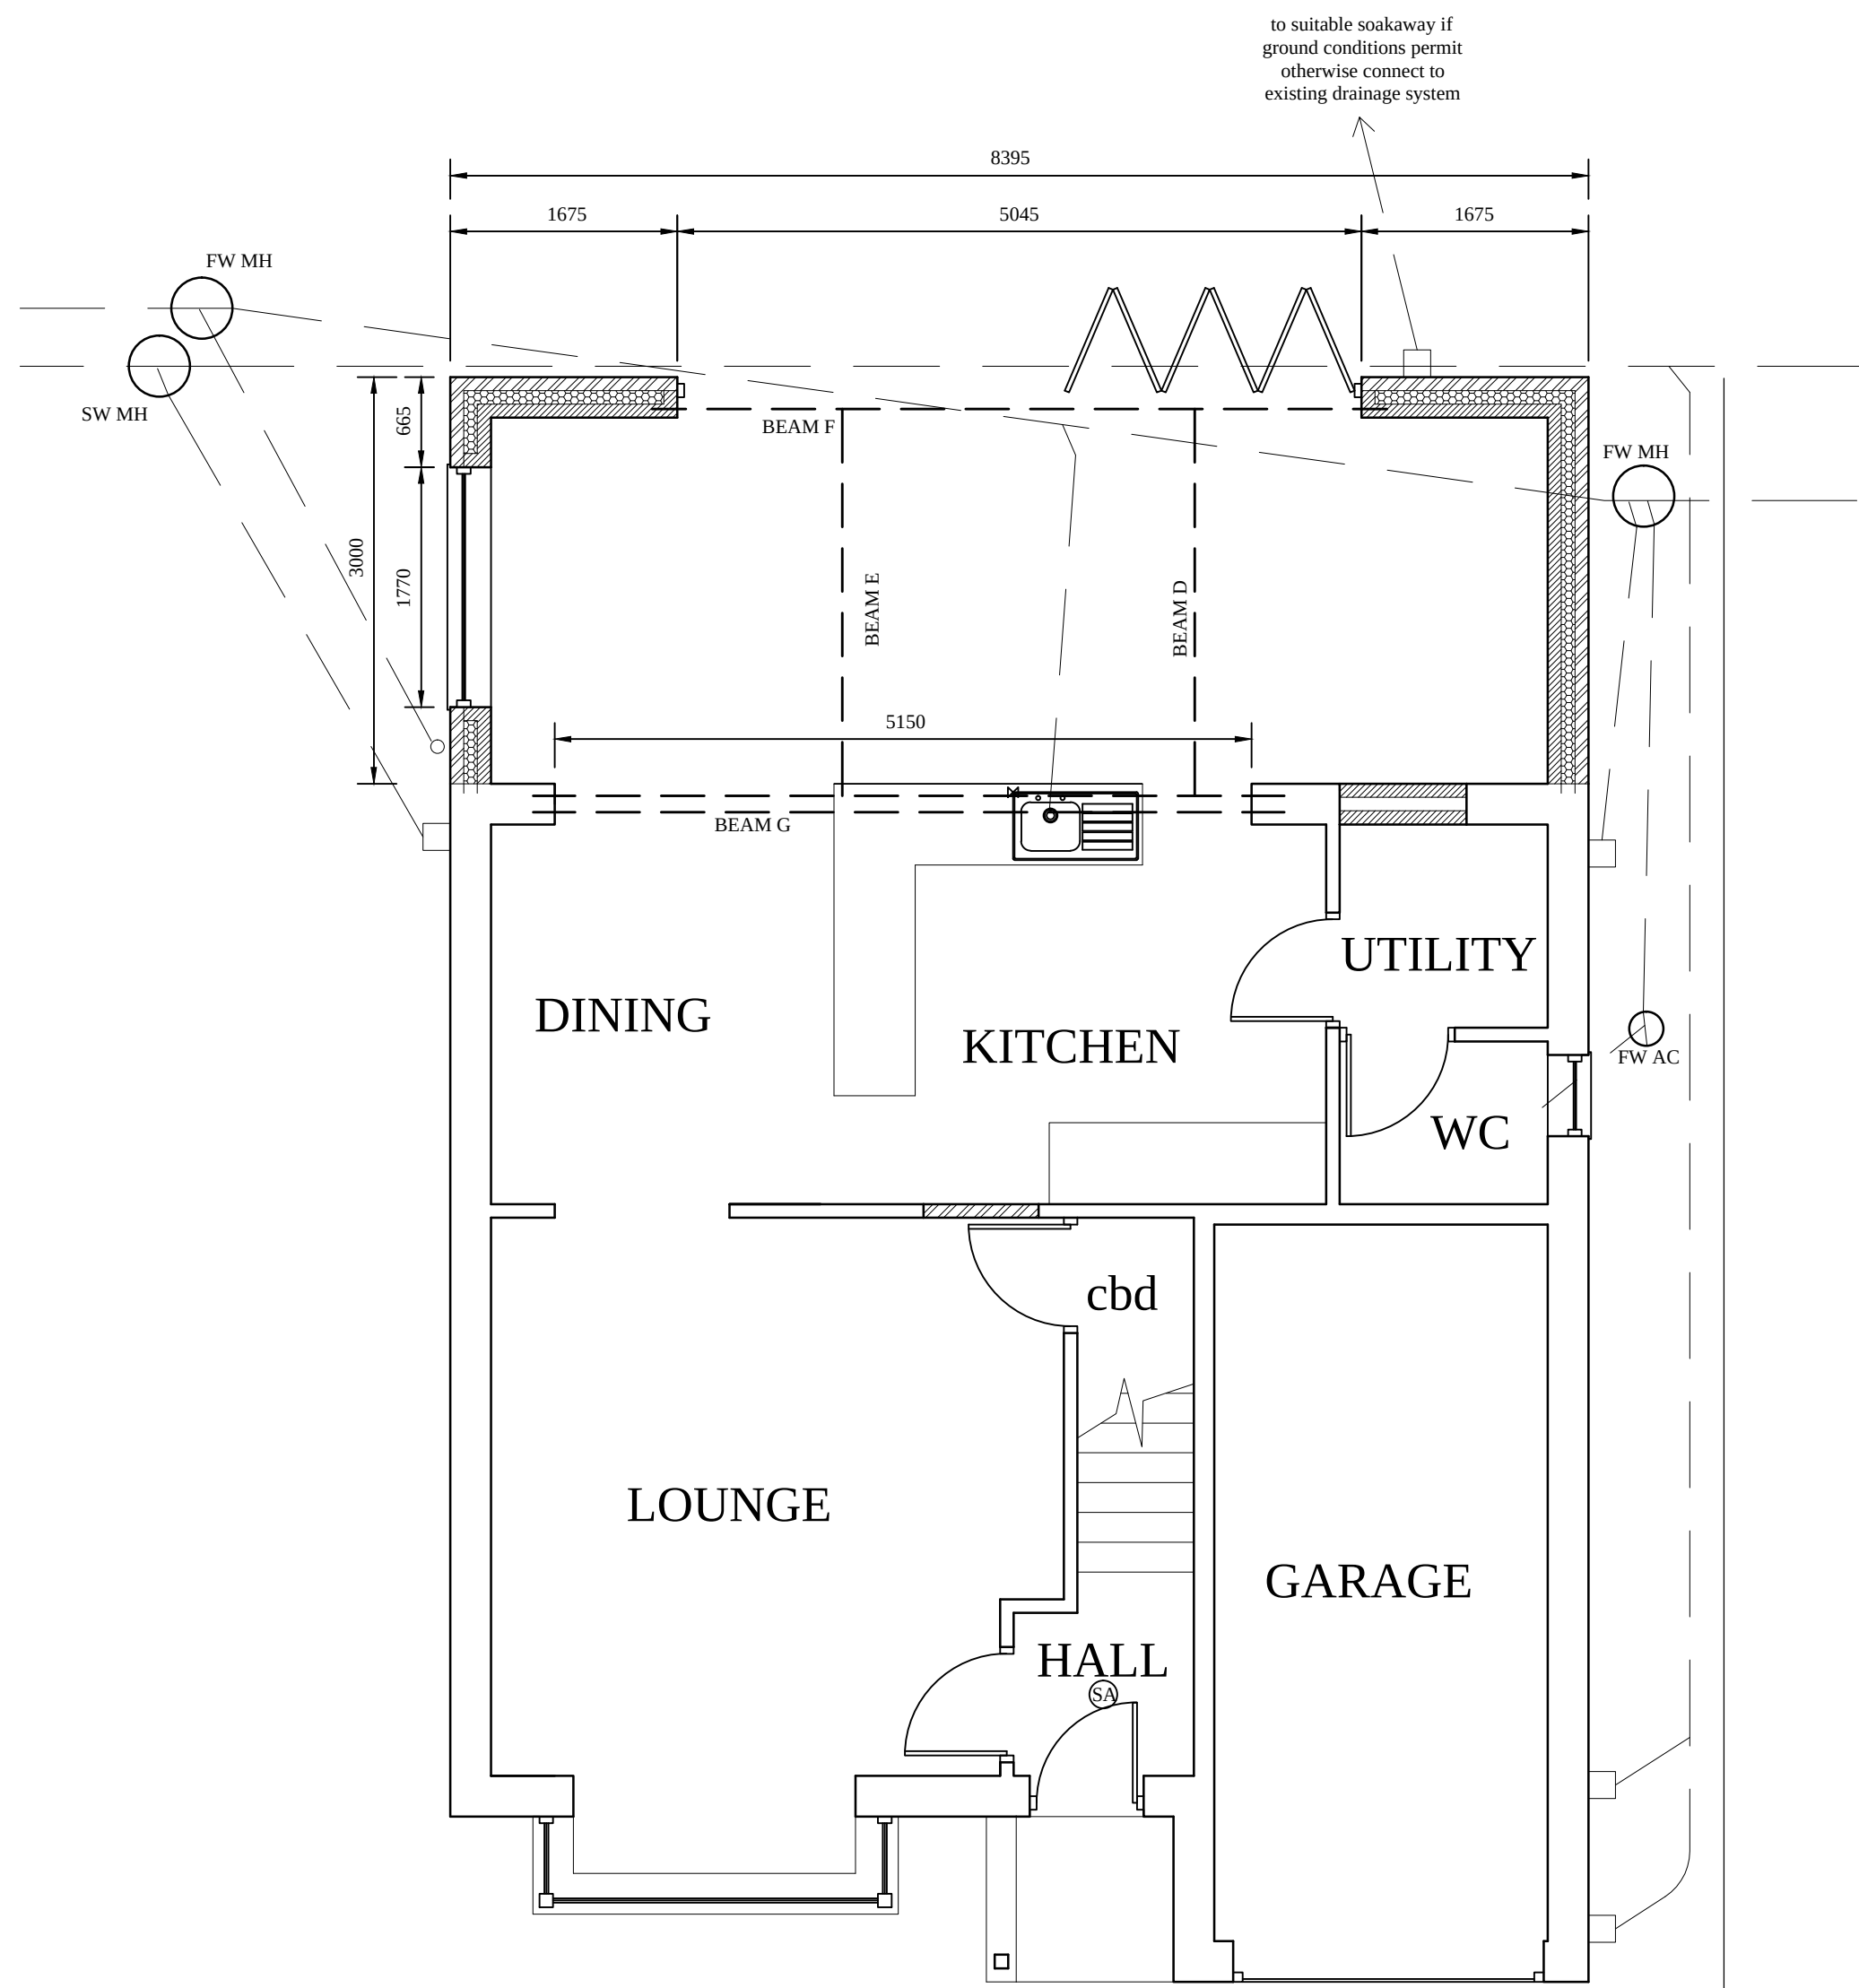

PROPOSED GROUND FLOOR PLAN

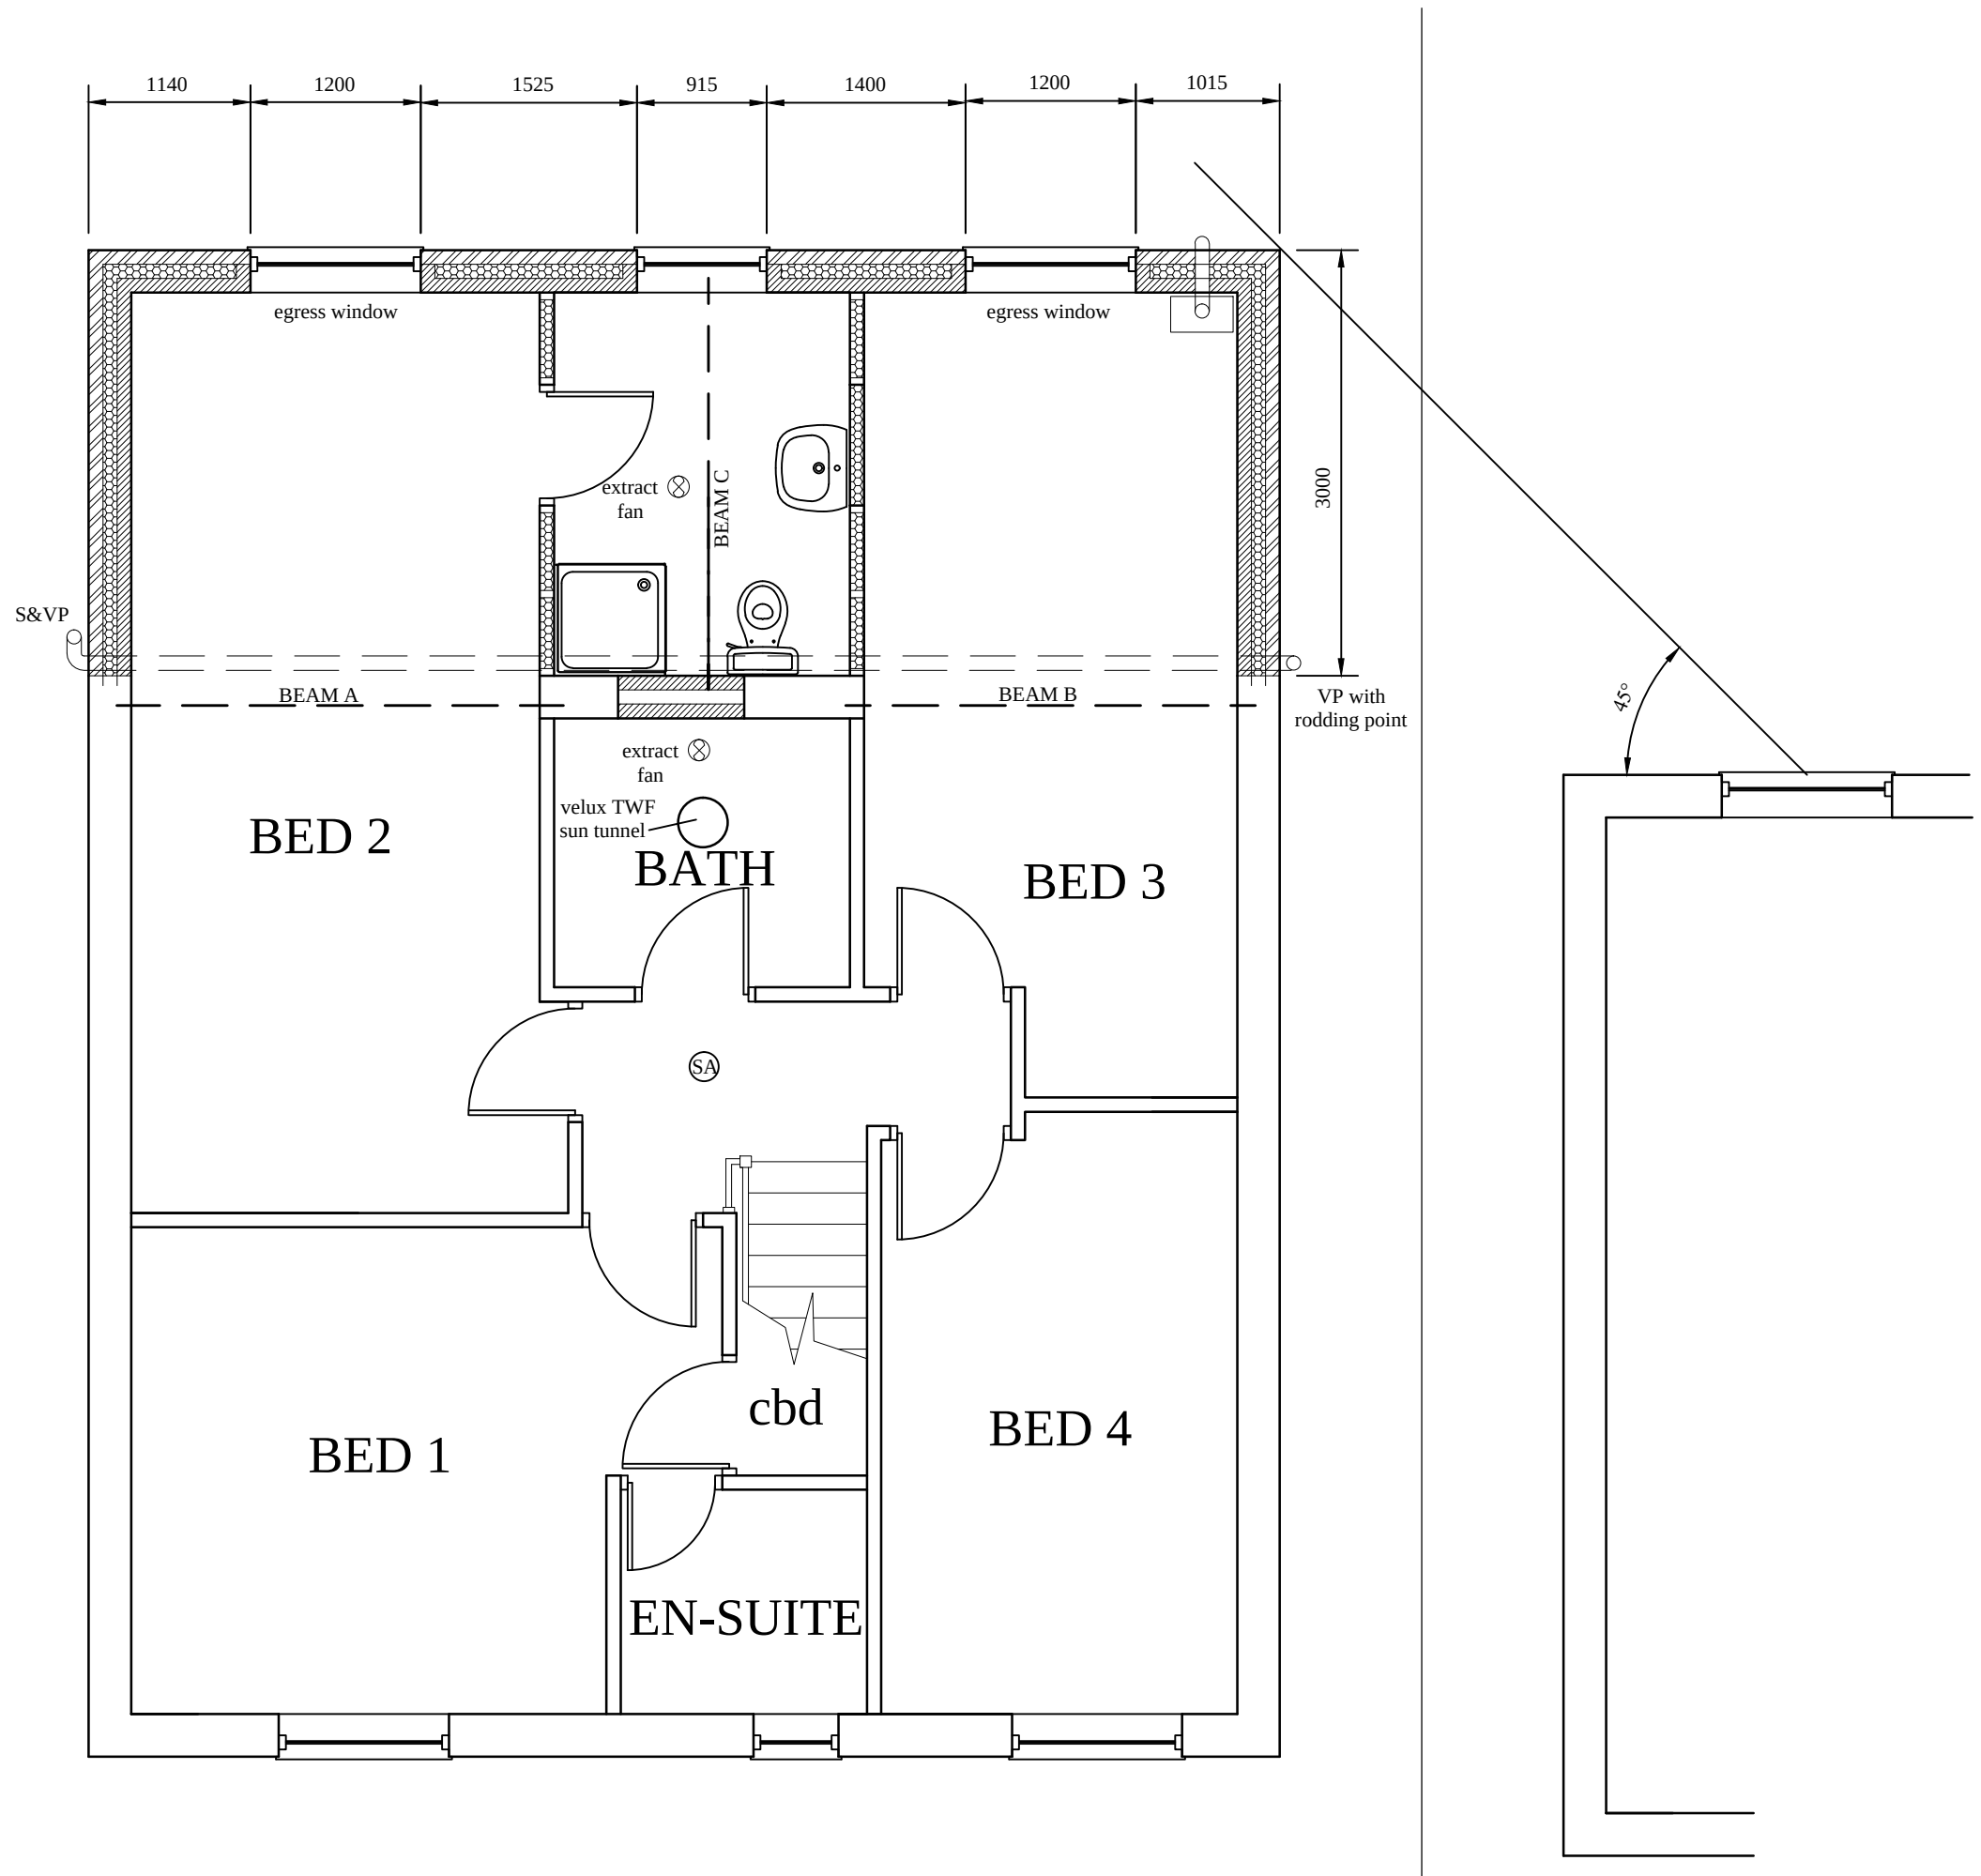

PROPOSED FIRST FLOOR PLAN

  

2 The Oaks, Sutton, St.Helens, Merseyside WA9 4XW
(01744)816583 or 07973 208 638

Project
16 MYERS AVENUE
Title
Proposed Plans & Elevations

Drg No 21/021
Scale 1:50 & 1:100