



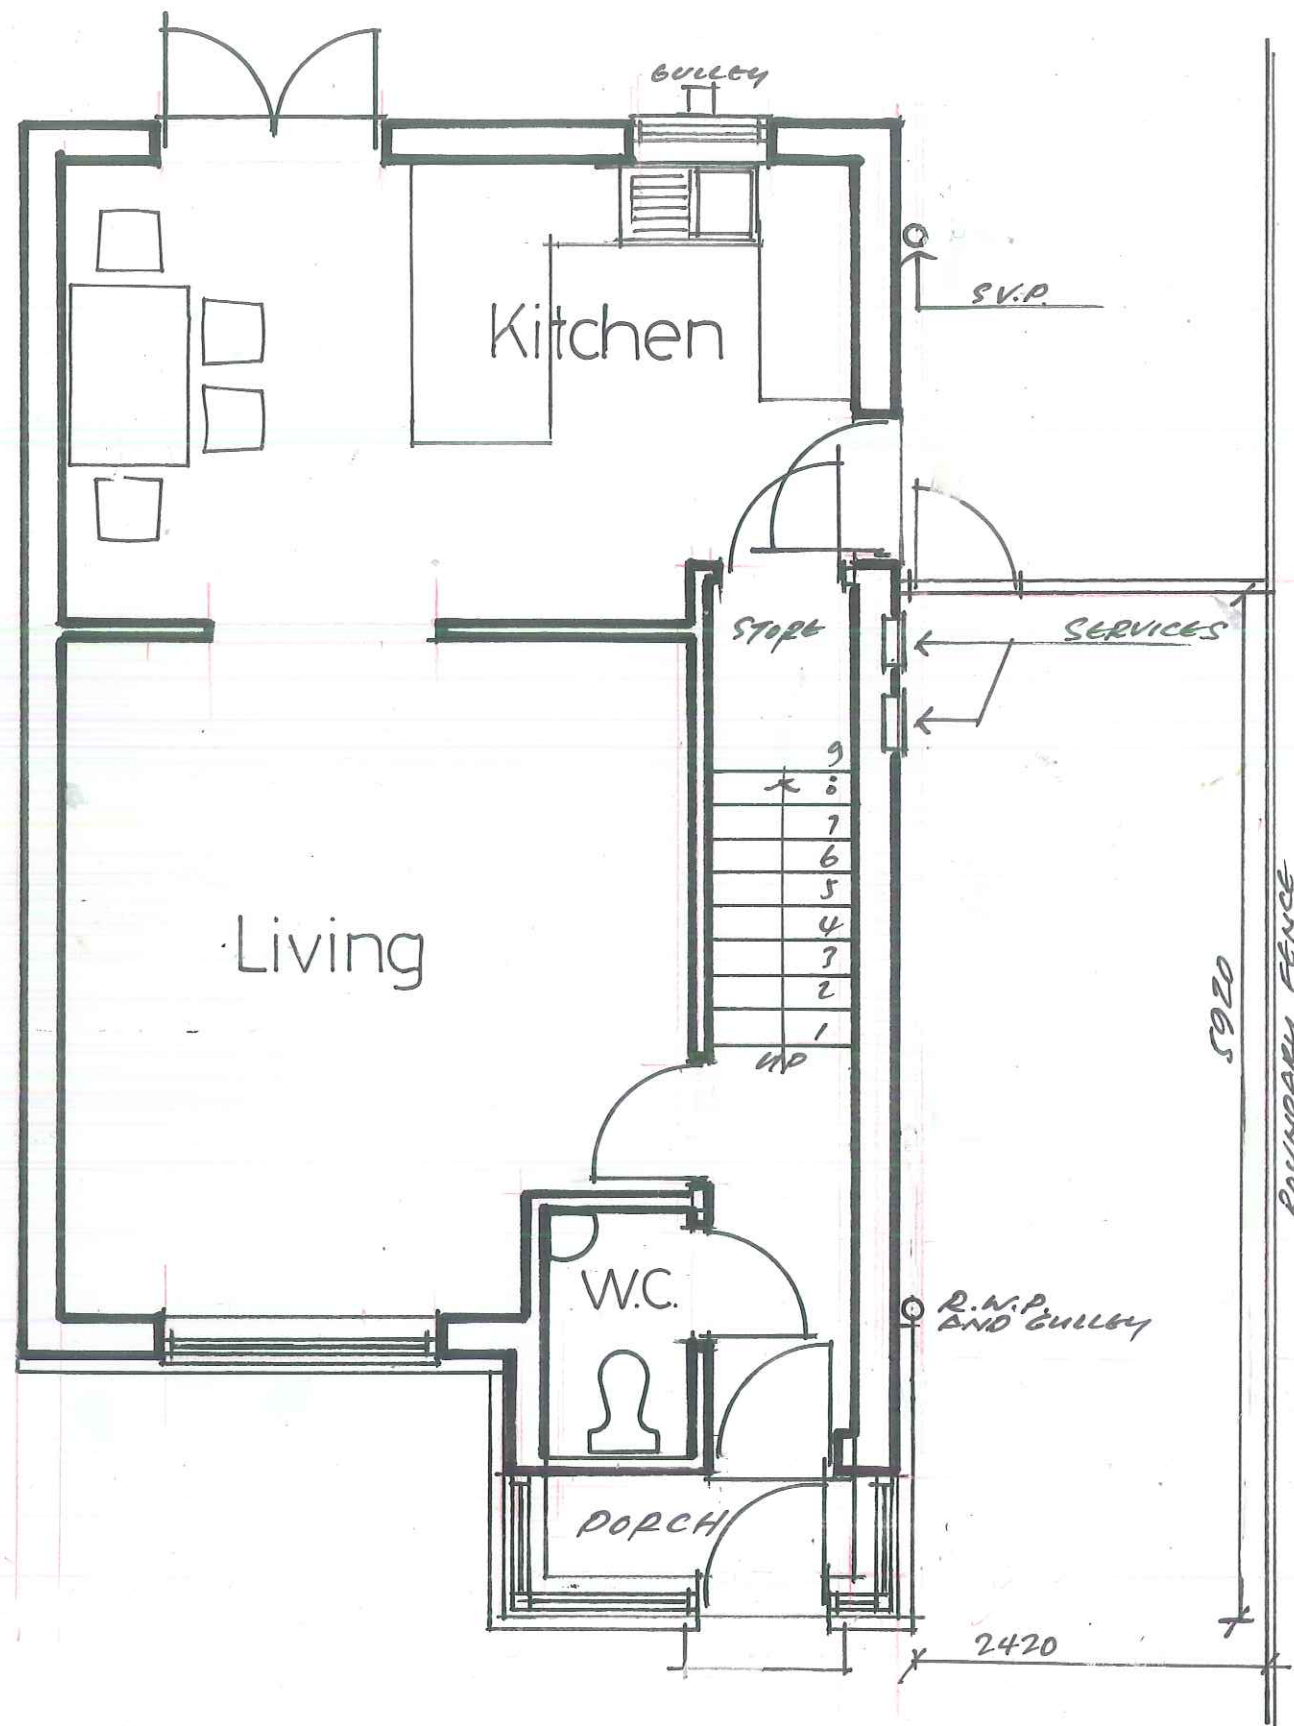

EXISTING GROUND FLOOR PLAN

 

Notes

Planning Application
Drawing

Issue	1	2	3	4	5	6	7	8	9	10	11	12	13	14	15	16	17	18	19	20	21	22	23	24	25	26	27	28	29	30
Client																														
Structural Engineer																														
Project Manager																														
Building Contractor																														
QS																														
Fire Officer																														
Planning																														
Building Control																														

Revisions

Contract

Extension to 6 Willaston Drive ,
Liverpool L26 9YN.

Drawing Title

EXISTING
GROUND FLOOR PLAN

John J. White Architect
B.A. Dip. Arch. A.R.B.
39 Mersey Road Liverpool L17 6AG
Tel/Fax 0151 474 4701 Mob 07711 506988
Email john.white39@blueyonder.co.uk

Scale	Date	Drawing number	revision
1:50	AUG 2021	1	