




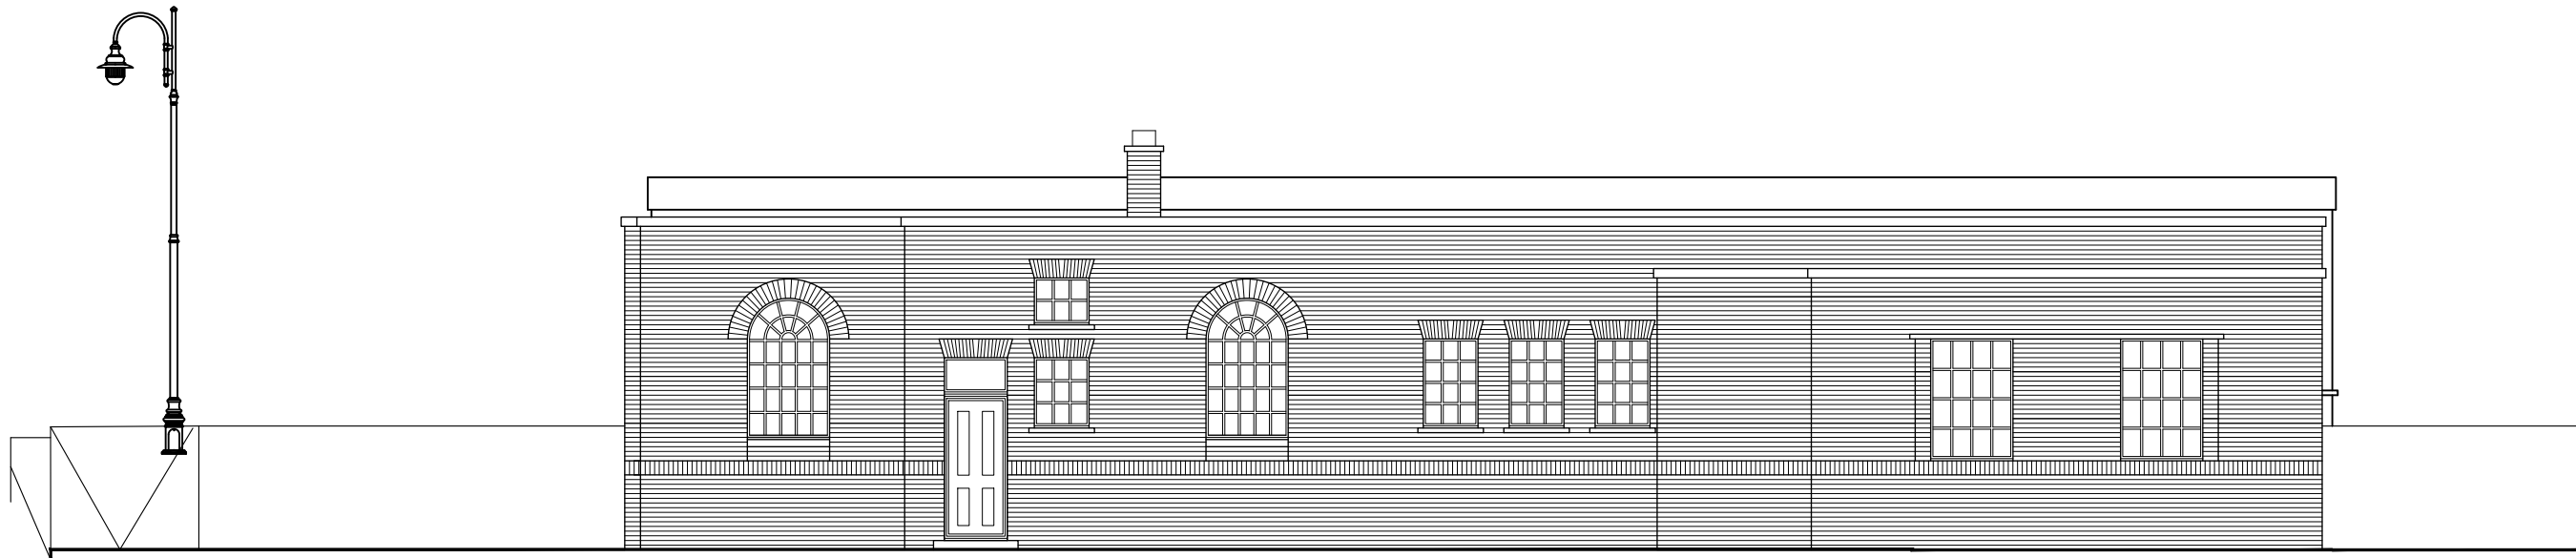

South Elevation

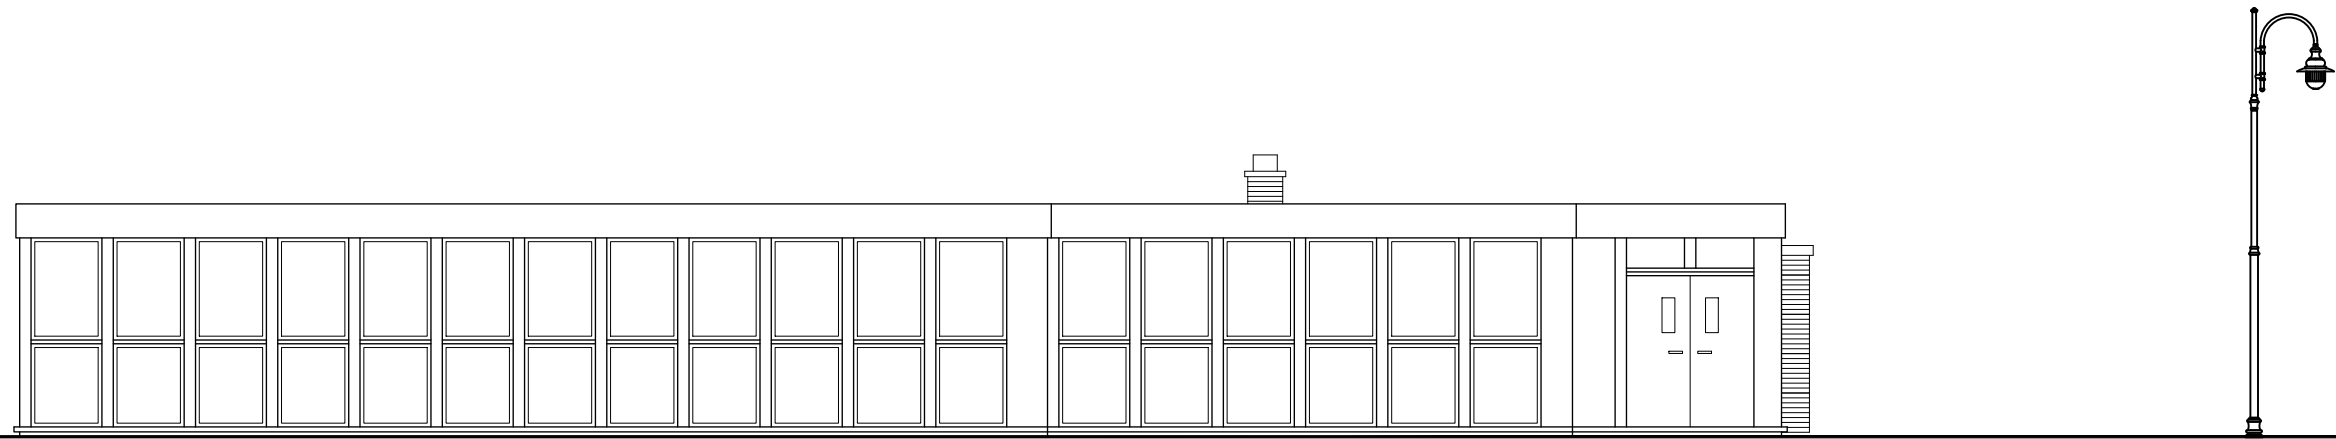

North Elevation

 

 owen ellis Architects		Honeycomb, Edmund Street Liverpool L3 9NG TEL: 0151 227 1555 email: info@owenellis.co.uk web: www.owenellis.co.uk
18 No. - 2B Apartments, Aspinall Street, Prescot, L34 5QQ.		
Existing Elevations (2 of 2)		
DRAWING NUMBER	REVISION	DATE
4188 / SU 06	-	24.08.2021
		SCALE 1:100 @ A3