


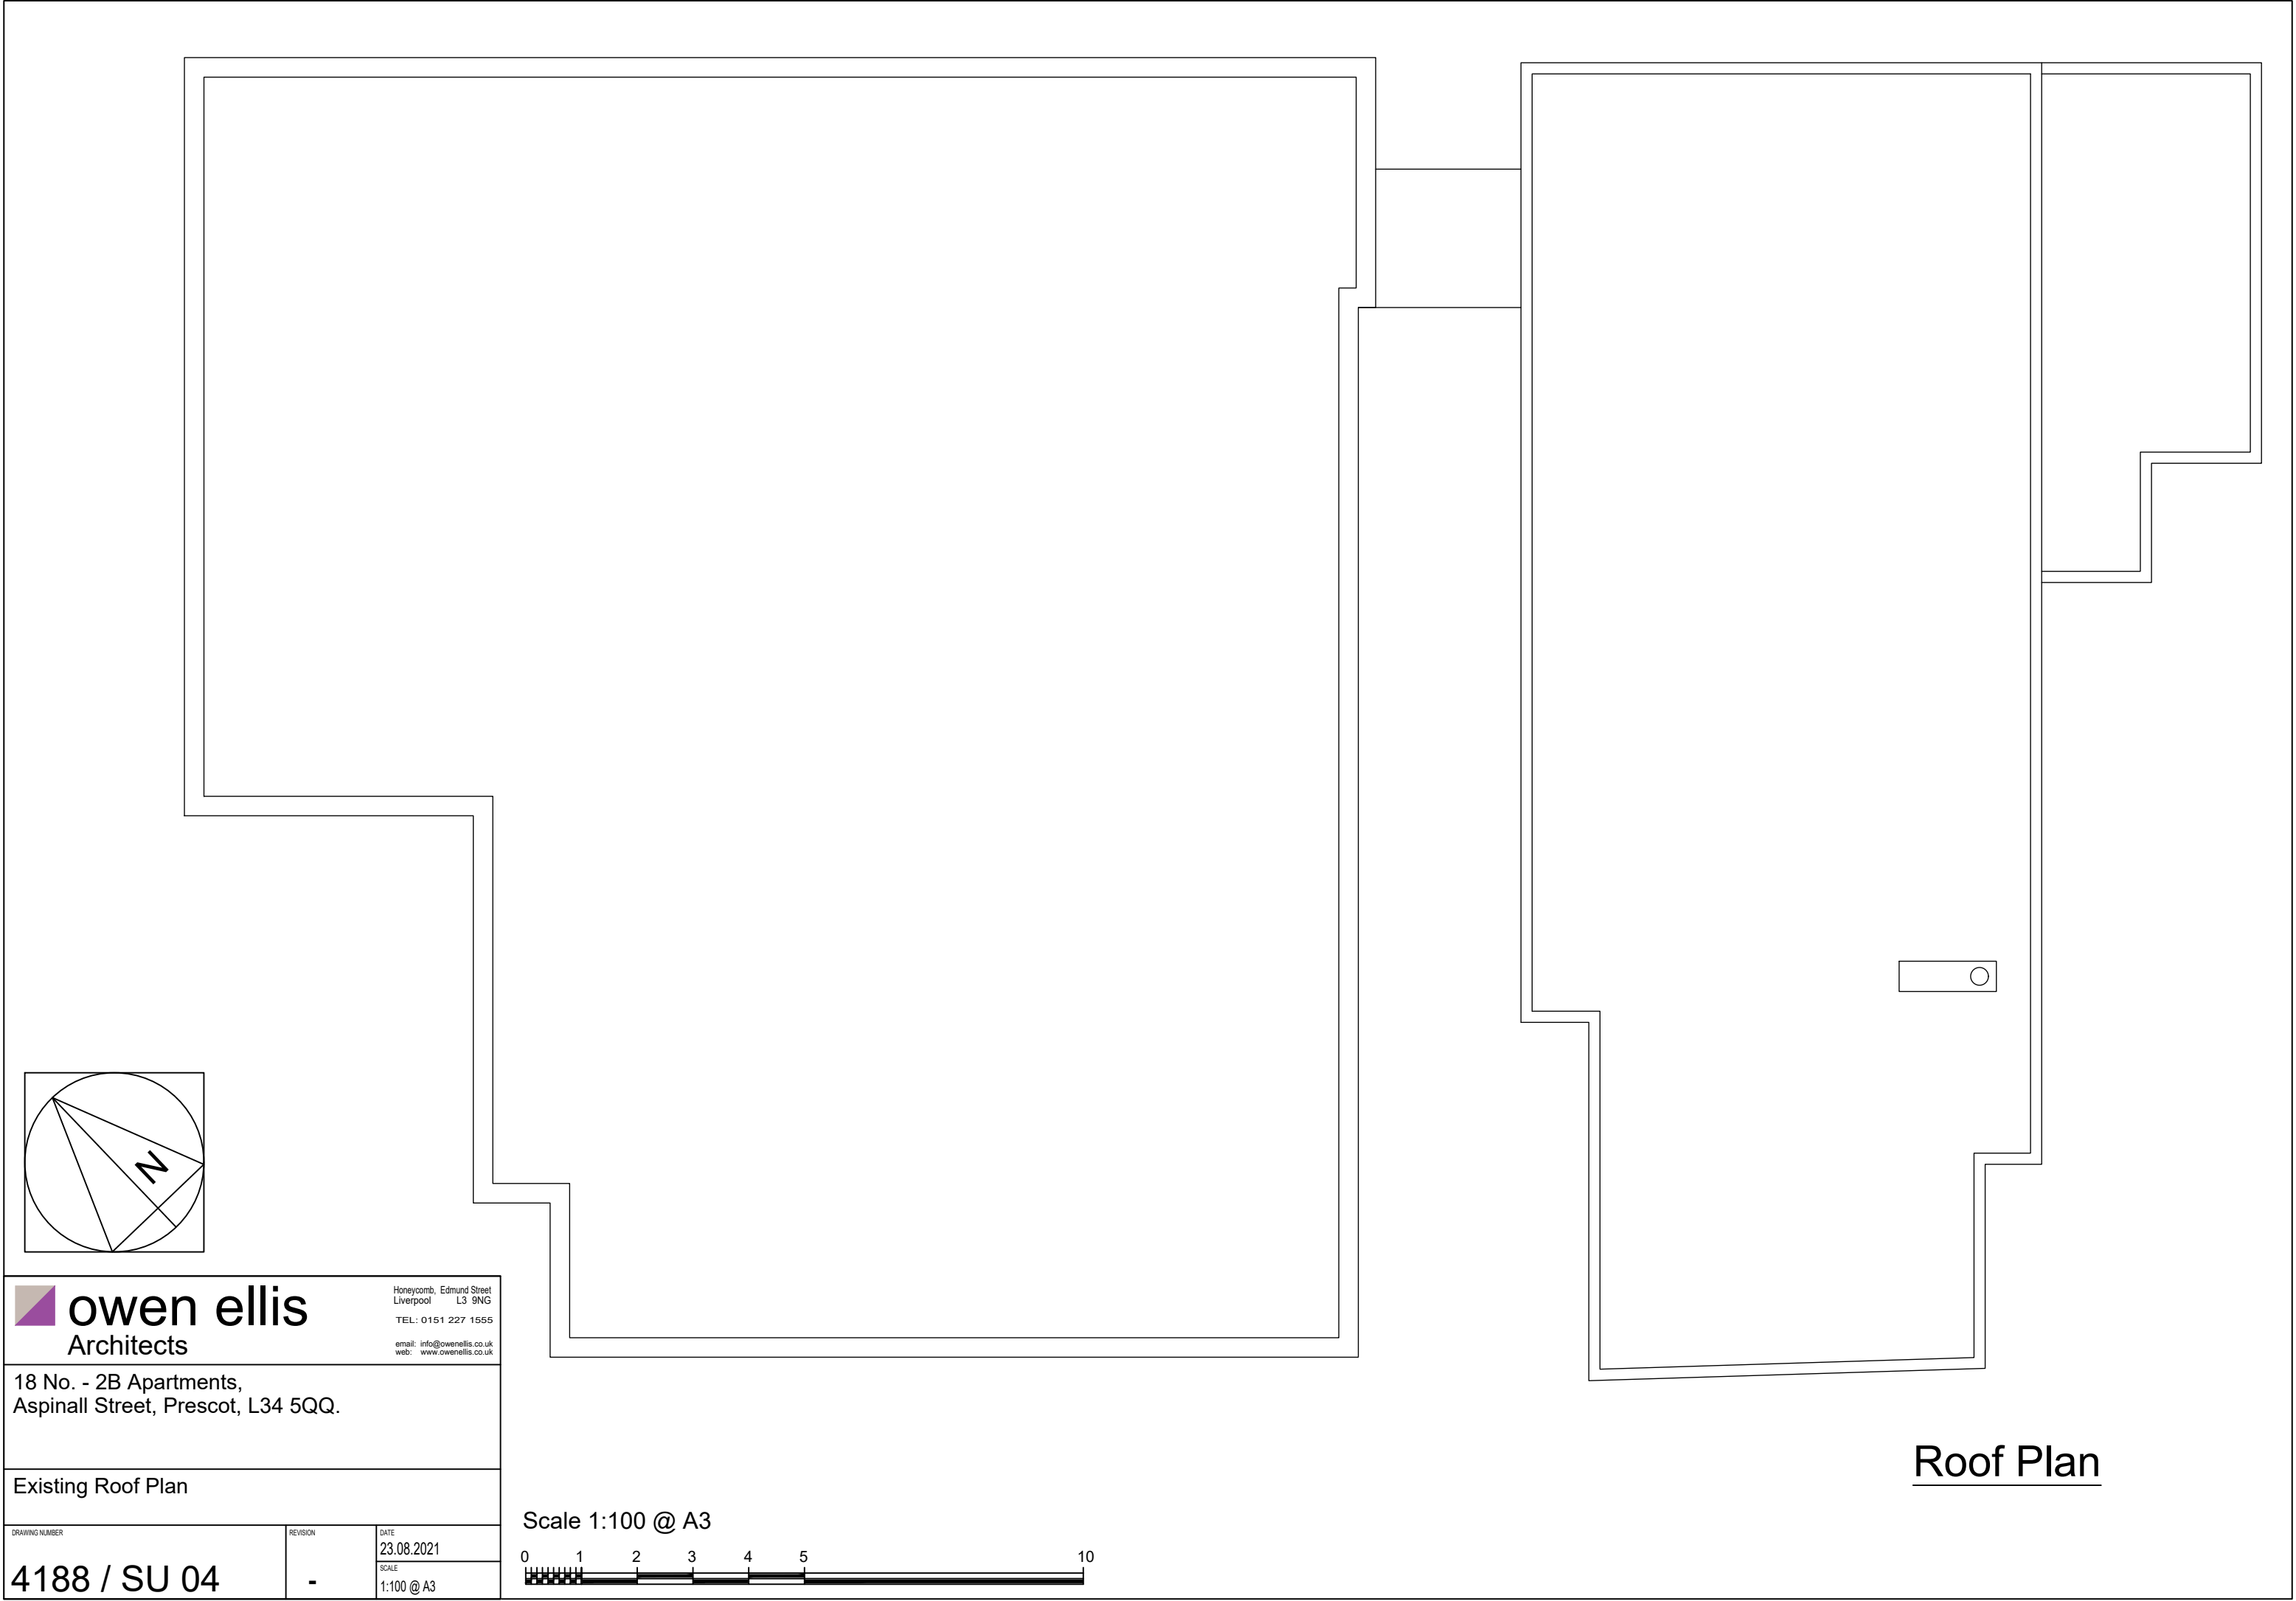

owen ellis
Architects

Honeycomb, Edmund Street
Liverpool L3 9NG
TEL: 0151 227 1555
email: info@owenellis.co.uk
web: www.owenellis.co.uk

18 No. - 2B Apartments,
Aspinall Street, Prescott, L34 5QQ.

Existing Roof Plan

DRAWING NUMBER	REVISION	DATE
4188 / SU 04	-	23.08.2021
		SCALE 1:100 @ A3

Roof Plan