



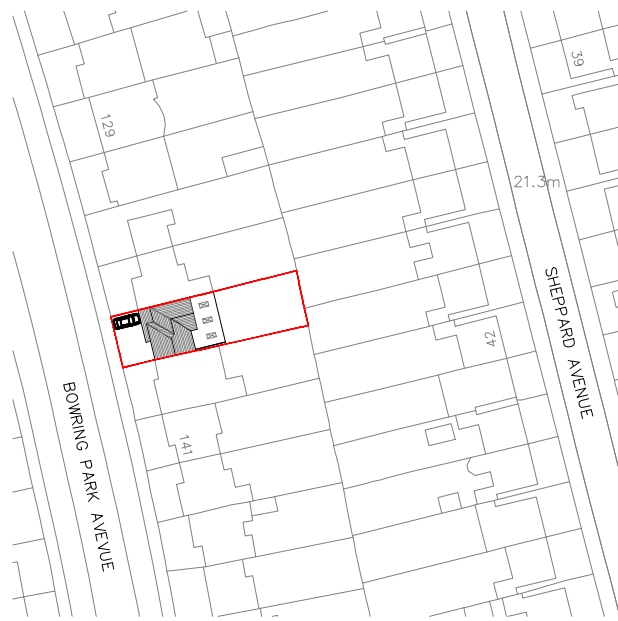


EXISTING SITE LOCATION PLAN | SCALE 1:1250



PROPOSED SITE LOCATION PLAN | SCALE 1:1250



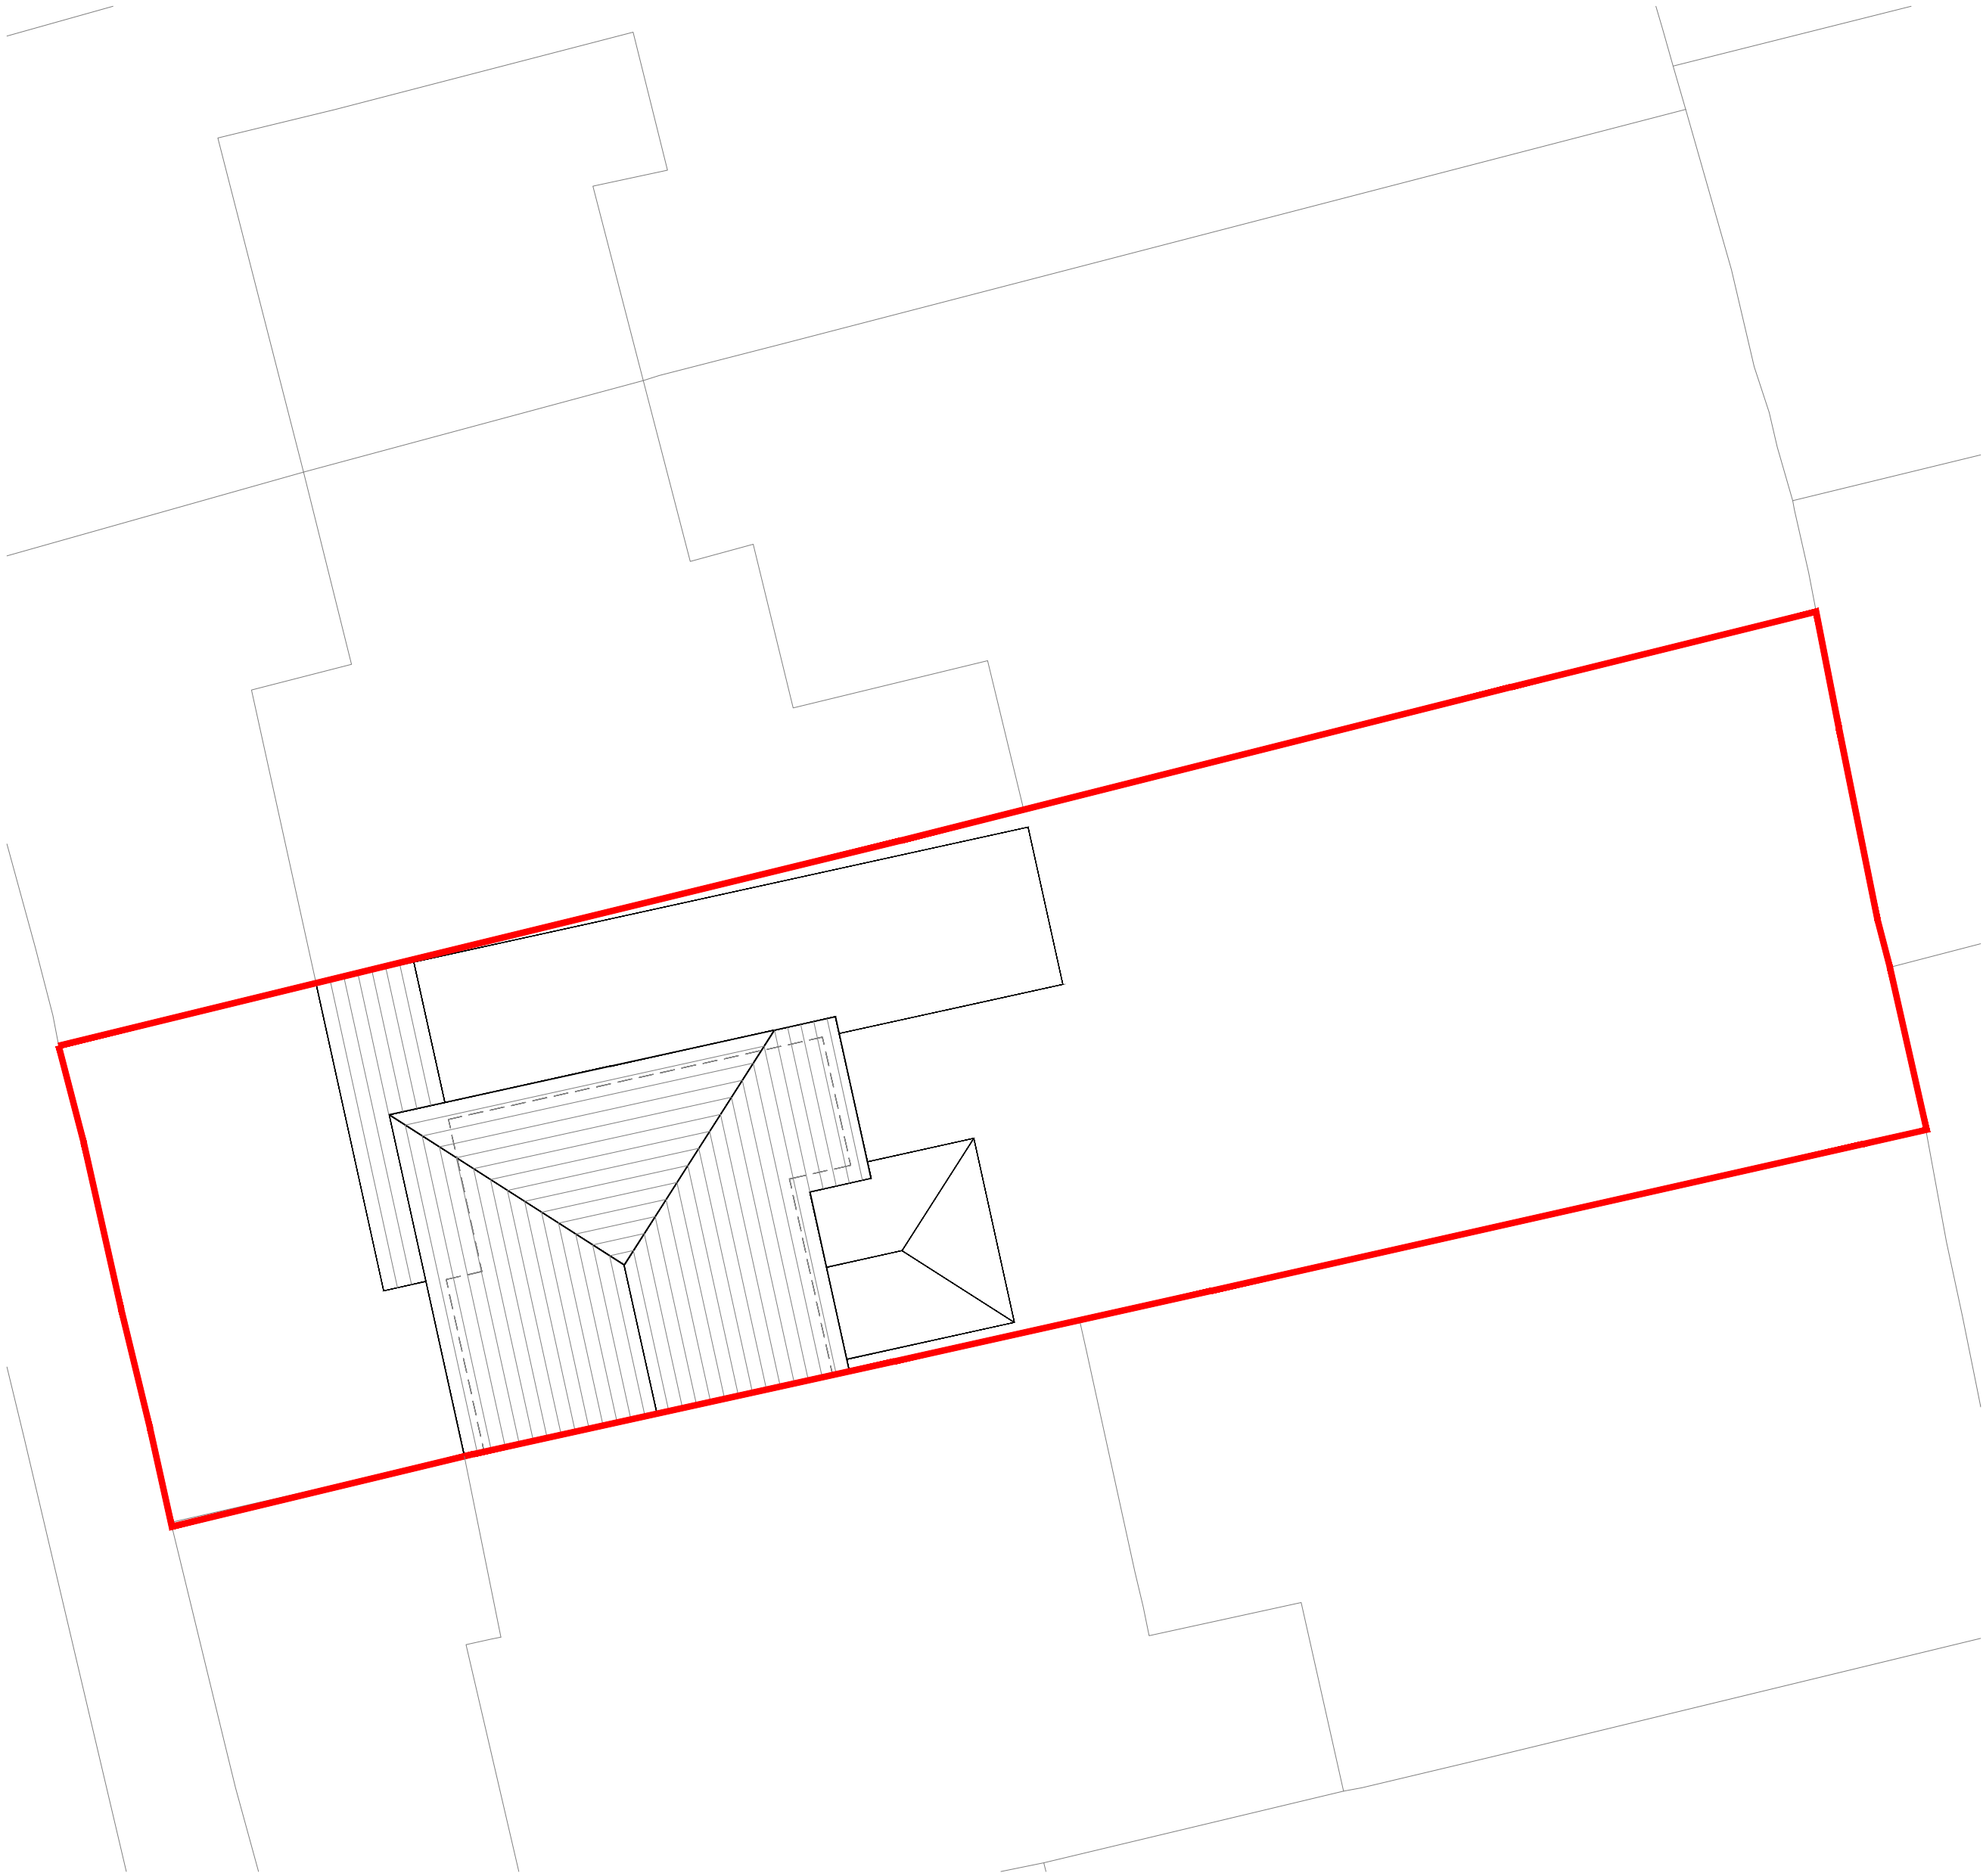


EXISTING SITE PLAN | SCALE 1:100

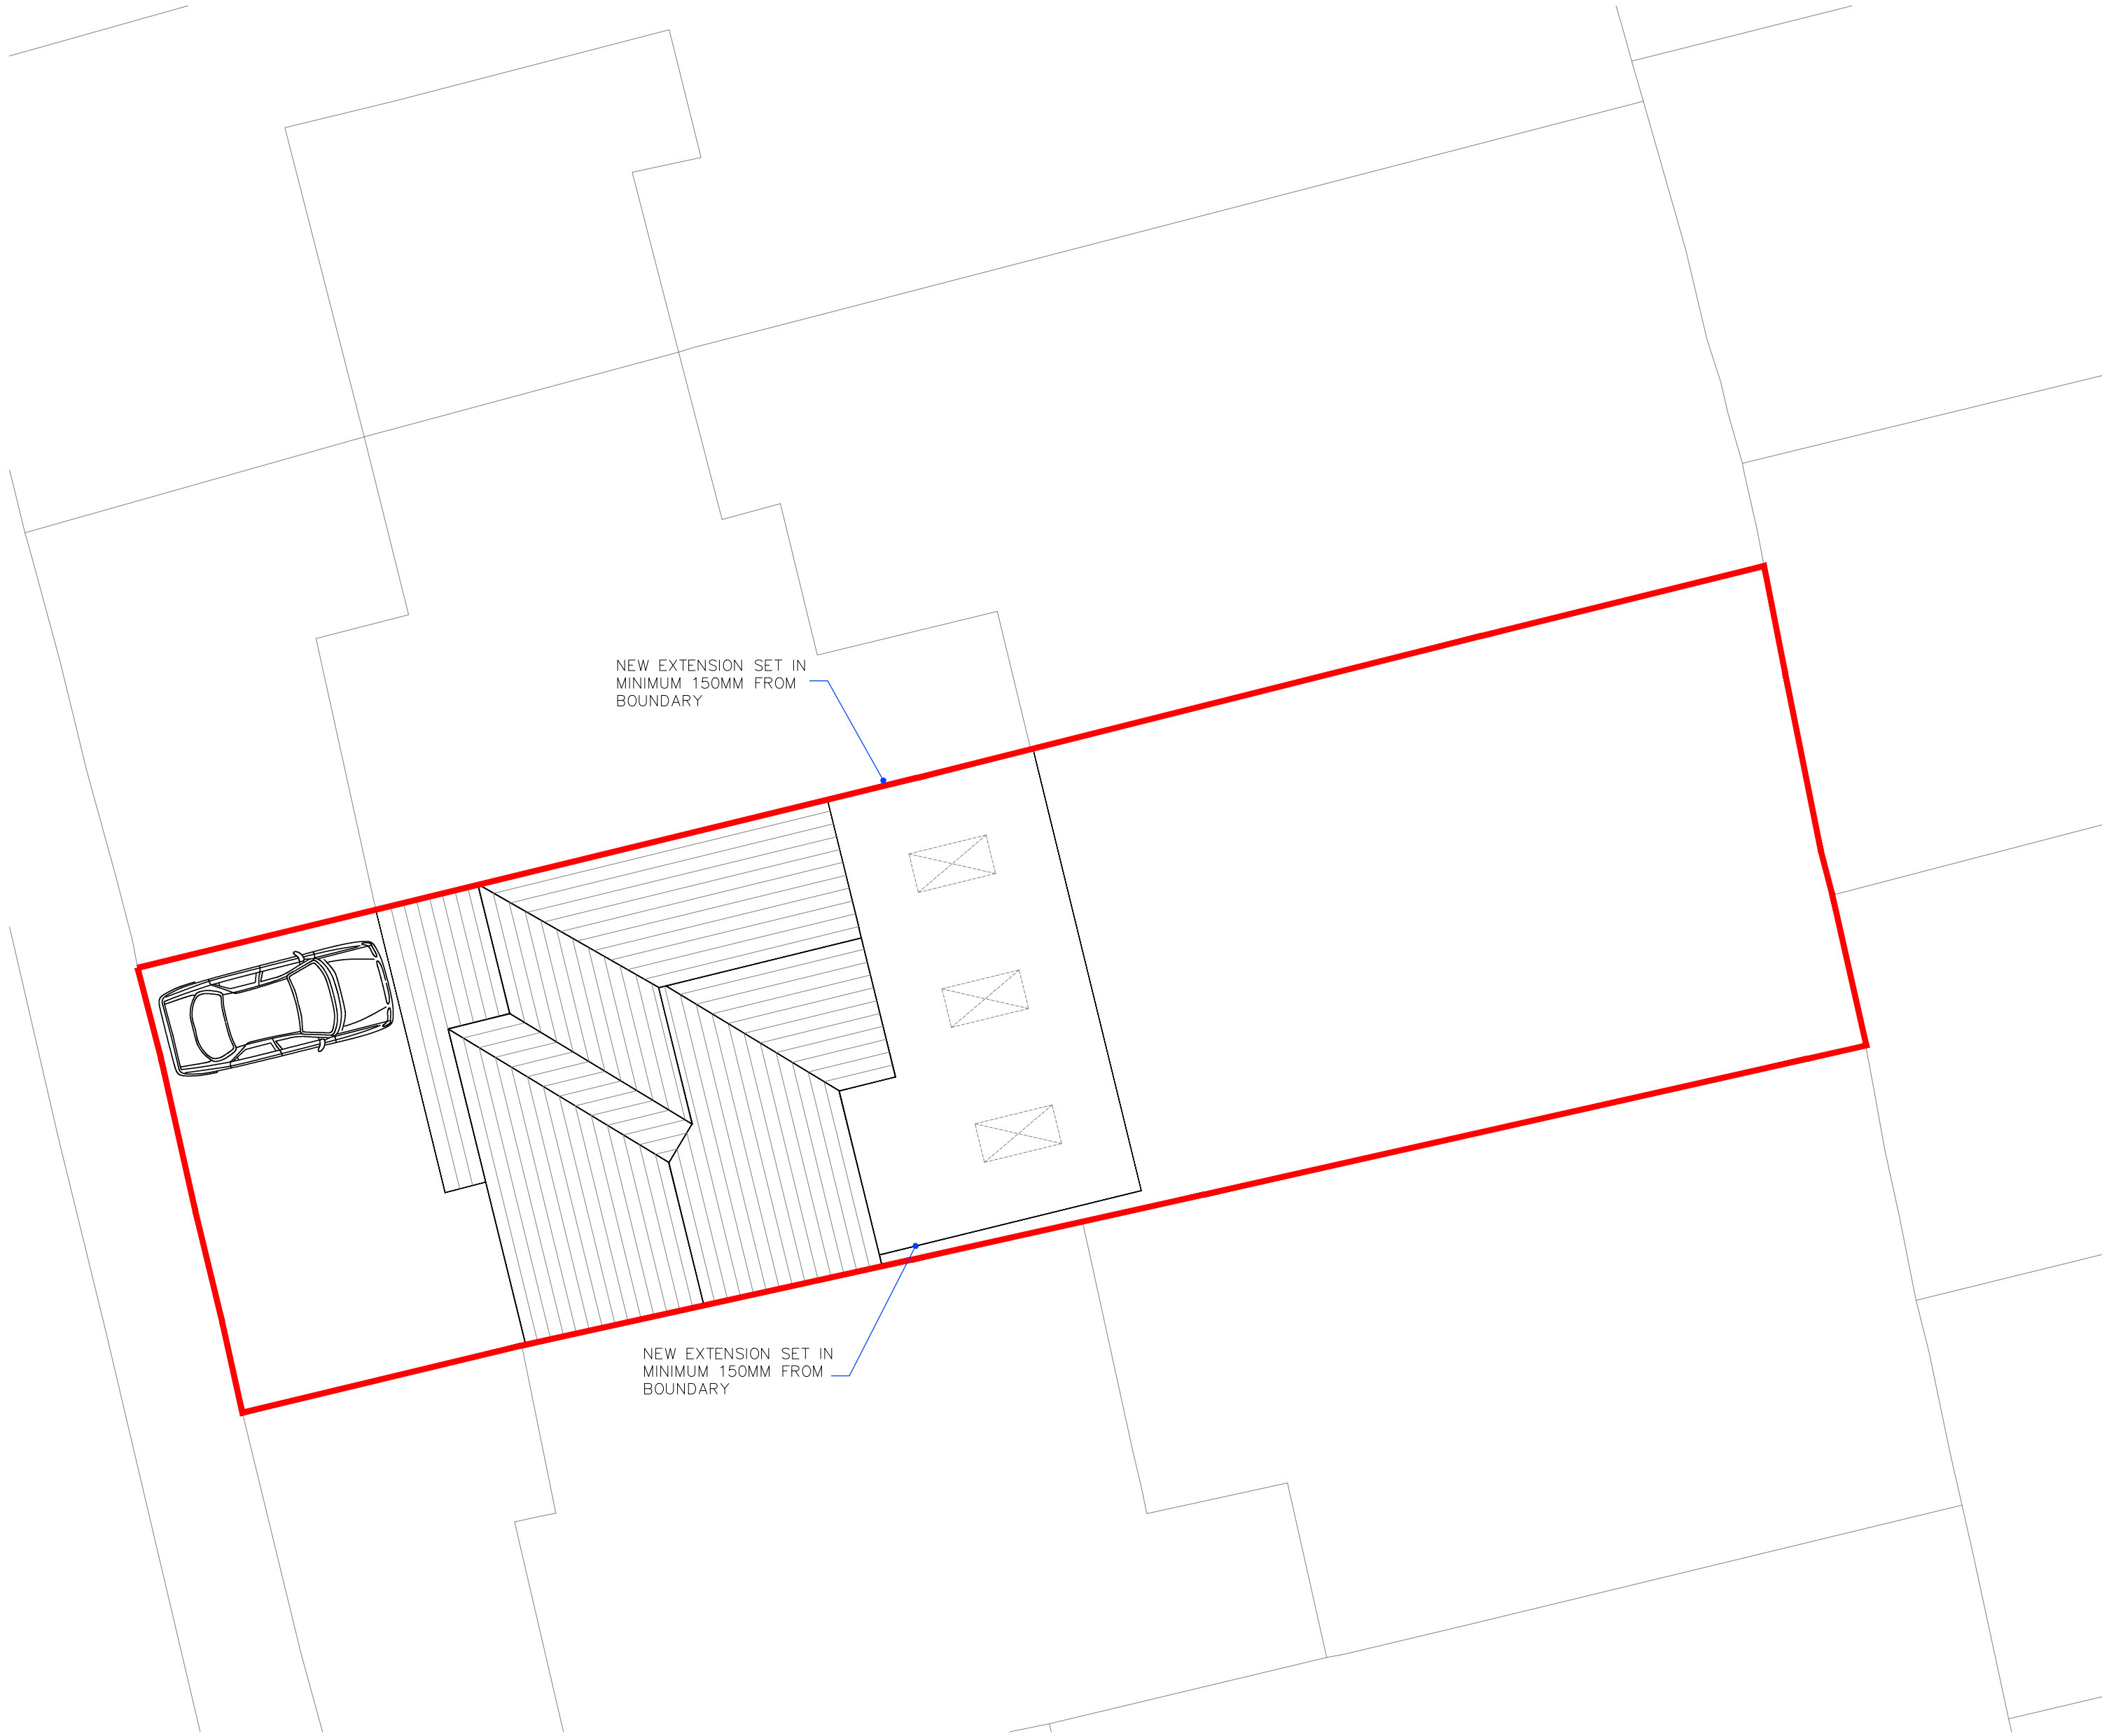

PROPOSED SITE PLAN | SCALE 1:100

STATUS PLANNING	© Copyright of PM DESIGNS®. All rights reserved. Do Not scale this drawing. ALL dimensions are in millimetres unless stated otherwise. ALL dimensions must be checked on site prior to construction and any discrepancies reported to the architect. Work is subject to change following detailed design.			
	RevNo	Revision note	Date	Signature/Checked

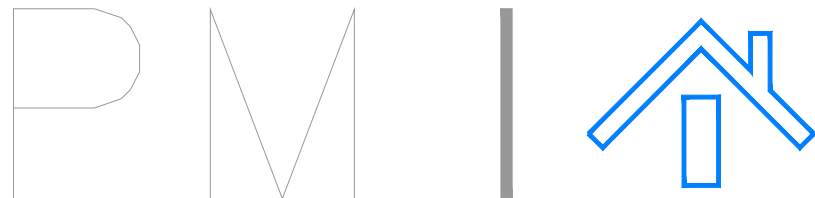 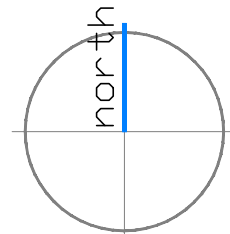

PARLE MAGUIRE DESIGNS
PROJECT: 137 BOWRING PARK AVENUE
CHILDWALL
L16 2LE

CLIENT: MISS MERCHANT

Drawing Title
EXISTING AND PROPOSED SITE AND LOCATION
PLANS

Address: 222 Thomas Drive, Liverpool, L14 3LF
Telephone: 07580804180
Email: robert.parle@pmdesigns.co.uk
Website: www.pmdesigns.co.uk

Drawing No.
A100

Date:
JUNE 2021

Scale:
VARIES @ A1

Revision:
-

Issue:
PLANNING STATUS