



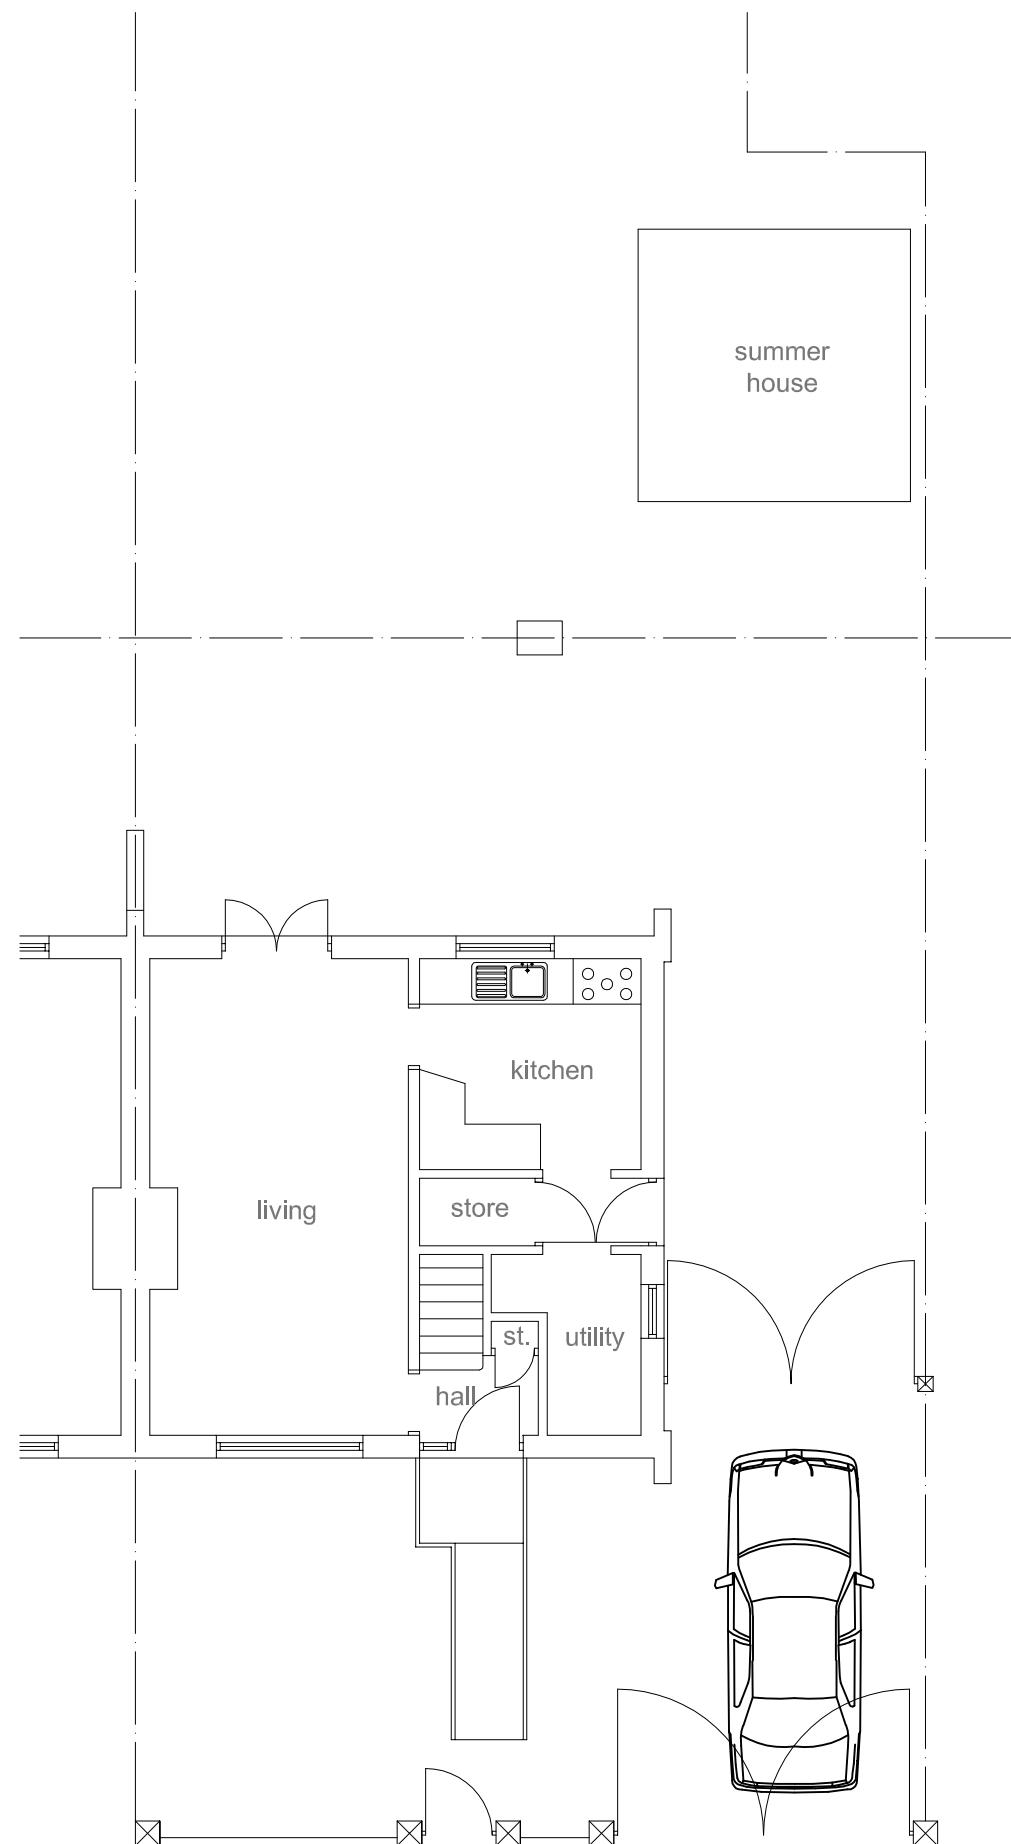


Existing ground floor plan @ 1:100 scale

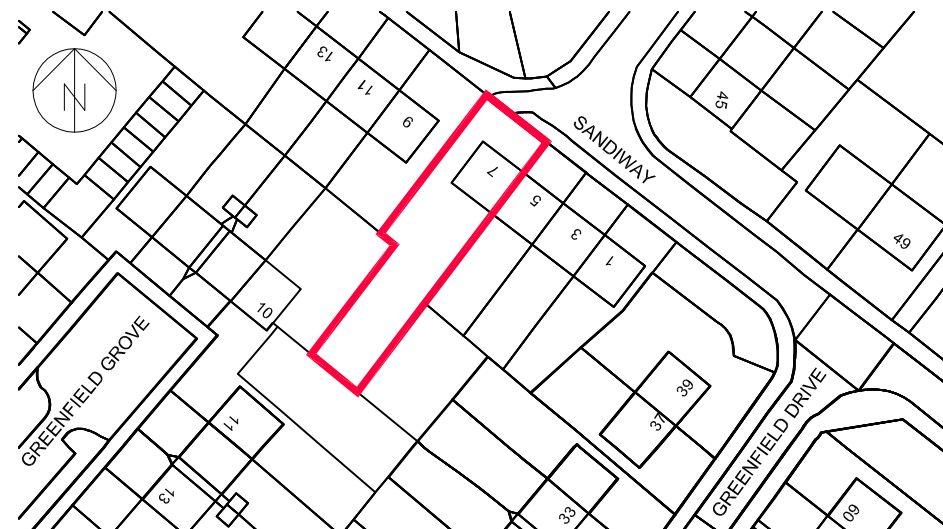

Location plan @ 1:1250 scale



Existing front elevation @ 1:100 scale

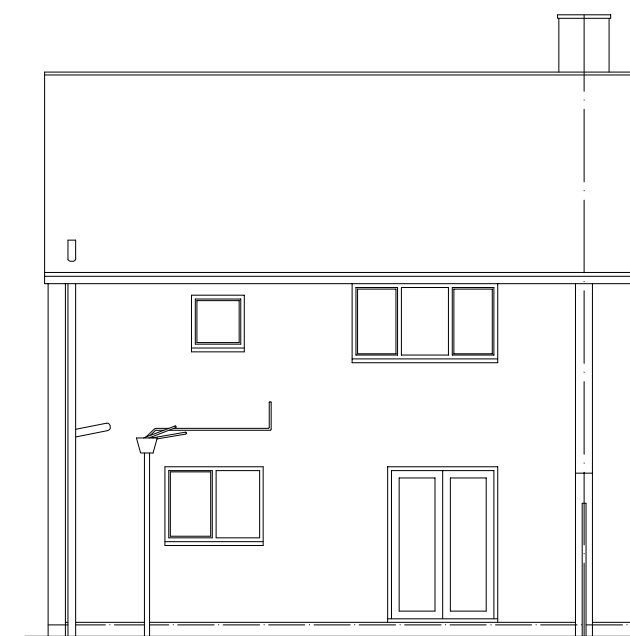

Existing rear elevation @ 1:100 scale



Scale bar @ 1:100 scale



Existing side (north-west) elevation @ 1:100 scale

Project:

PROPOSED SINGLE STOREY SIDE  
BEDROOM AND SHOWER ROOM  
EXTENSION AND INTERNAL ALTS.  
at:

7 SANDIWAY  
HUYTON, L36 0UN  
for:  
MR ALAN BURKE

EXISTING LAYOUT & LOCATION PLAN

Scale: 1:100 & 1:1250 Date: January 2022

Drawing Number:  
2010705-01

Revision: