


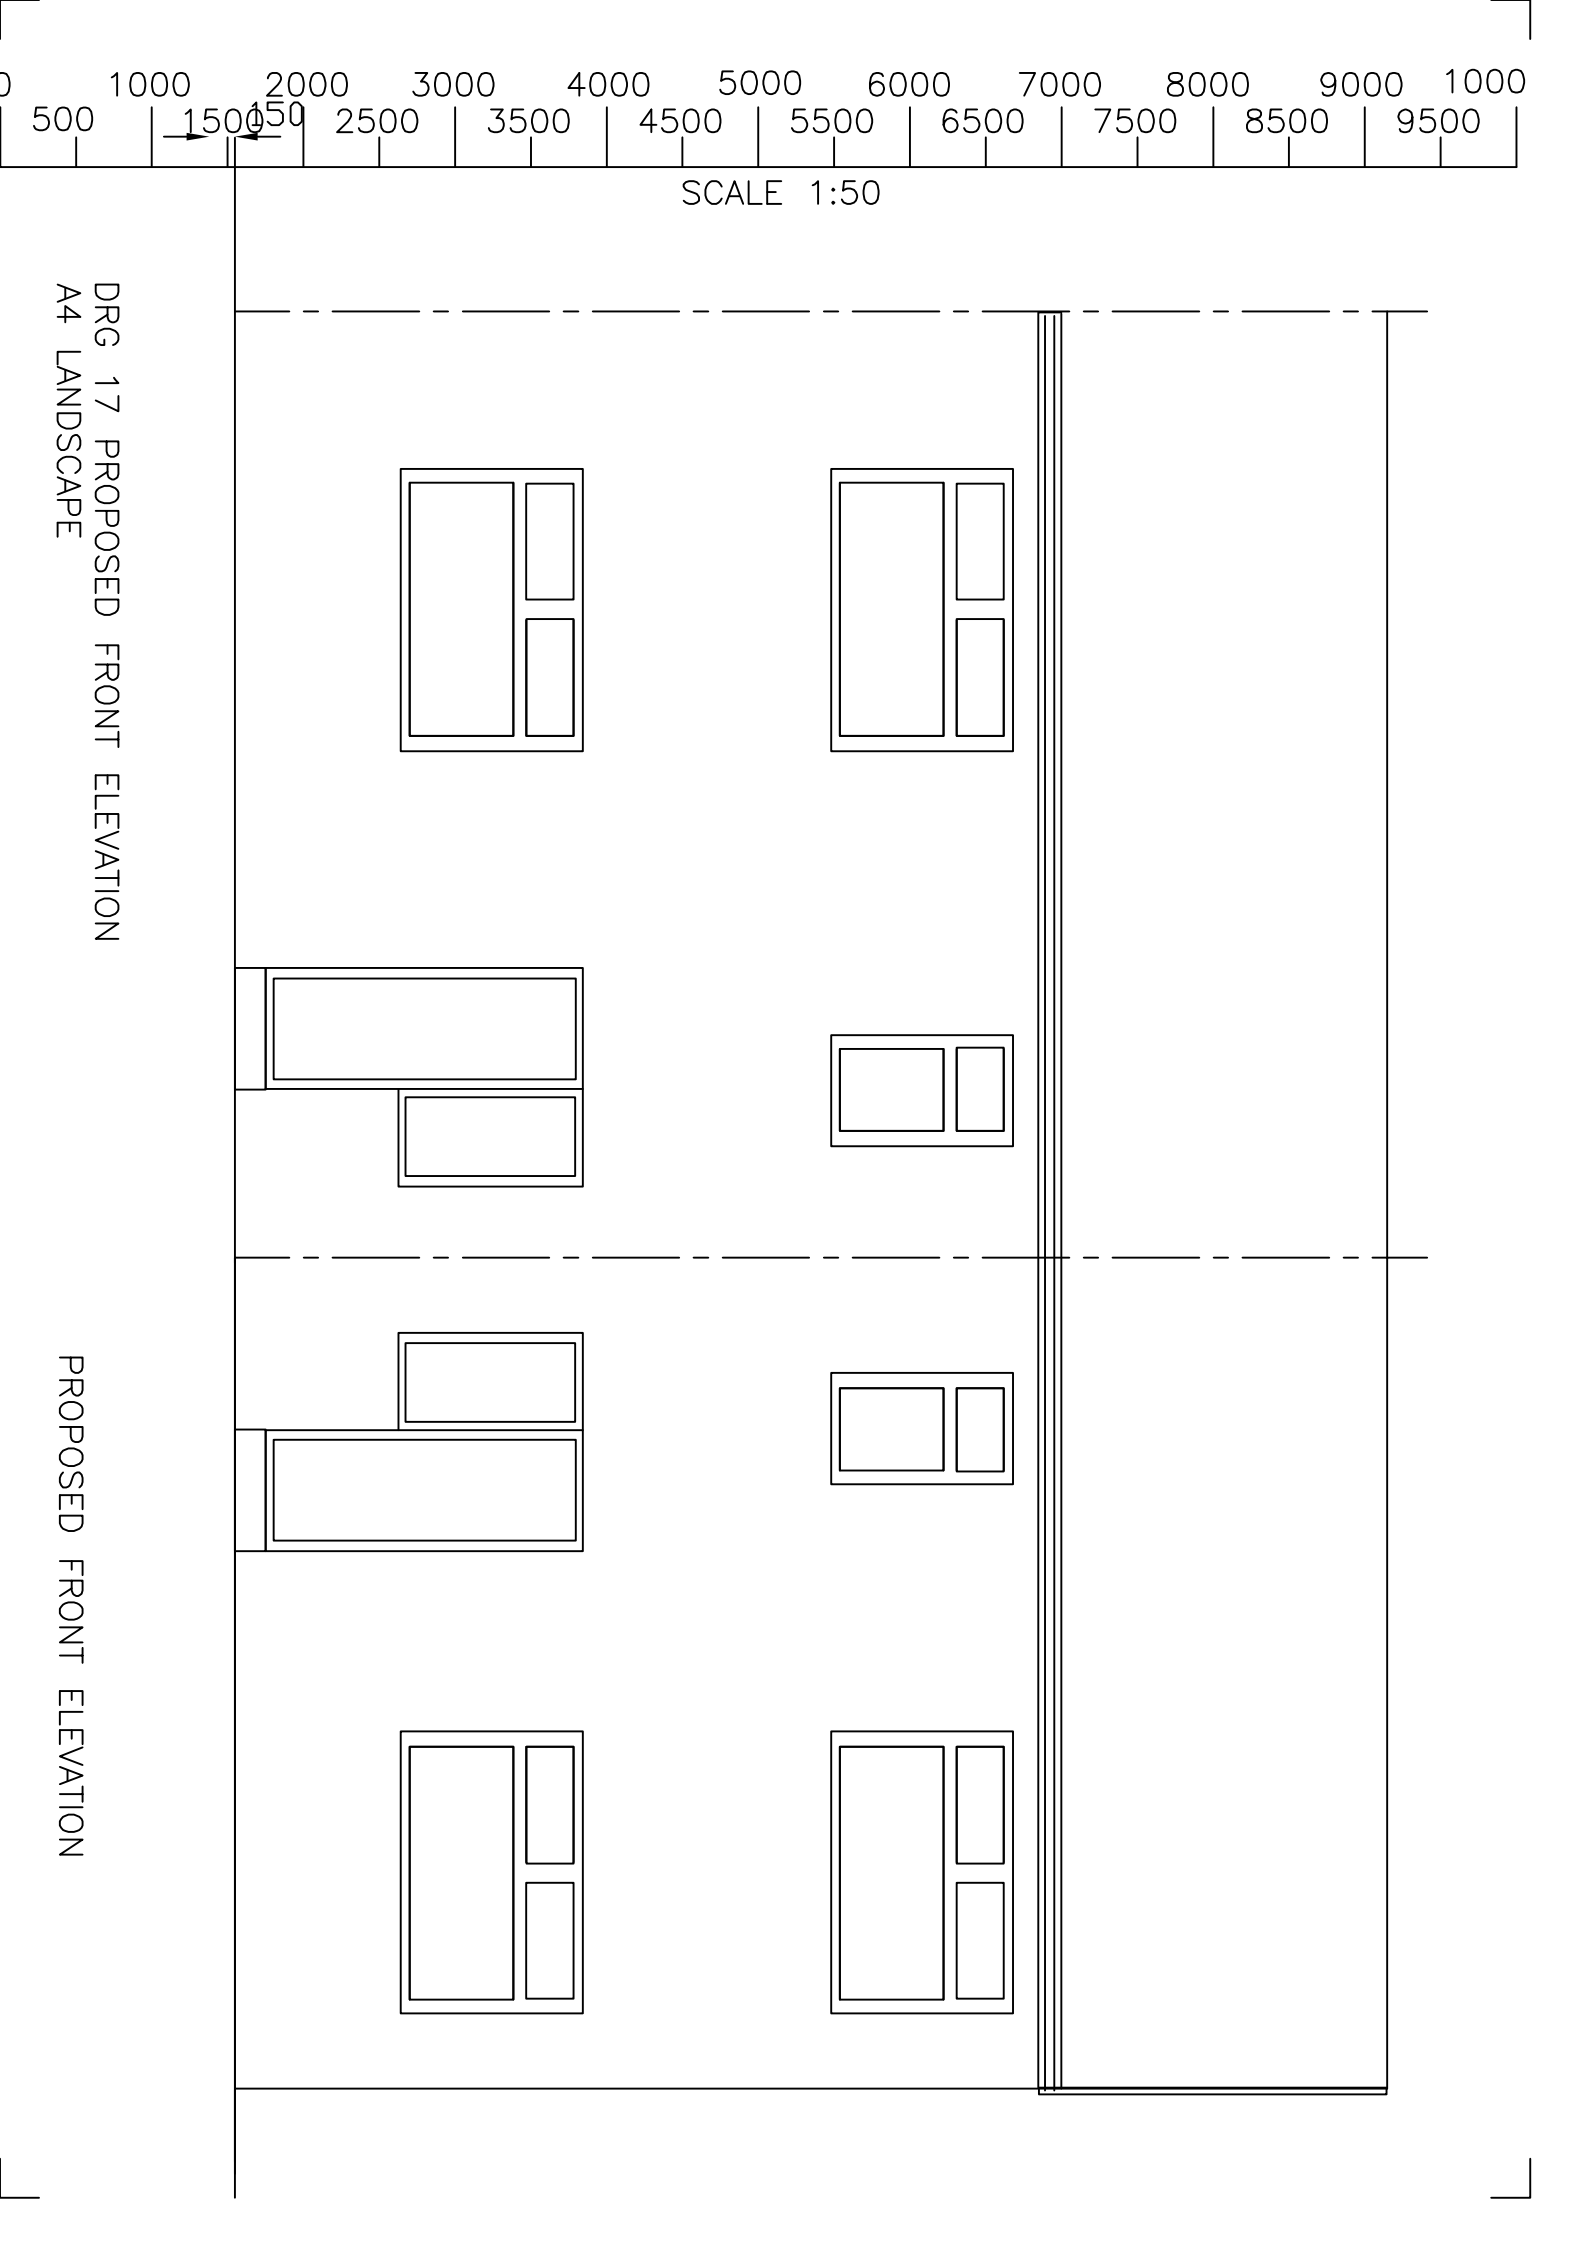

SCALE 1:50

DRG 17 PROPOSED FRONT ELEVATION
A4 LANDSCAPE

PROPOSED FRONT ELEVATION