


Primrose Drive

Knowsley Lane

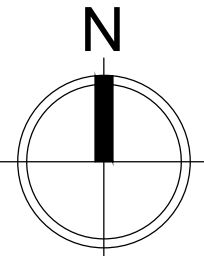


This drawing is the Copyright of Saville Landscape Design Ltd & cannot be reproduced in any form without the consent of the company.
All dimensions shall be verified by the Contractor (s) on site prior to work commencing and relevant entries being placed.
Do not scale from this drawing and only work to written dimensions.
Any discrepancies to be brought to the attention of the Contract Administrator for instruction prior to proceeding.




TYPICAL BOUNDARY DETAILS Scale 1:50


2100mm high timber fence

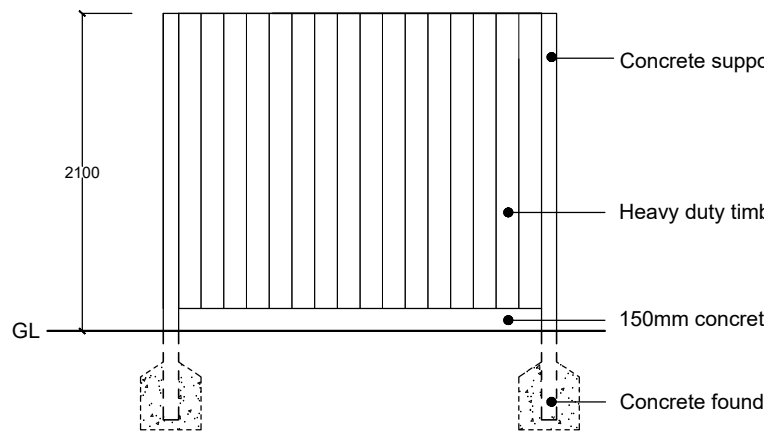


2100mm high timber fence

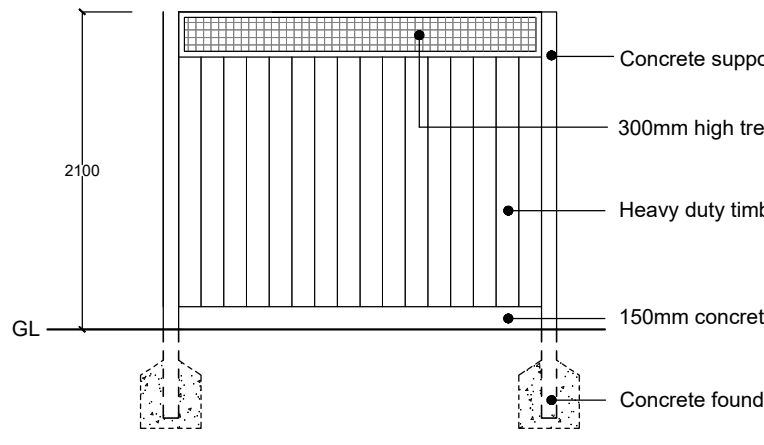


1800mm high timber fence

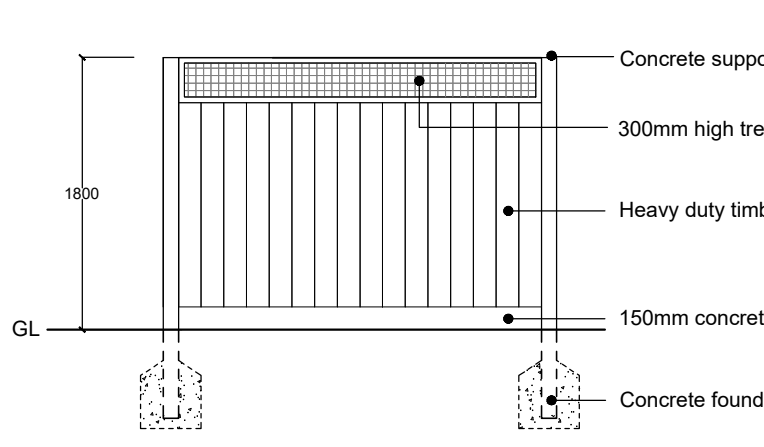


Brick wall

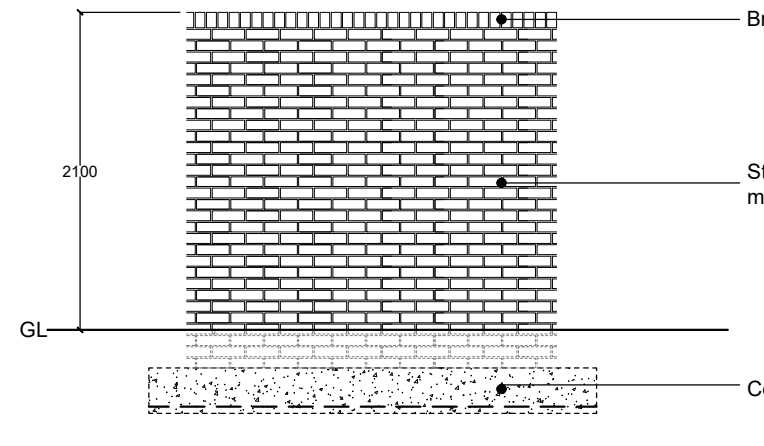

Metal Railings

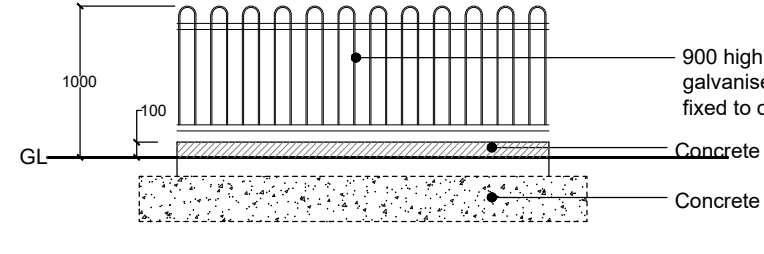

Welded mesh fence

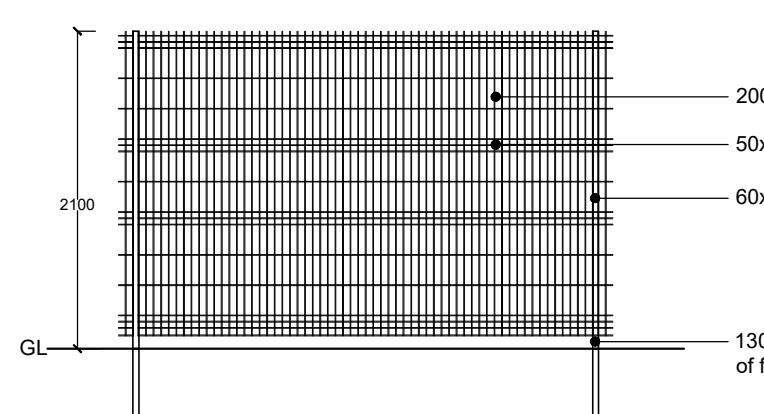

KEY

- Existing tree or vegetation retained
- Existing tree or vegetation removed
- Tree
Extra Heavy Standard 14-16cm girth, set in soft landscaping with irrigation pipe & double stake support
- Ornamental Hedge
1.1-2m high container grown hedge (H/L pots) planted @ 3-4 per 1m in with 50mm ornamental bark mulch dressing
- Ornamental shrub planting
Native and wildlife attracting ornamental plants, a mix of evergreen/deciduous grasses/ perennials & shrubs to provide habitat for birds and insects and for striking year-round display. plants supplied in 3-5L pots planted @ 3-6 m2 in 450mm imported topsoil with 50mm ornamental bark mulch dressing
- Feature specimen shrub
10-30L containers planted in 600mm imported topsoil
- Grass
Grass Seed OR Turf (to be hard wearing amenity quality) eg Linden Festival or similar approved laid on minimum 150mm imported topsoil
- Pedestrian Concrete flag paving
Tobemore Textured flag paving, 650x500x20mm. Natural colour, textured finish, chamfered edge, laid in a stack bond pattern or similar approved

All private drives to be HRA with limestone chippings & PCC pin kerb laid flush. Bays to be delineated by PCC pin kerb laid flush.
Private parking bays which are directly adjacent to have single PCC pin kerb laid flush to delineate ownership.
Carriageways & footpaths to have PCC kerb laid to adaptable standards.
All public footpaths & carriageways to be tarmac surfacing to Knowsley Council Highways adaptable standards

- 2.1m high timber close boarded fence with concrete support posts & gravel board
- 2.1m high fence comprising 1.8m high close boarded panels with 0.3m high trellis & concrete support posts
- 1.8m high fence comprising 1.5m high close boarded panels with 0.3m high trellis & concrete support posts
- 2.1m high brick wall
Materials to match the buildings
- 1.0m high metal vertical bar railings set on Tobemore Country kerb
- 2.1 m high welded mesh fence (green colour) to provide secure boundary to adjacent school
- Proposed masonry retaining wall
- Proposed flag on edge
- Proposed highway retaining wall

For detailed levels & retaining wall proposals refer to Alan Johnston Partnership dwg KNL-AJP-XX-00-DR-C-1400

- Hedgehog gap
Install 1no Hedgehog gravel board in timber fencing
Create opening @ ground level min size 0.13 x 0.13m in security fencing
- Schwelger ZFR Bat Tubes attached to building in groups of 3 to suppliers recommendations
- Schwelger ISP House Sparrow Terrace attached to building to suppliers recommendations

Rev	Description	Initial	Date
G	Engineer RTW details added	KAS	Sept 21
F	Plot K51-53 amended to arc props	KAS	July 21
E	Railings spec amended to clients comments	KAS	July 21
D	Wastle enhancements props added	KAS	Mar 21
C	Trees in NE corner removed	KAS	May 20
B	Location to arc site plan & client comments	KAS	Mar 20
A	Tree survey added, updated to arc & client comm	KAS	Nov19

saville LANDSCAPE DESIGN
Watterlow House Romley Stockport Cheshire SK6 3DY
T : 0161 406 7333 M : 07502 269193
E : info@savillelandscape.co.uk W : www.savillelandscape.co.uk

CLIENT
LMH / HMS

PROJECT TITLE
Knowsley Lane, Liverpool

DRAWING TITLE
Landscape GA

STATUS
PLANNING

SCALE	SHEET SIZE	DRAWN	CHECKED	DATE
1:250	A1	KAS	-	Sept 21

PROJECT NO.	DRAWING NO.	REV.
185	01	G