


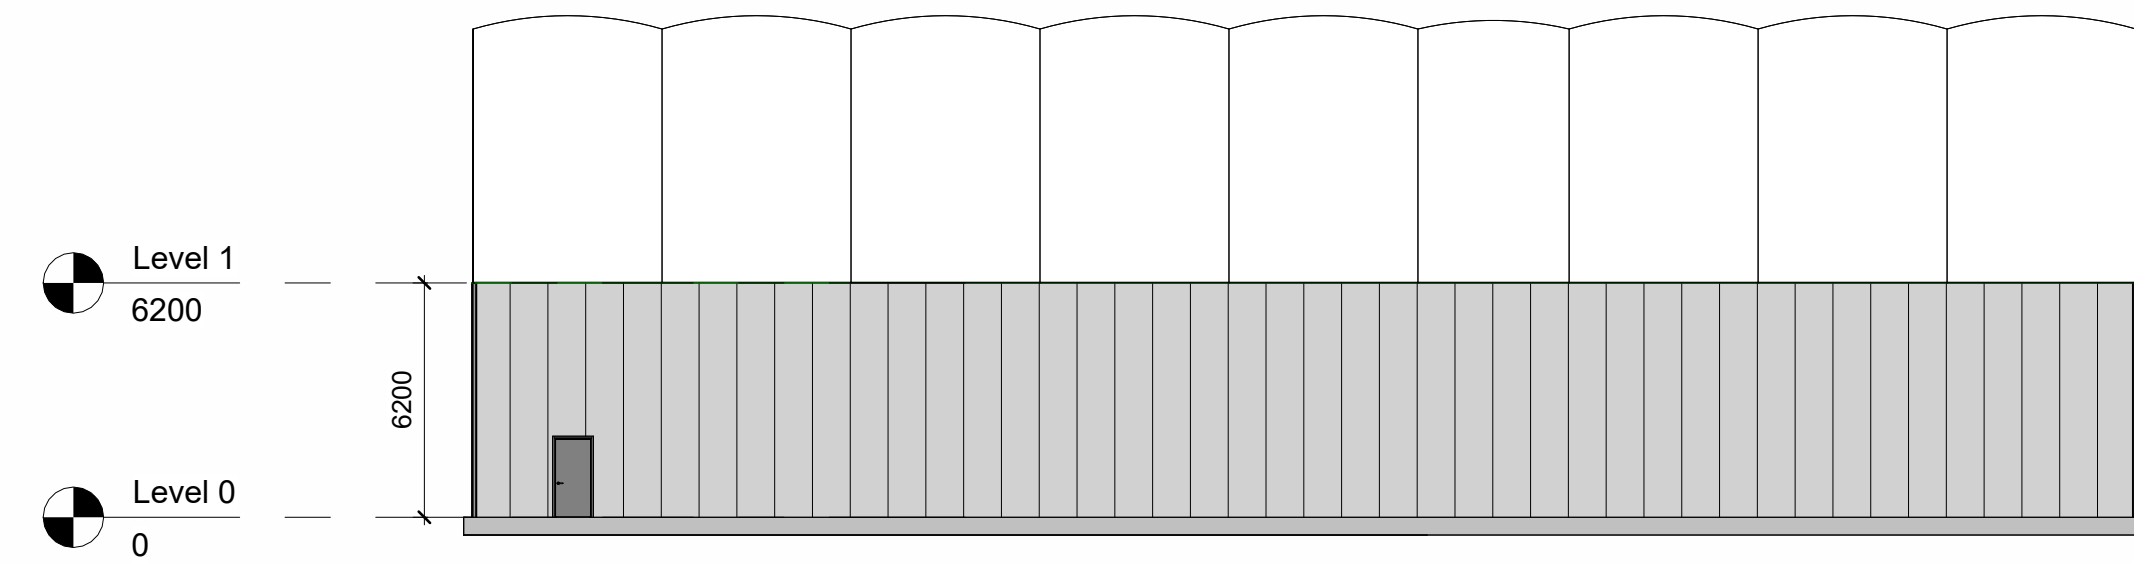


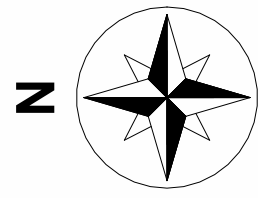


East Elevation  
1 : 200

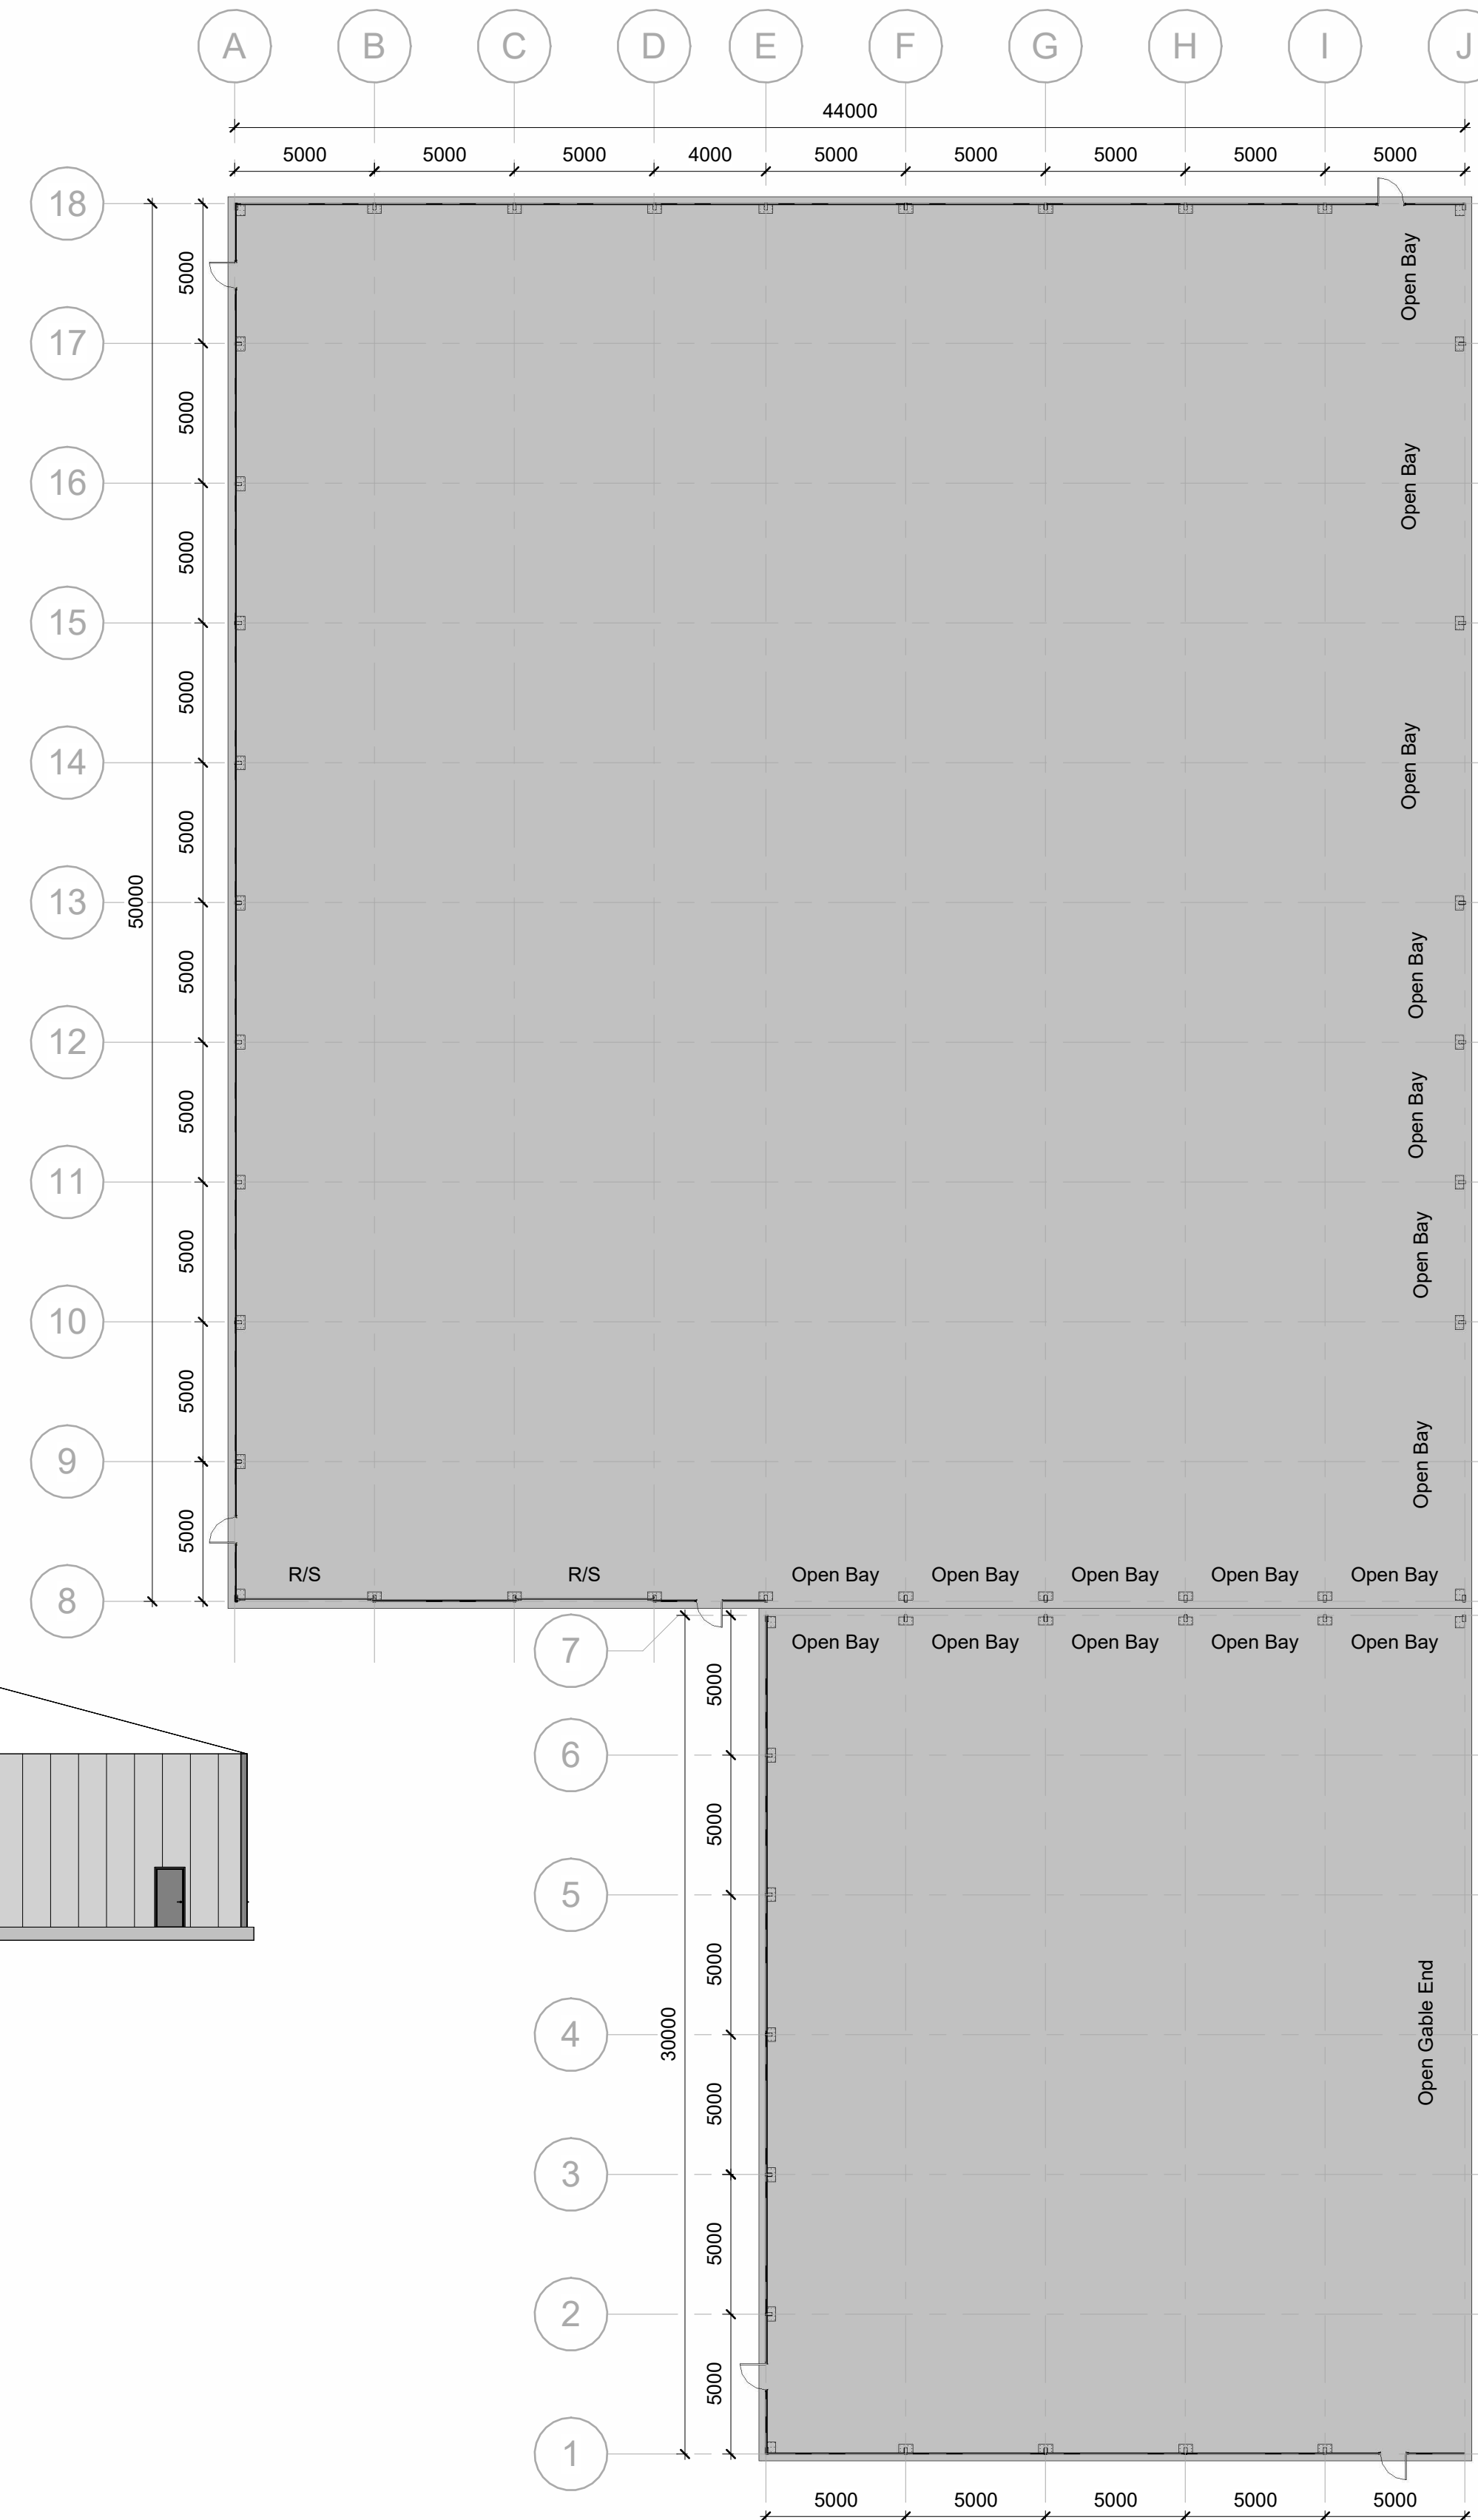


Plan View  
1 : 200

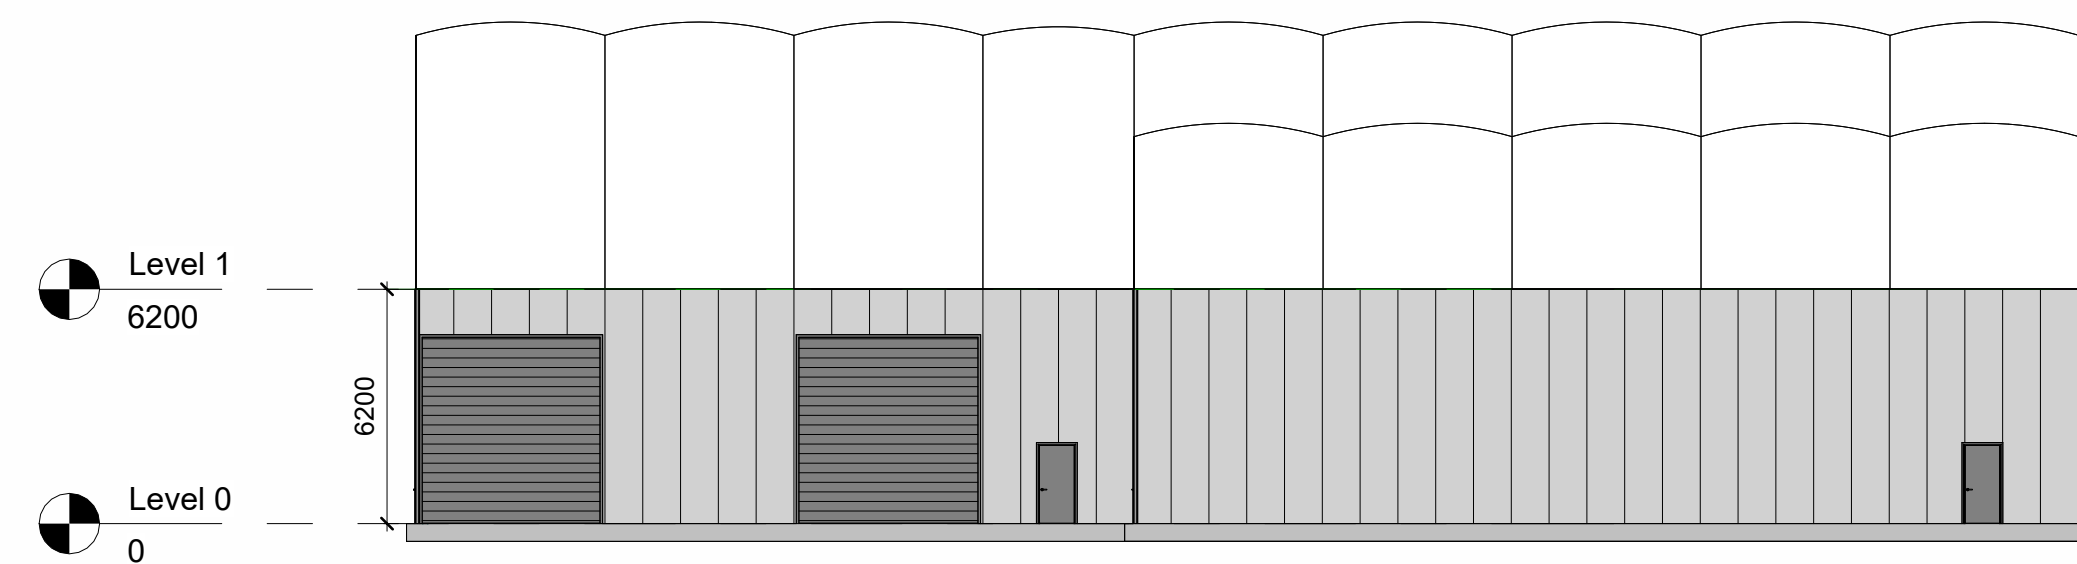


West Elevation  
1 : 200

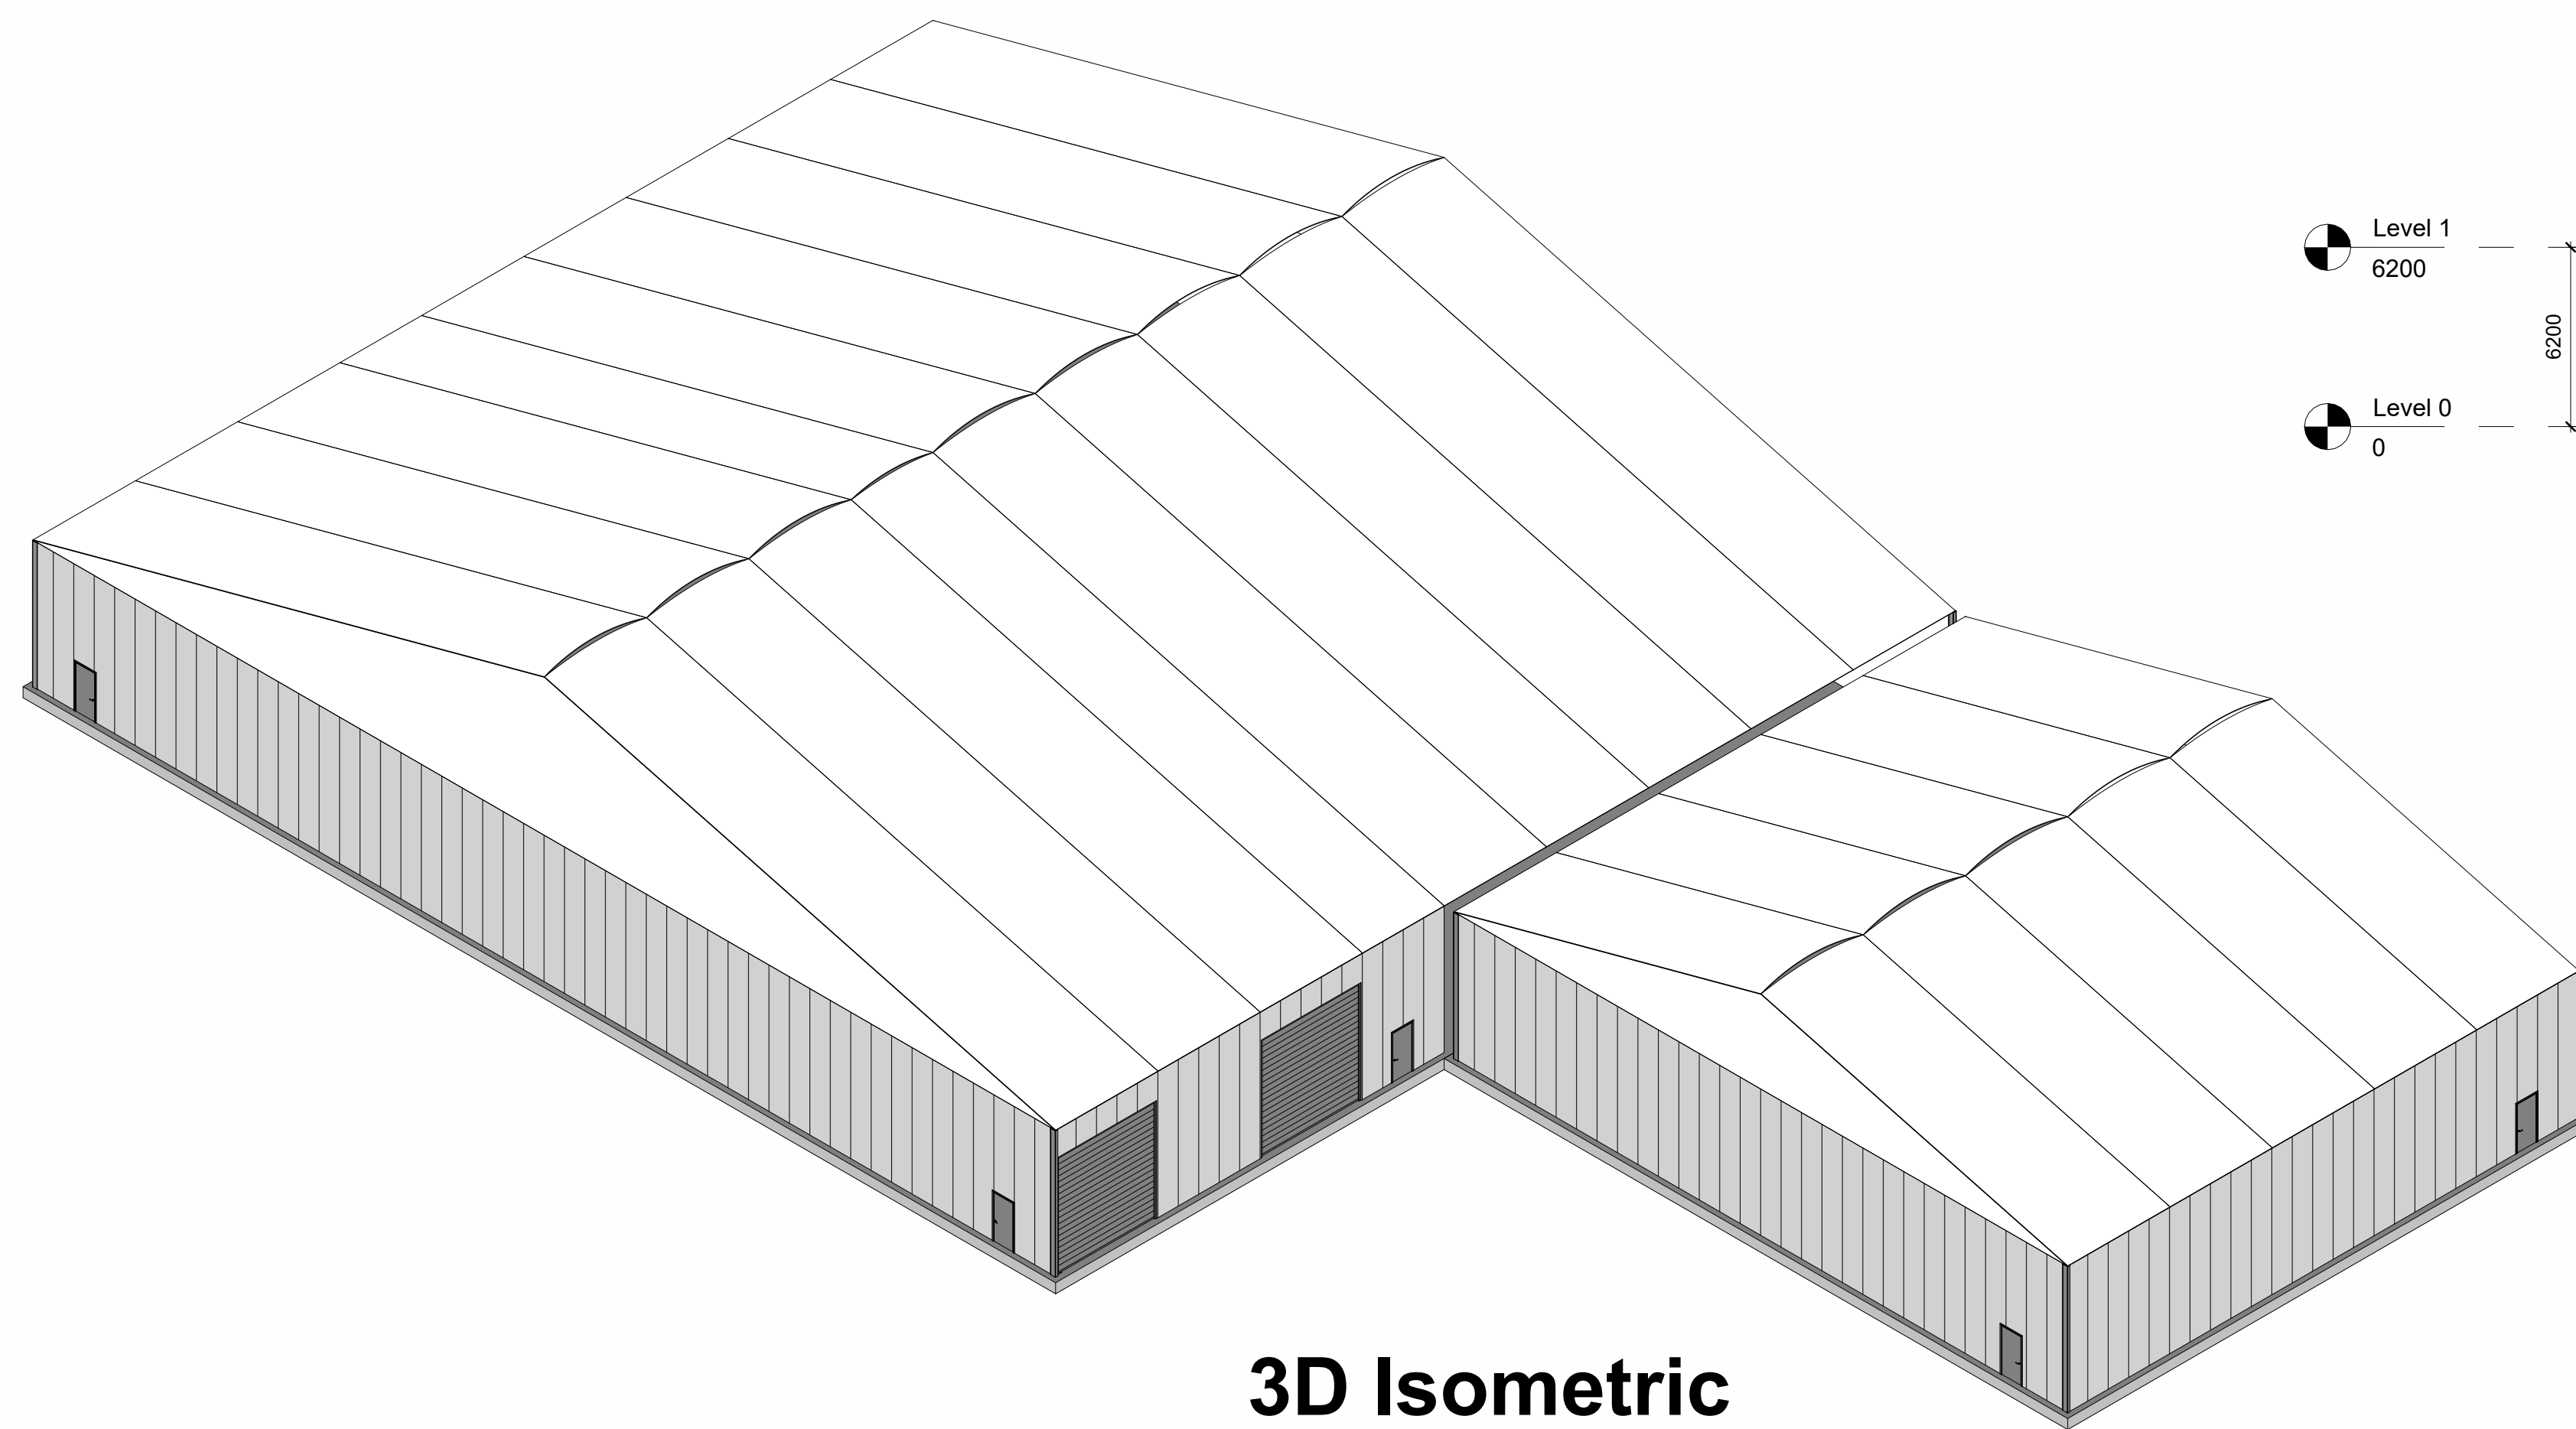

3D Isometric

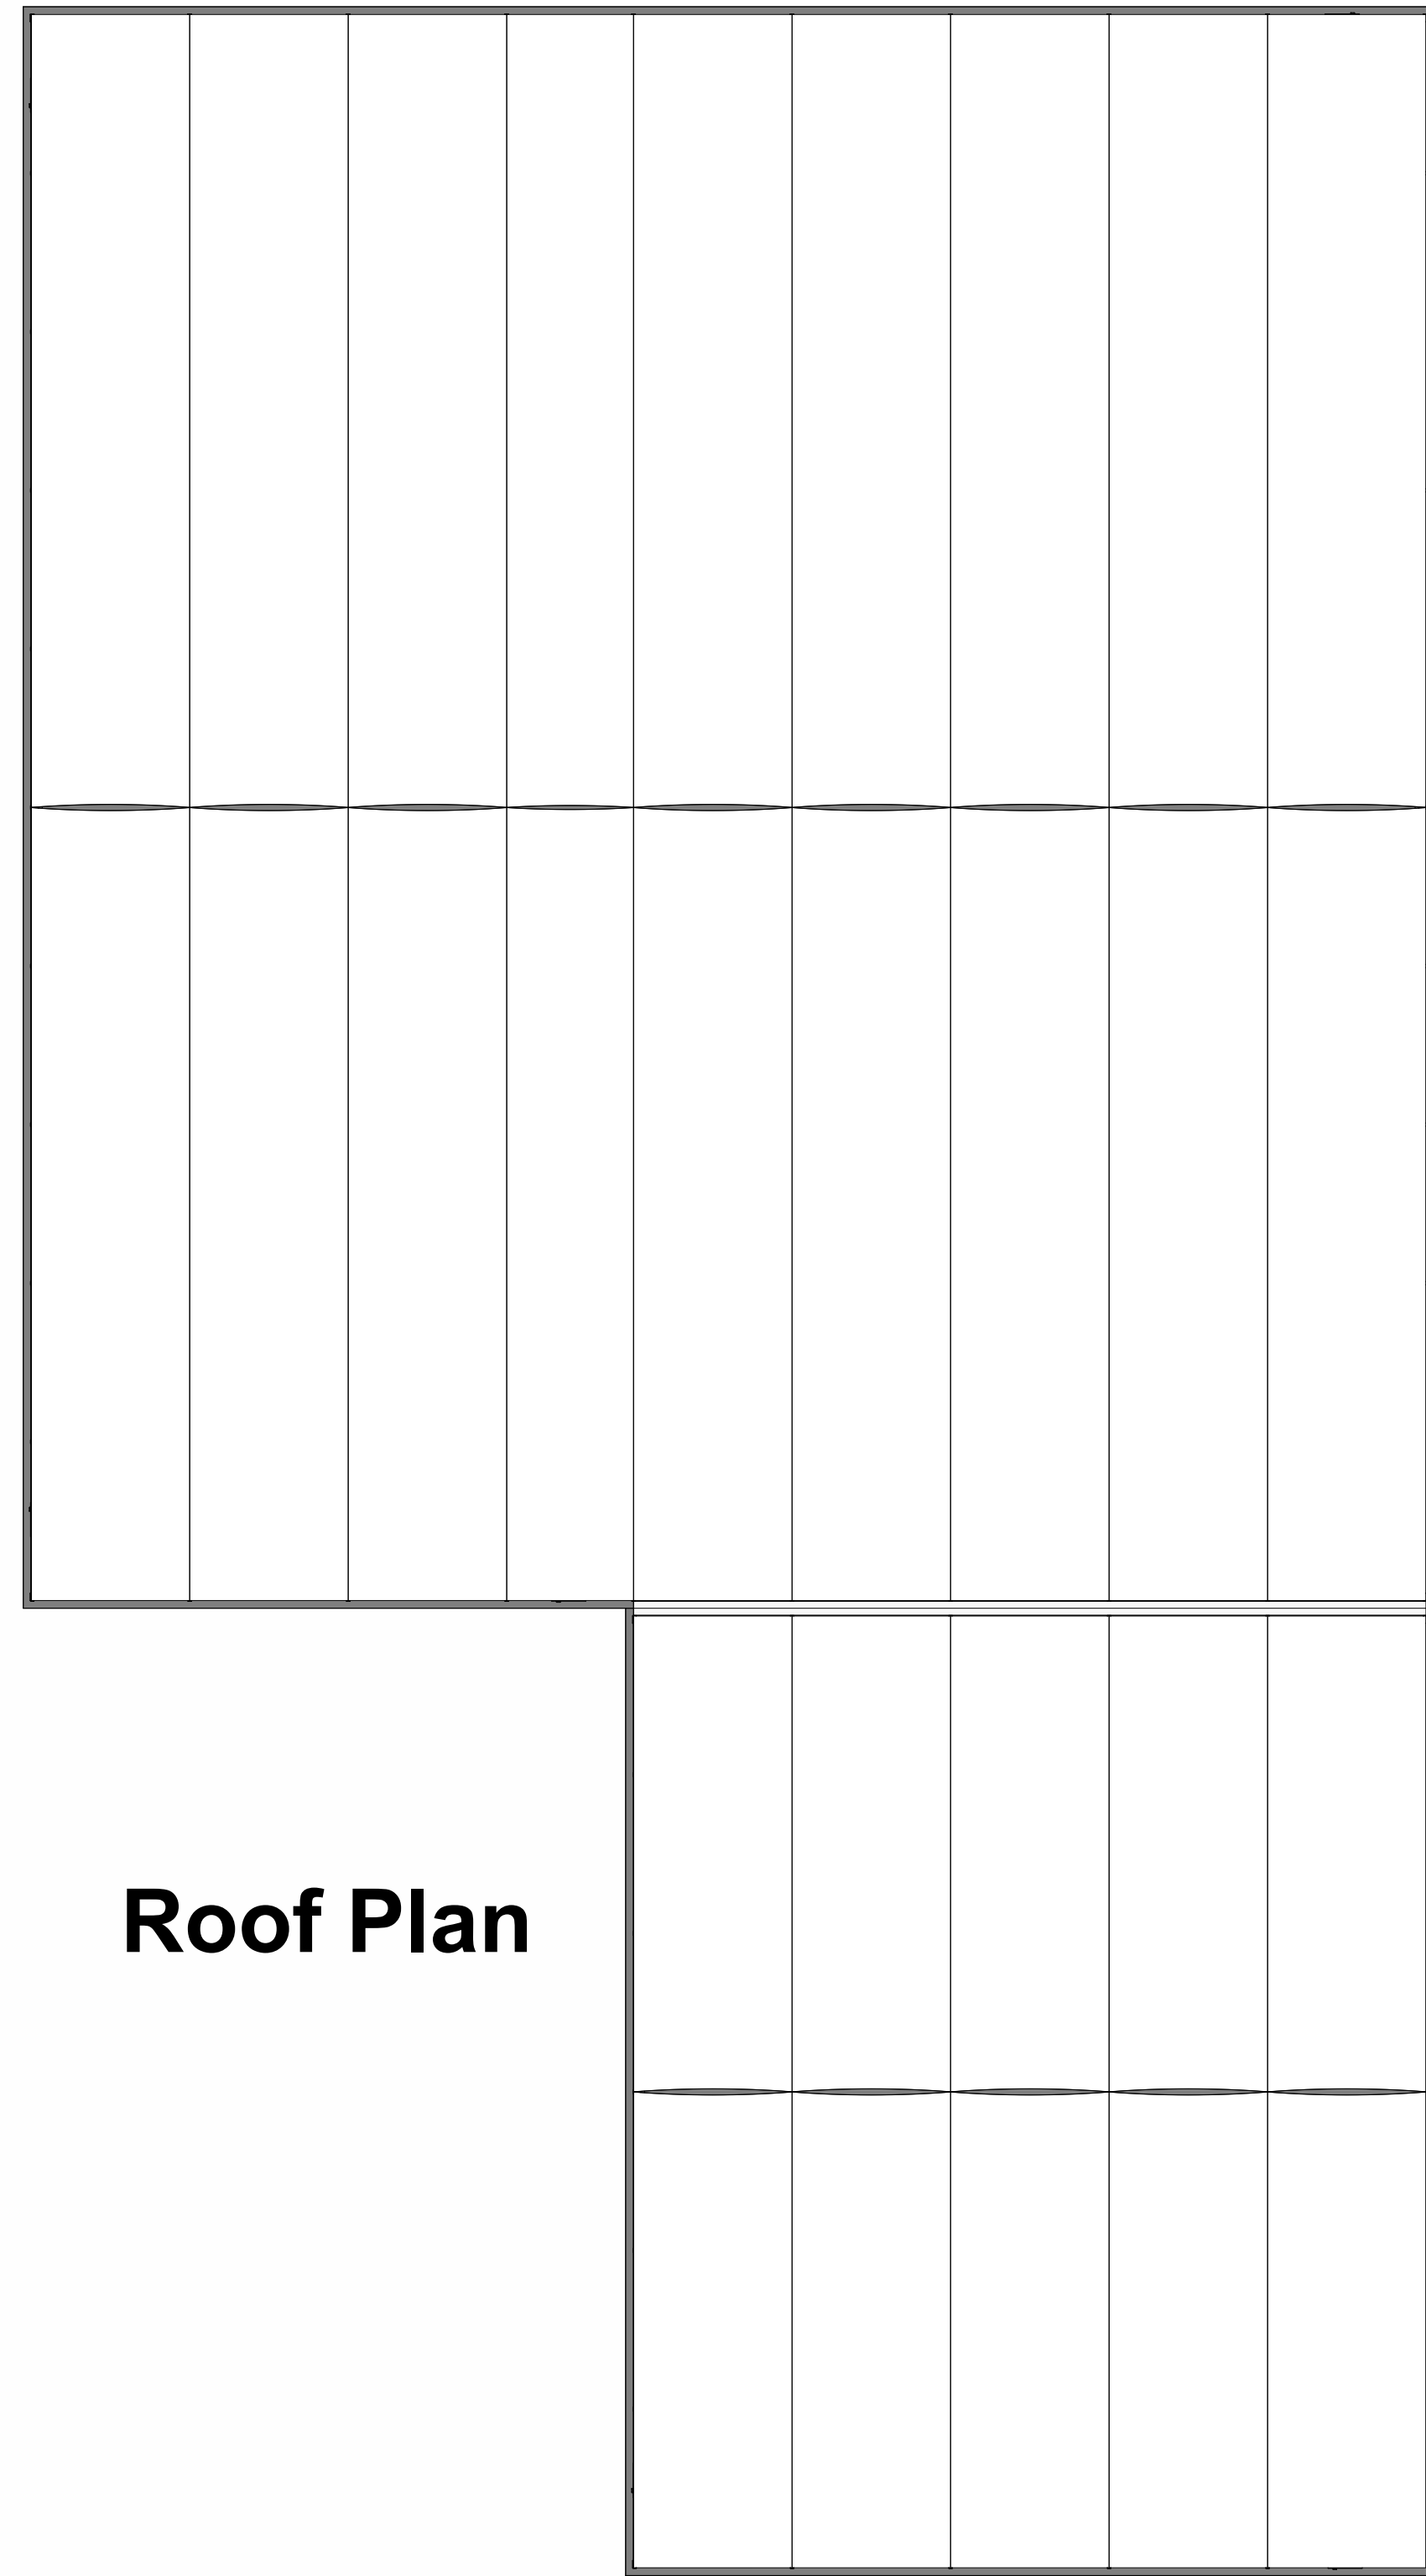

Roof Plan

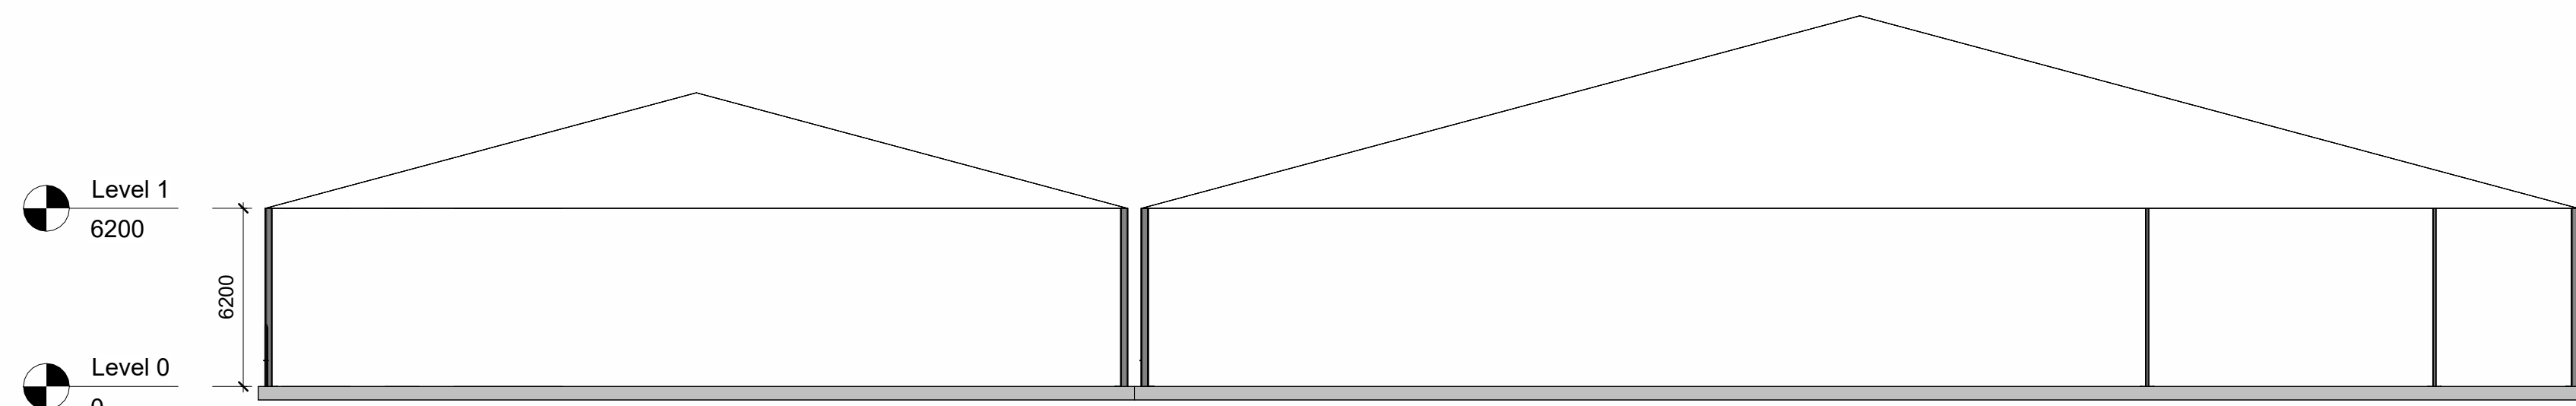

South Elevation  
1 : 200

### Smart Space Drawing Details

**Building Size:** 50 x 44 x 6.2 mtr Side Height External  
- 30 x 25 x 6.2 mtr Side Height External

**Building Type:** L Series

**Roof:** Twin Layer Insulated PVC Roof Cover  
- White

**Walls:** 40mm Composite Wall Panels  
- Goosewing Grey

**PA Doors:** 6no Pedestrian Doors  
- Grey

**Roller Shutter Door:** 2no 5 x 5 m Roller Shutter Door  
- Electric, 3 Phase Power  
- Galvanized

**Lighting:** TBC

**Down Pipes:** 23no RWP

**Ground Surface:** Concrete

**Ground Fixings:** Ground Anchors

**Base Sealing:** Concrete Fillet

**Site Surveyor:** Andy Freeman & Ben Clayton


**Building Installation Date:** TBC

**Contract Period:** Purchase


**Bracing:** Knee Bracing

### Key

1 : 20

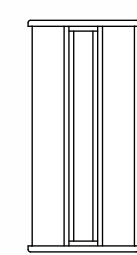


- Lighting

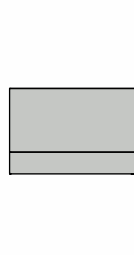

- Roof Pump

| REV | DESCRIPTION | DRAWN | CHECKED | APPR | SURVEY DATE |
|-----|-------------|-------|---------|------|-------------|
|     |             |       |         |      |             |
|     |             |       |         |      |             |
|     |             |       |         |      |             |

| APPROVAL    | NAME        | SIGN | DATE           |
|-------------|-------------|------|----------------|
| SMART SPACE | Ben Clayton |      | Project Status |
| CLIENT      |             |      |                |

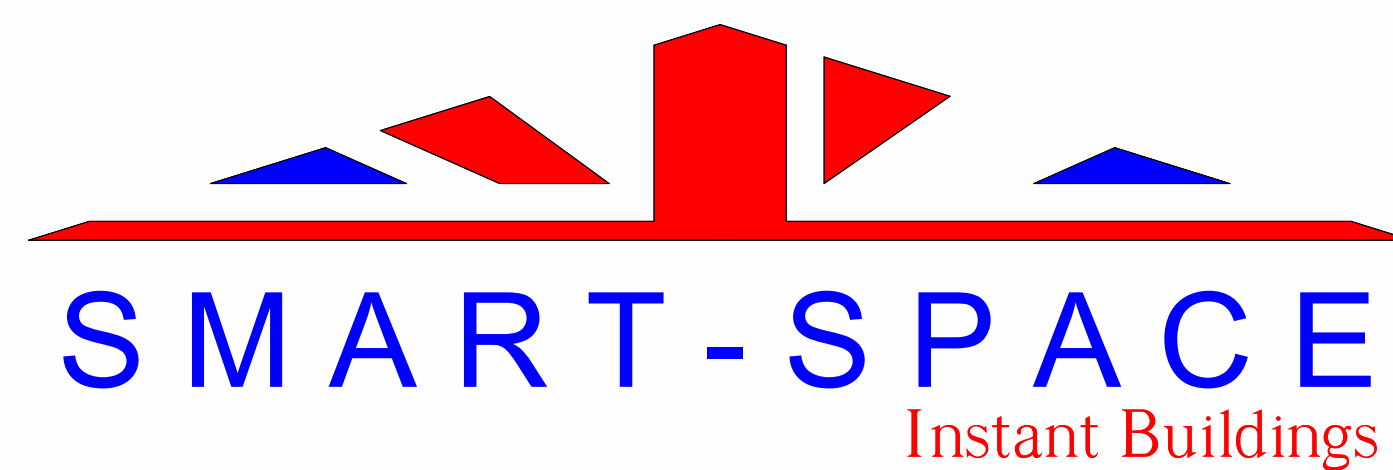

Kingsbury Link, Trinity Rd,  
Piccadilly, Tamworth B78 2EX  
TEL. 01827 330000

|                                                                                  |                       |                              |
|----------------------------------------------------------------------------------|-----------------------|------------------------------|
| CLIENT<br>Joe Clark                                                              |                       |                              |
| CONTRACT<br>Jaguar Land Rover<br>SHEET 1 OF 1                                    |                       |                              |
| ITEM<br>JLR 109 - Proposed Plans and Elevations                                  |                       |                              |
| SITE ADDRESS<br>Jaguar Land Rover Halewood, Speke Blvd, Speke, Liverpool L24 9BJ |                       |                              |
| DRAWING NUMBER<br>SS-261-BC-02                                                   | REVISION              | ISSUE DATE<br>Project Status |
| DRAWN BY<br>Ben Clayton                                                          | SCALE<br>As indicated | DWG STATUS<br>Final          |

