



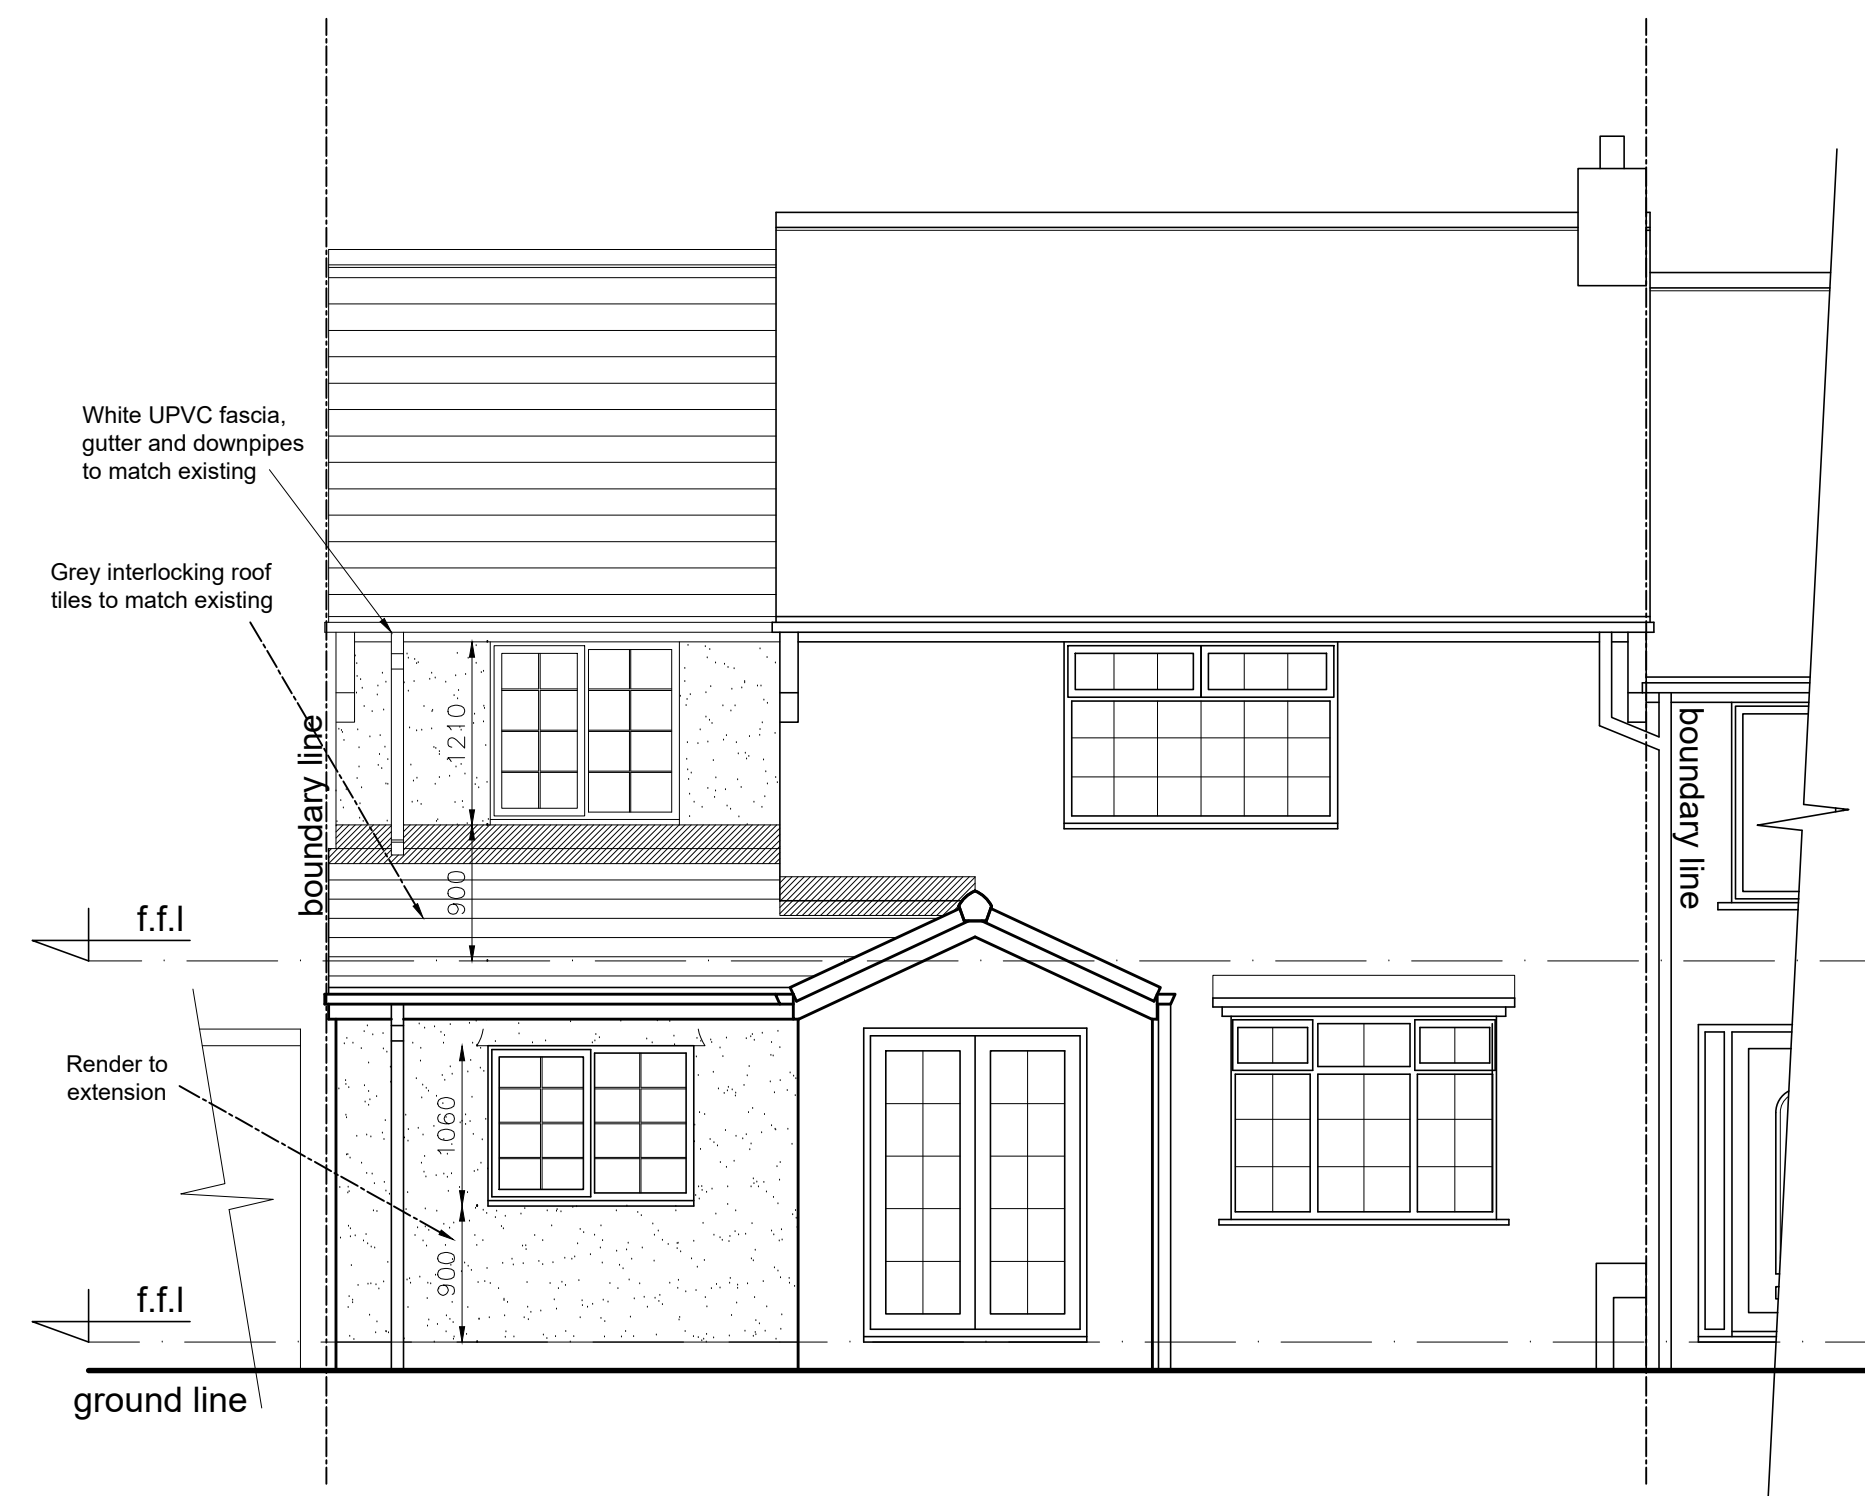


FRONT ELEVATION

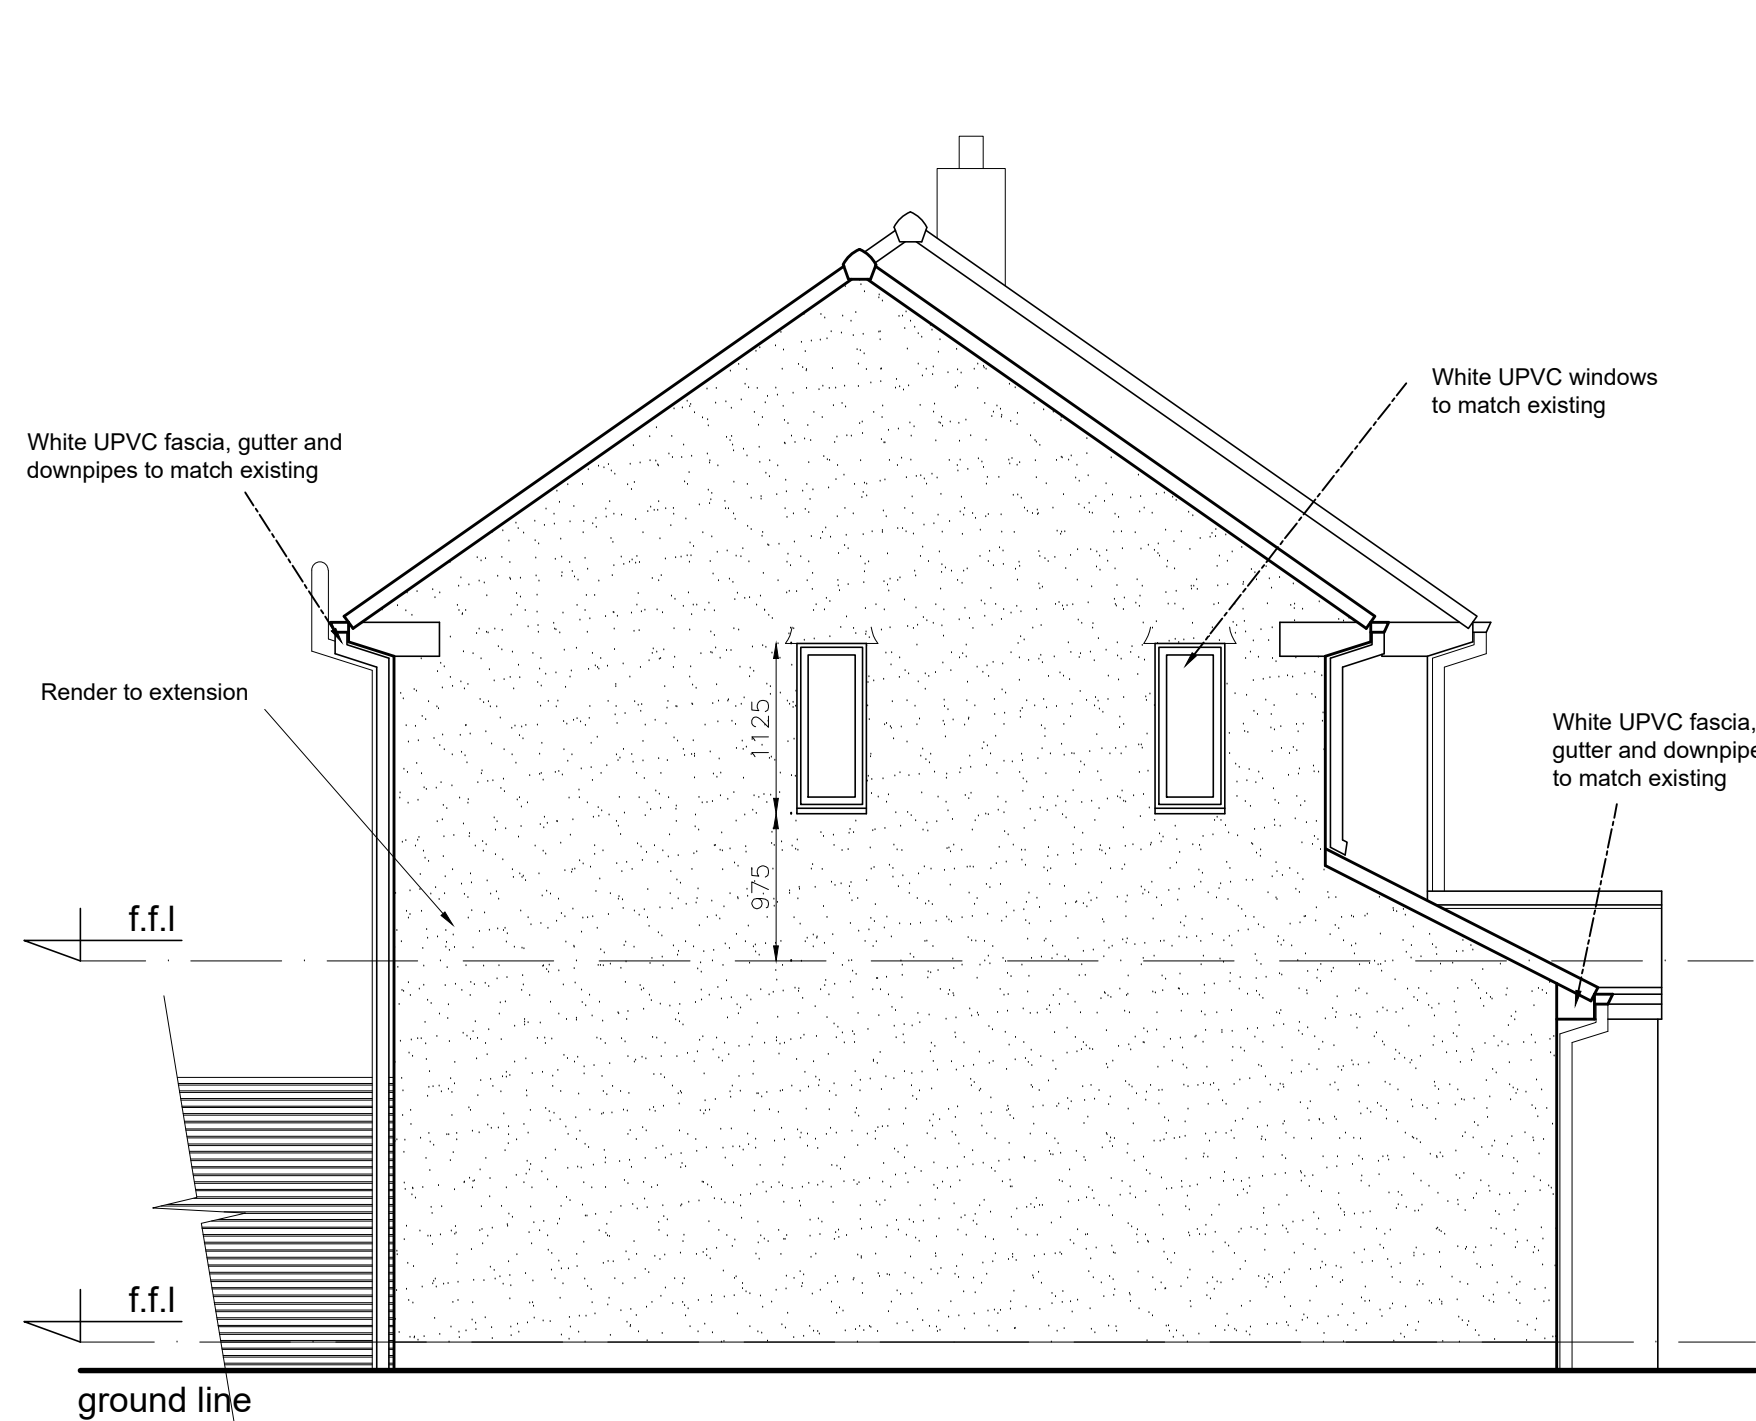


LEFT SIDE ELEVATION



REAR ELEVATION

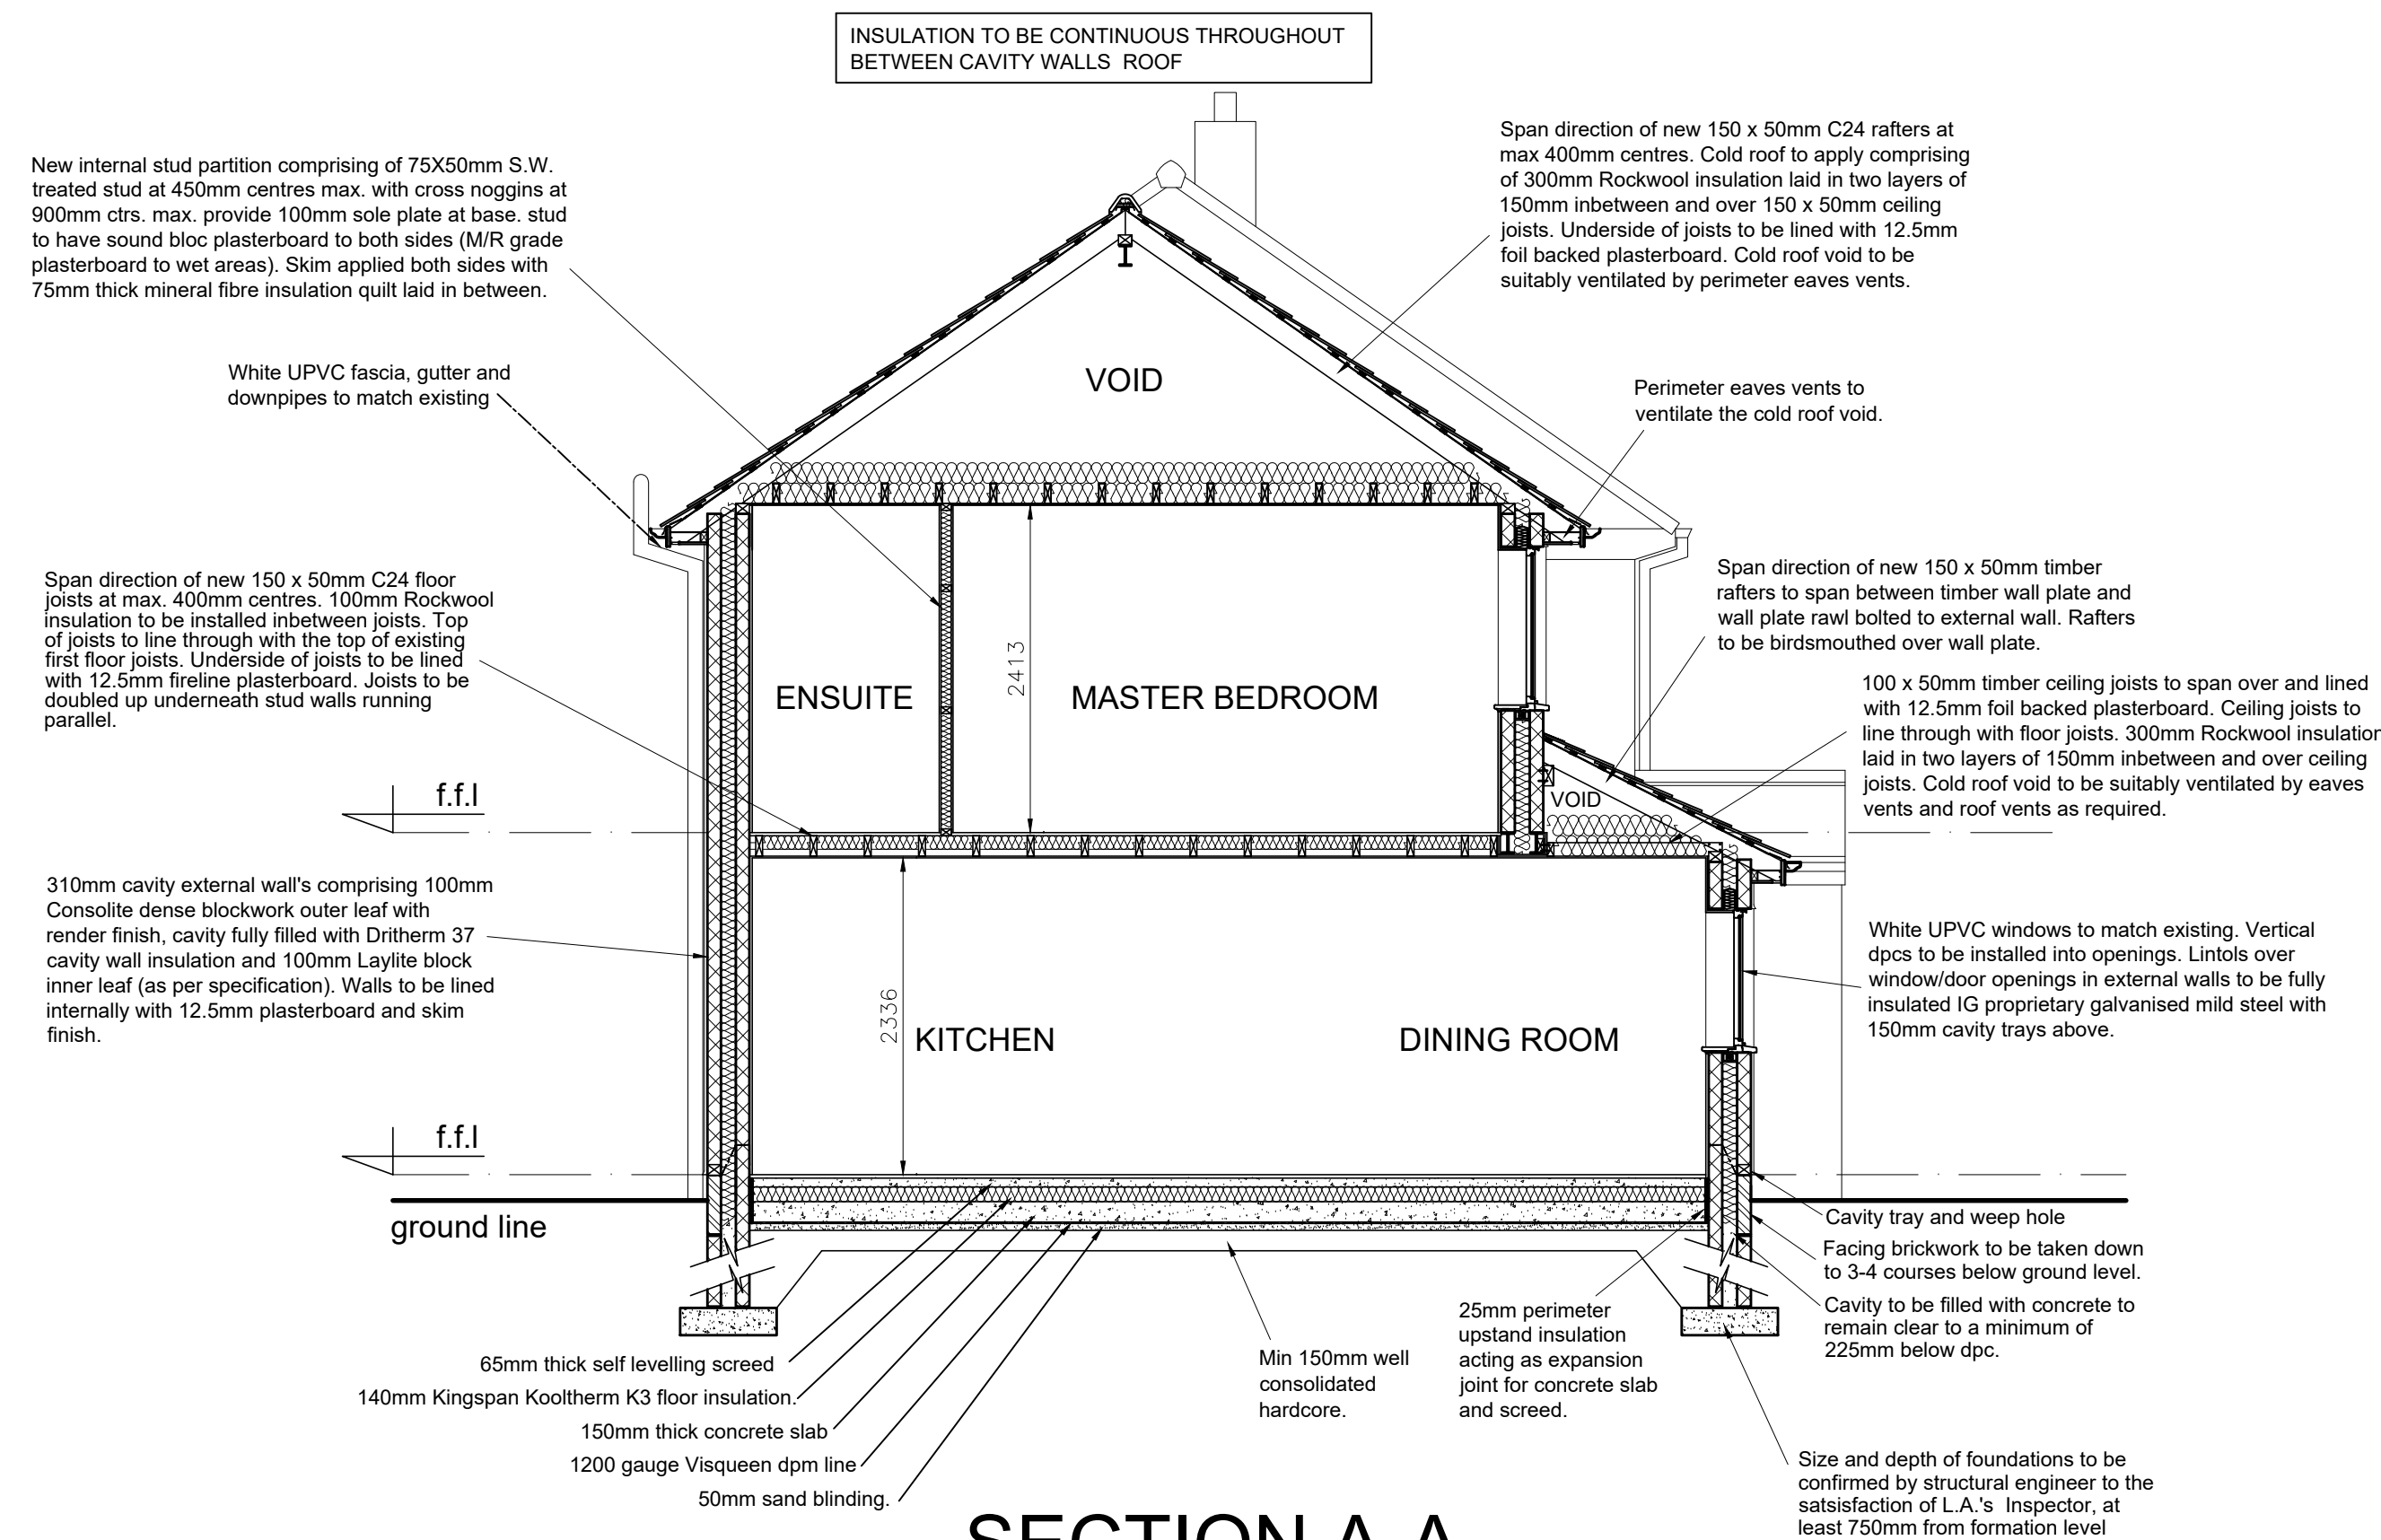

SECTION A-A

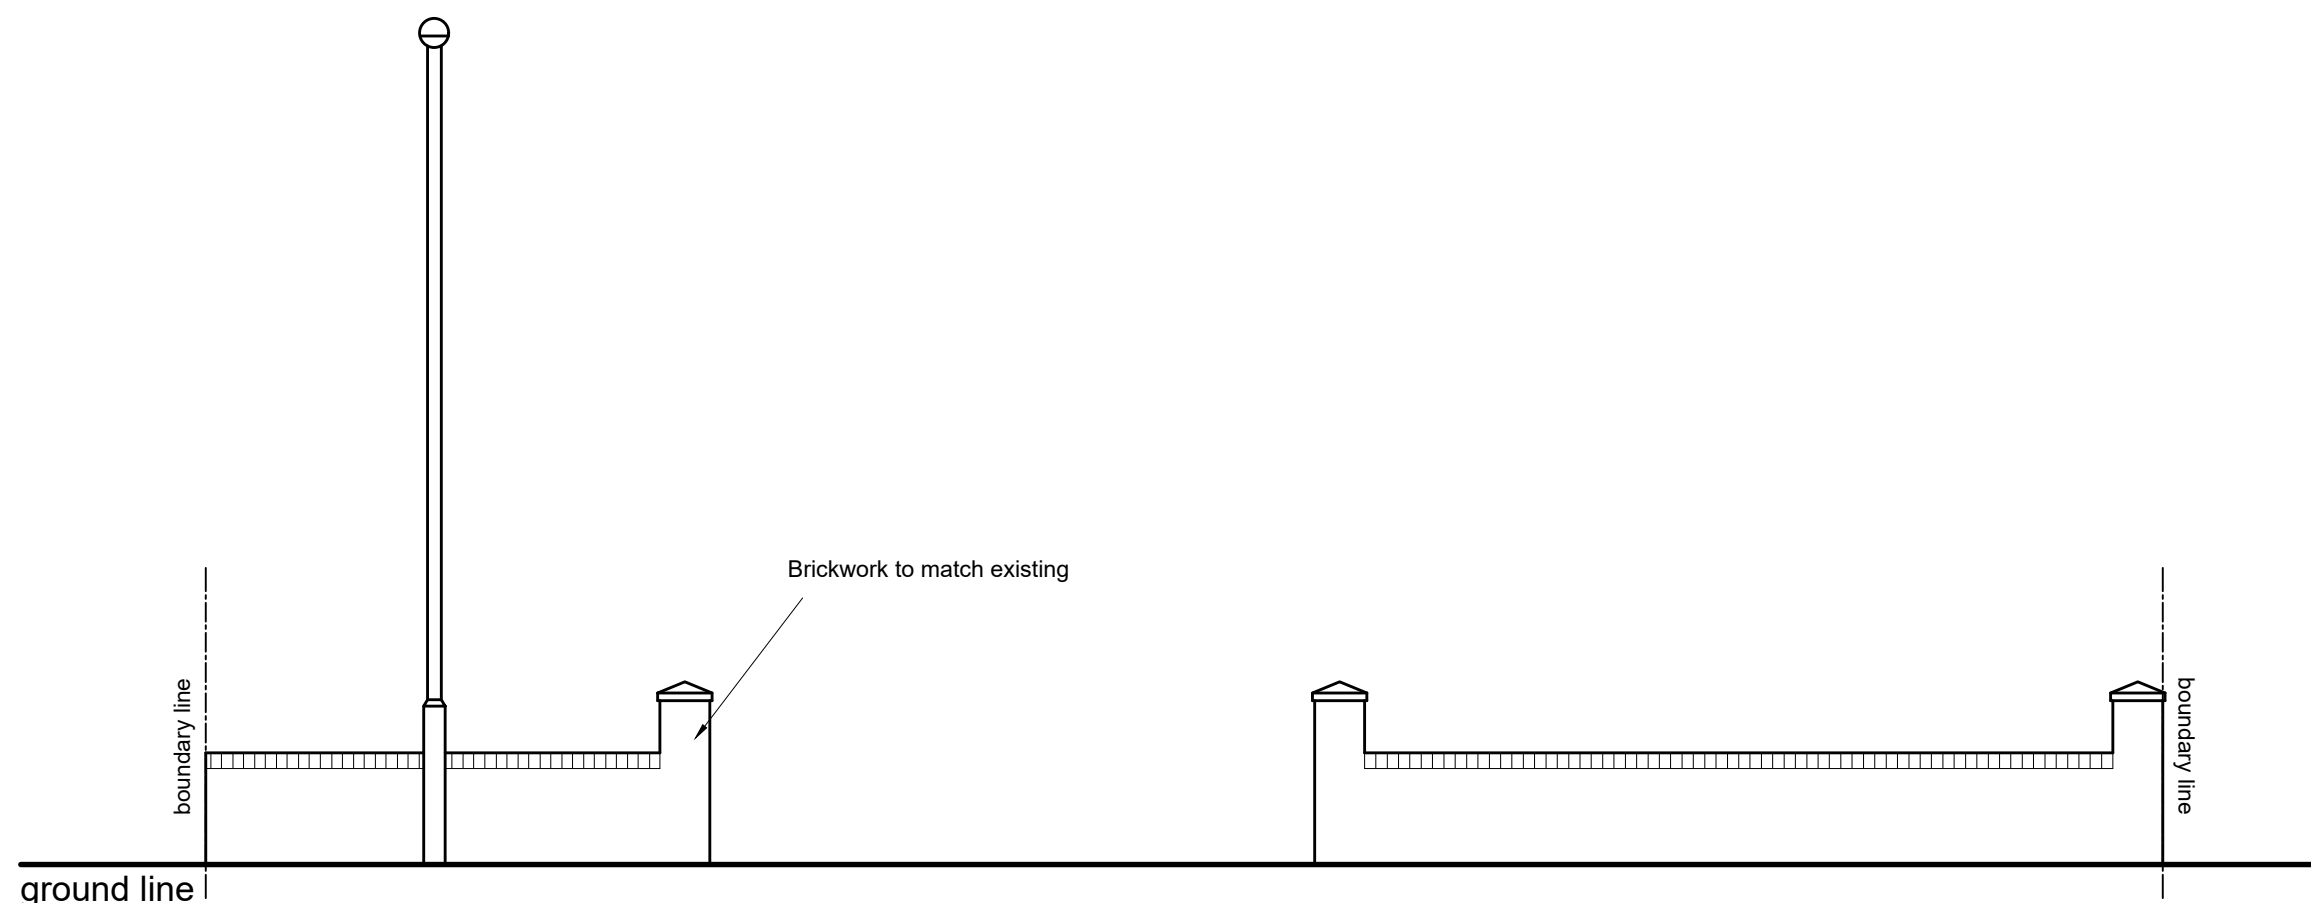

WALL ELEVATION - as viewed from road

⊕ = TOUGHENED GLASS TO AREAS OF GLAZING THAT IS BELOW 800mm ABOVE F.F.L

PROPOSED ELEVATIONS

1:50 scale bar 0 1 2 3 4 5metres

PROVISIONAL

Project 1 Riding Hill Road Knowsley Village Prescot		
R J G Architecture Ltd For All Your Architectural Design Requirements		
Dep Title Proposed Elevations and Section		
Tel : 0702 341 644 e-mail: rjg@rjgarch.co.uk		
Dep No 01424/BR/02	Rev	
Signed dimensions to be followed in preference to scale. L.A. approval to be checked on file for use without and may not be copied without prior consent.		
Drawn by C.S	Scale: M.A.I. 1:50	Date Oct.'21