


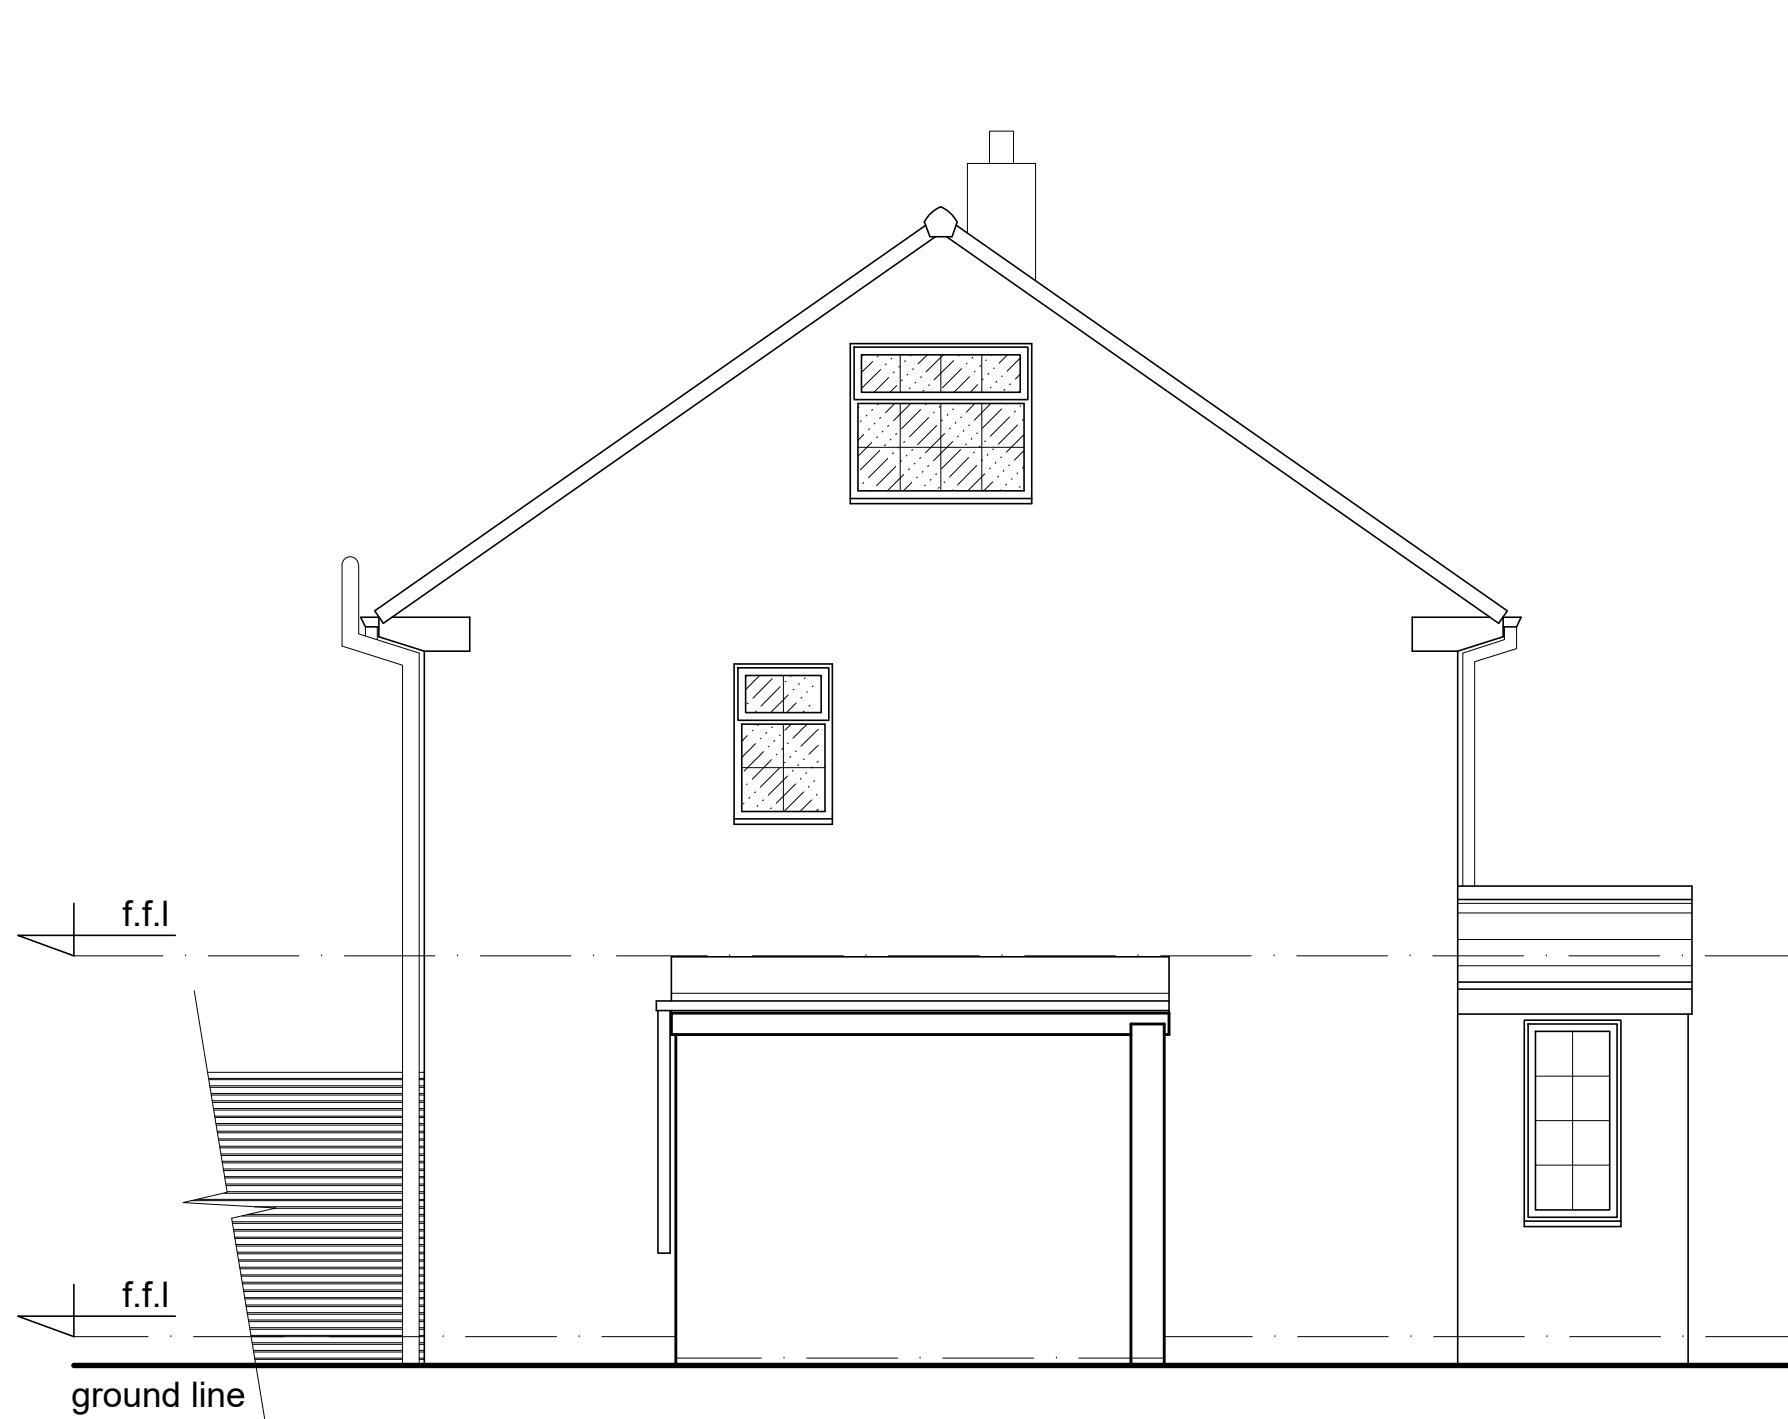


LEFT SIDE ELEVATION




REAR ELEVATION




FRONT ELEVATION

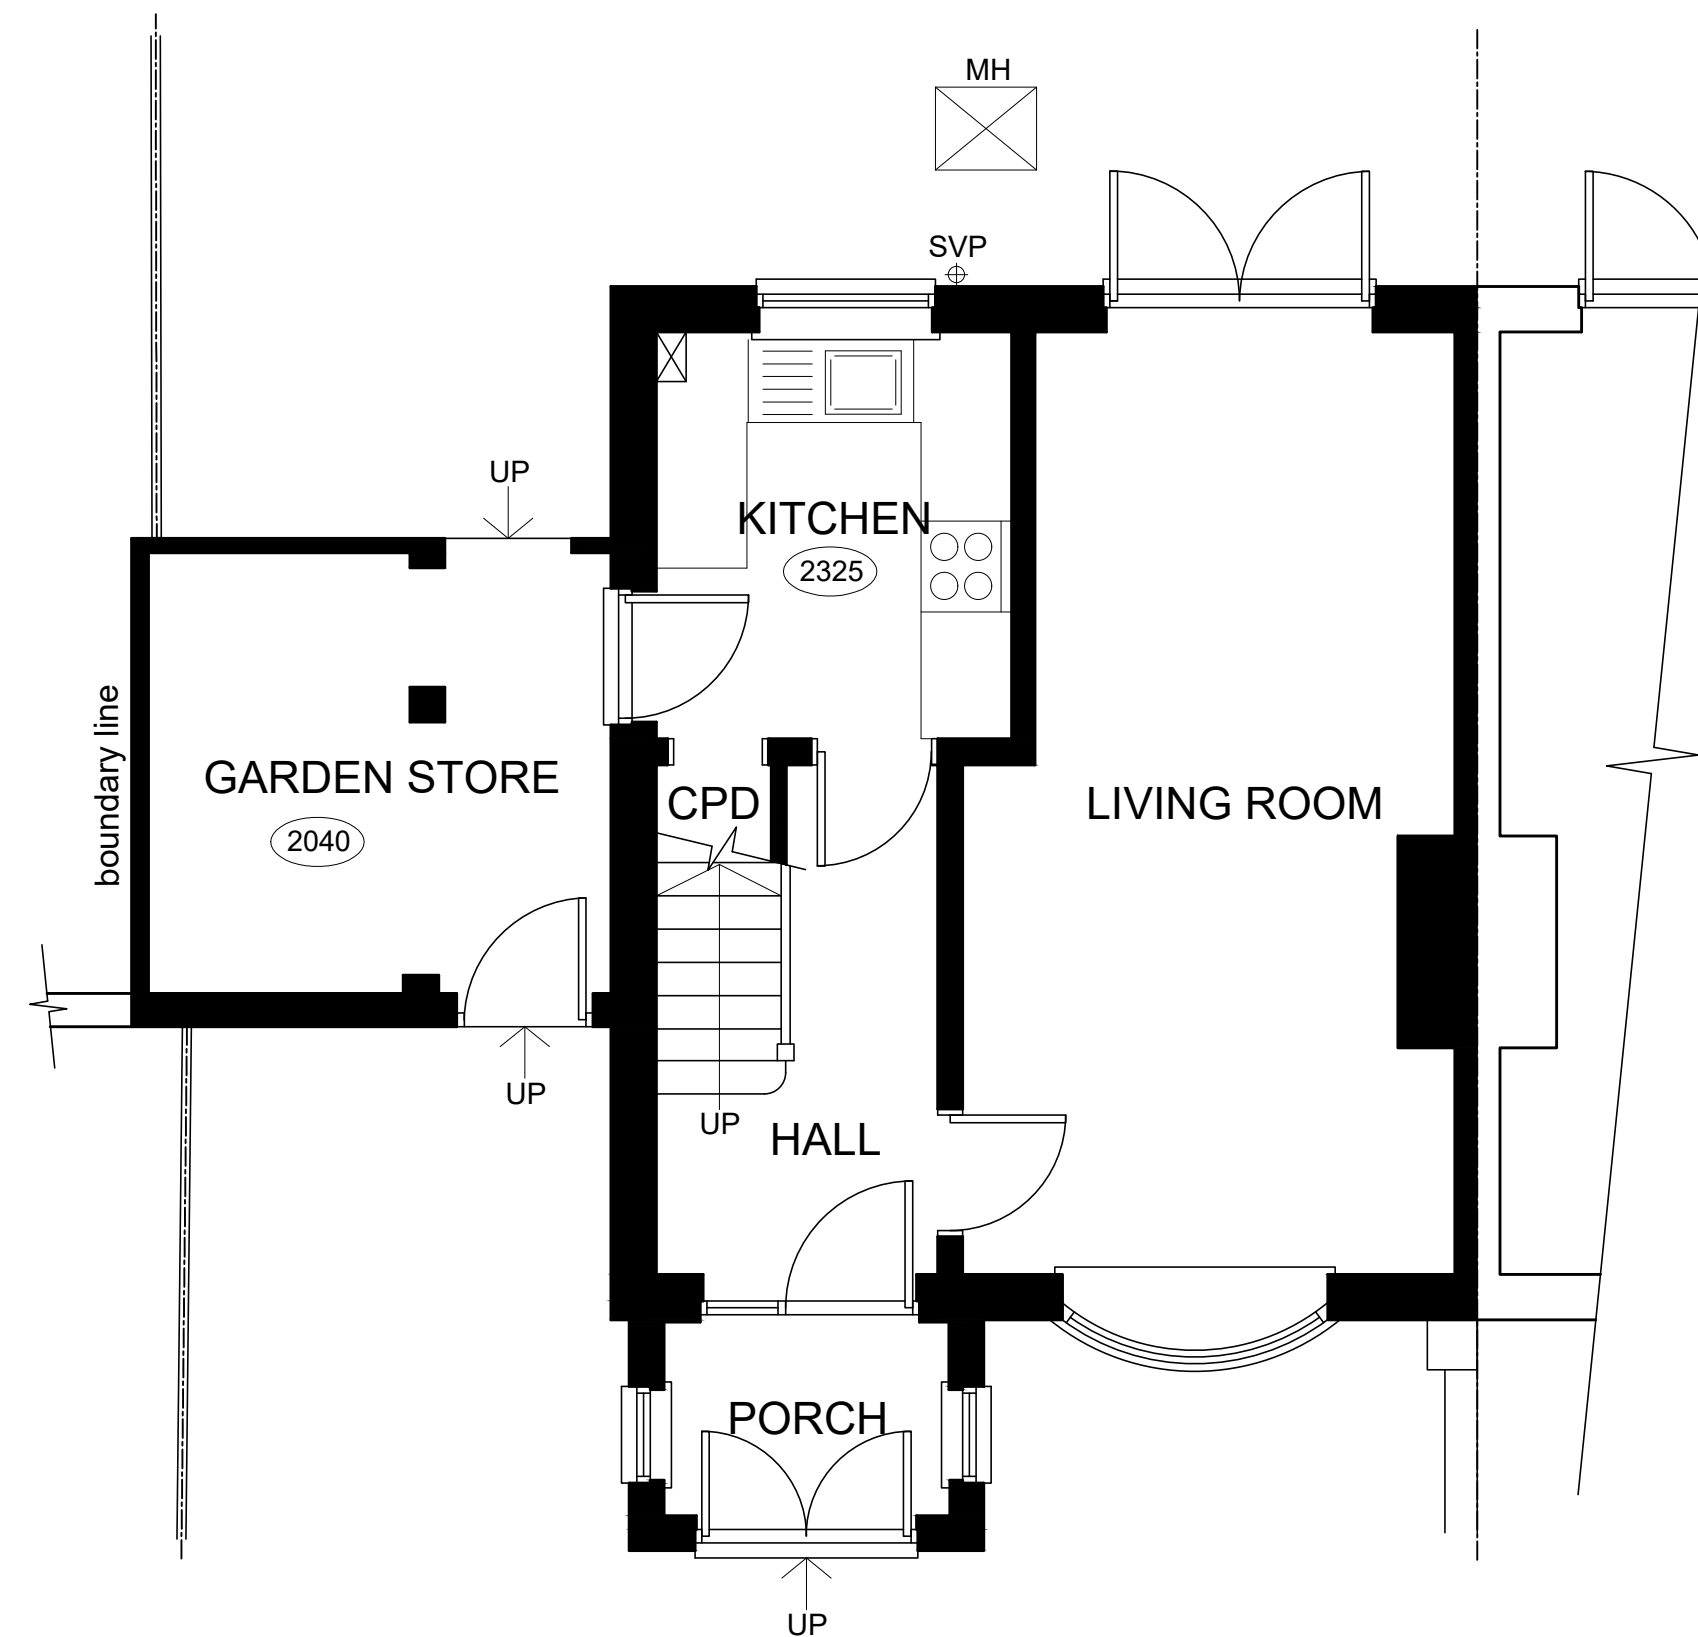

GROUND FLOOR PLAN

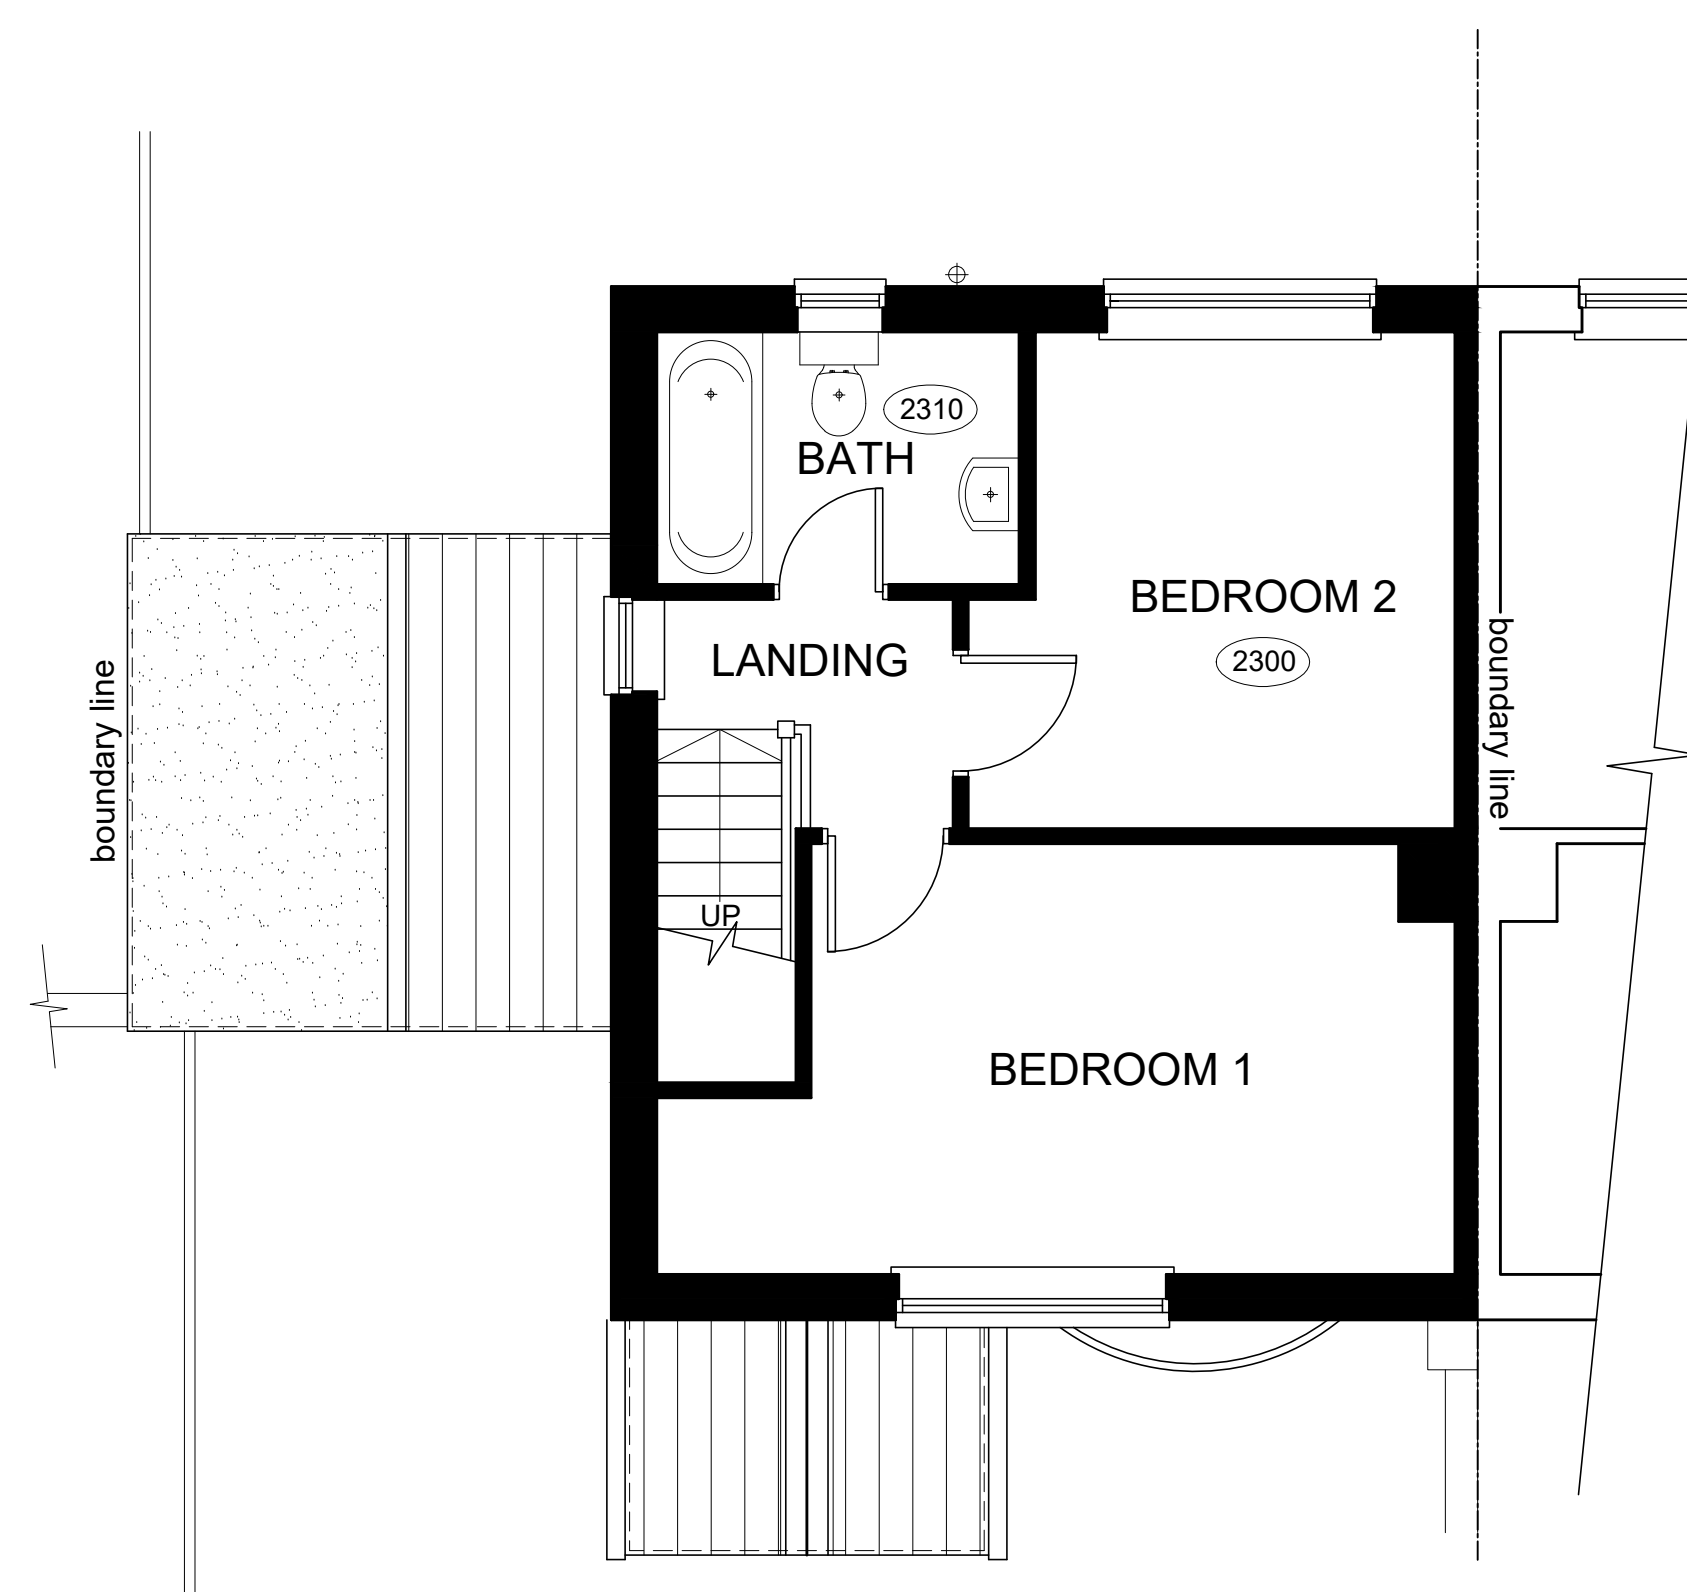

FIRST FLOOR PLAN

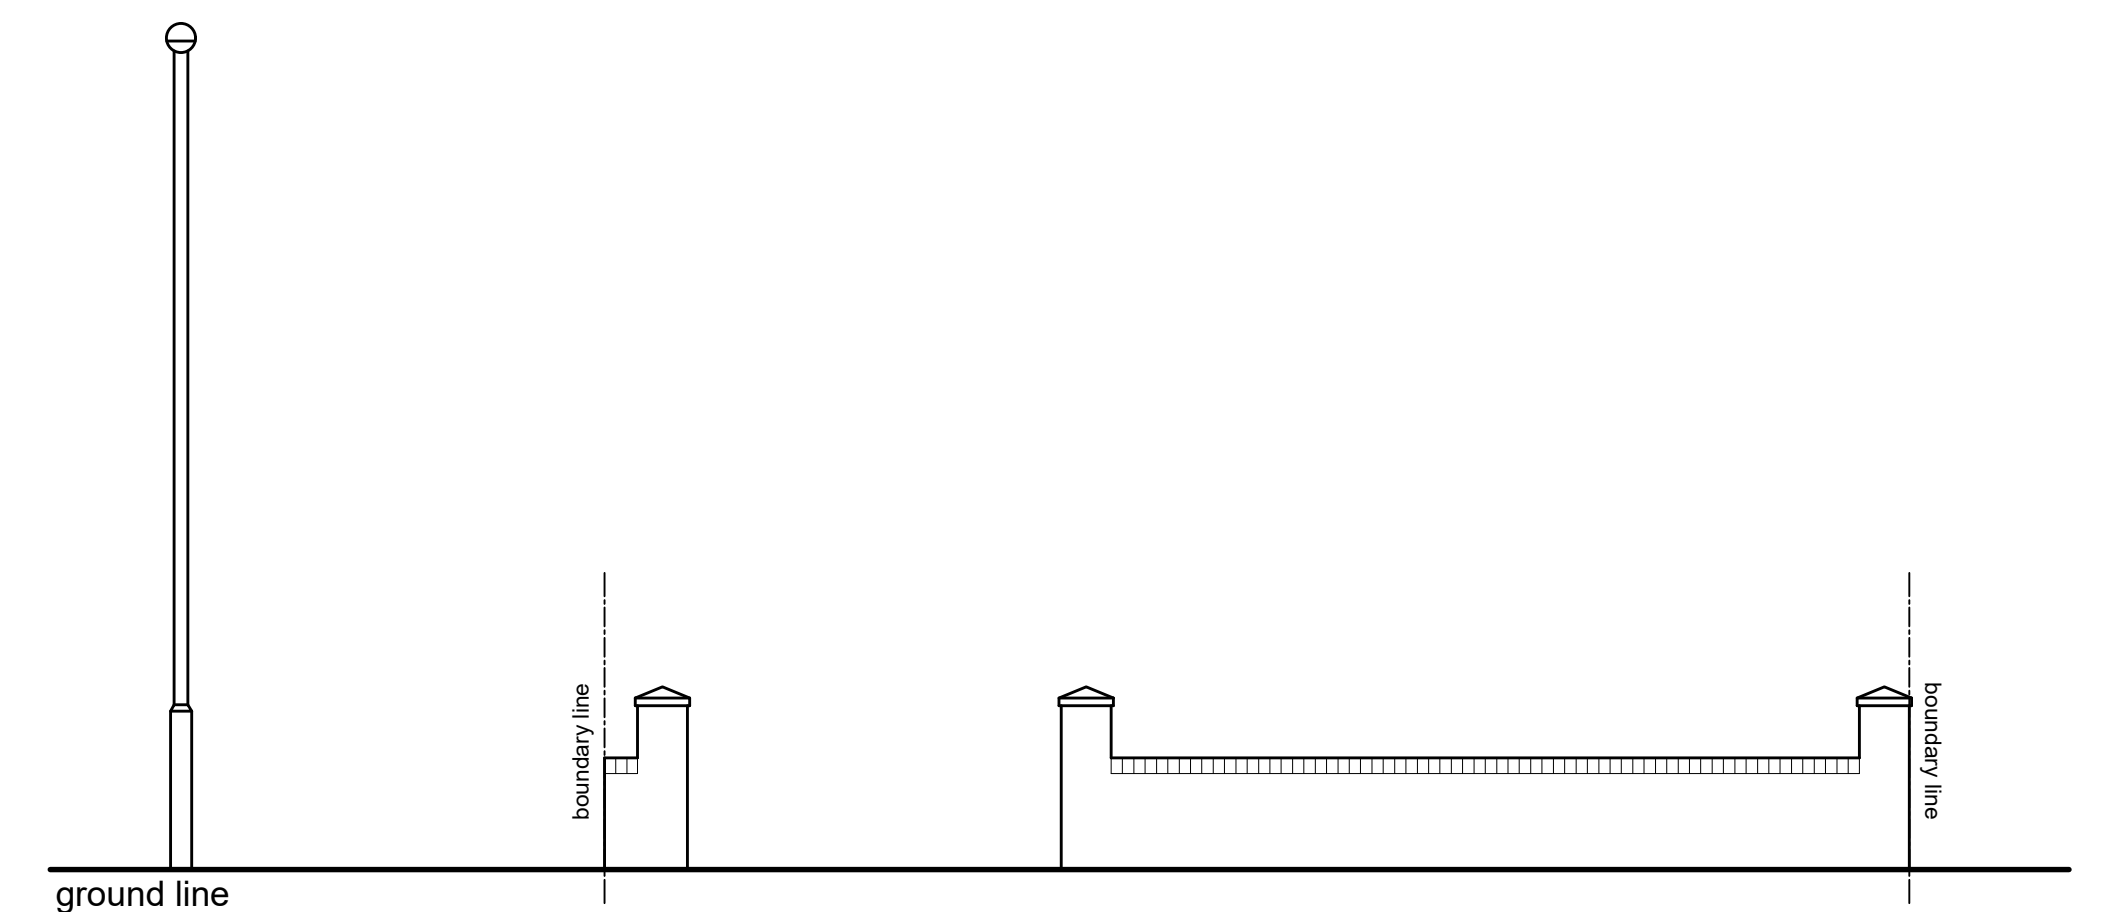

WALL ELEVATION - as viewed from road

EXISTING PLANS & ELEVATIONS

1:50 scale bar 0 1 2 3 4 5metres

RJG Architecture Ltd For All Your Architectural Design Requirements	Project 1 Riding Hill Road Knowsley Village Prescot		
	Day Title Existing Plans and Elevations		
Tel : 07832 541 644 e-mail: rjg@rjgarchitecture.com	Dwg No 01424/EX/01	Rev 0.G	Date Jun.'21
1. Figure dimensions to be followed in preference to scale. 2. All dimensions to be checked on site. 3. The drawing remains the copyright of the architect and may not be copied without prior consent.	Drawn by O.G	Scale 1:100/1:50	Date Jun.'21