
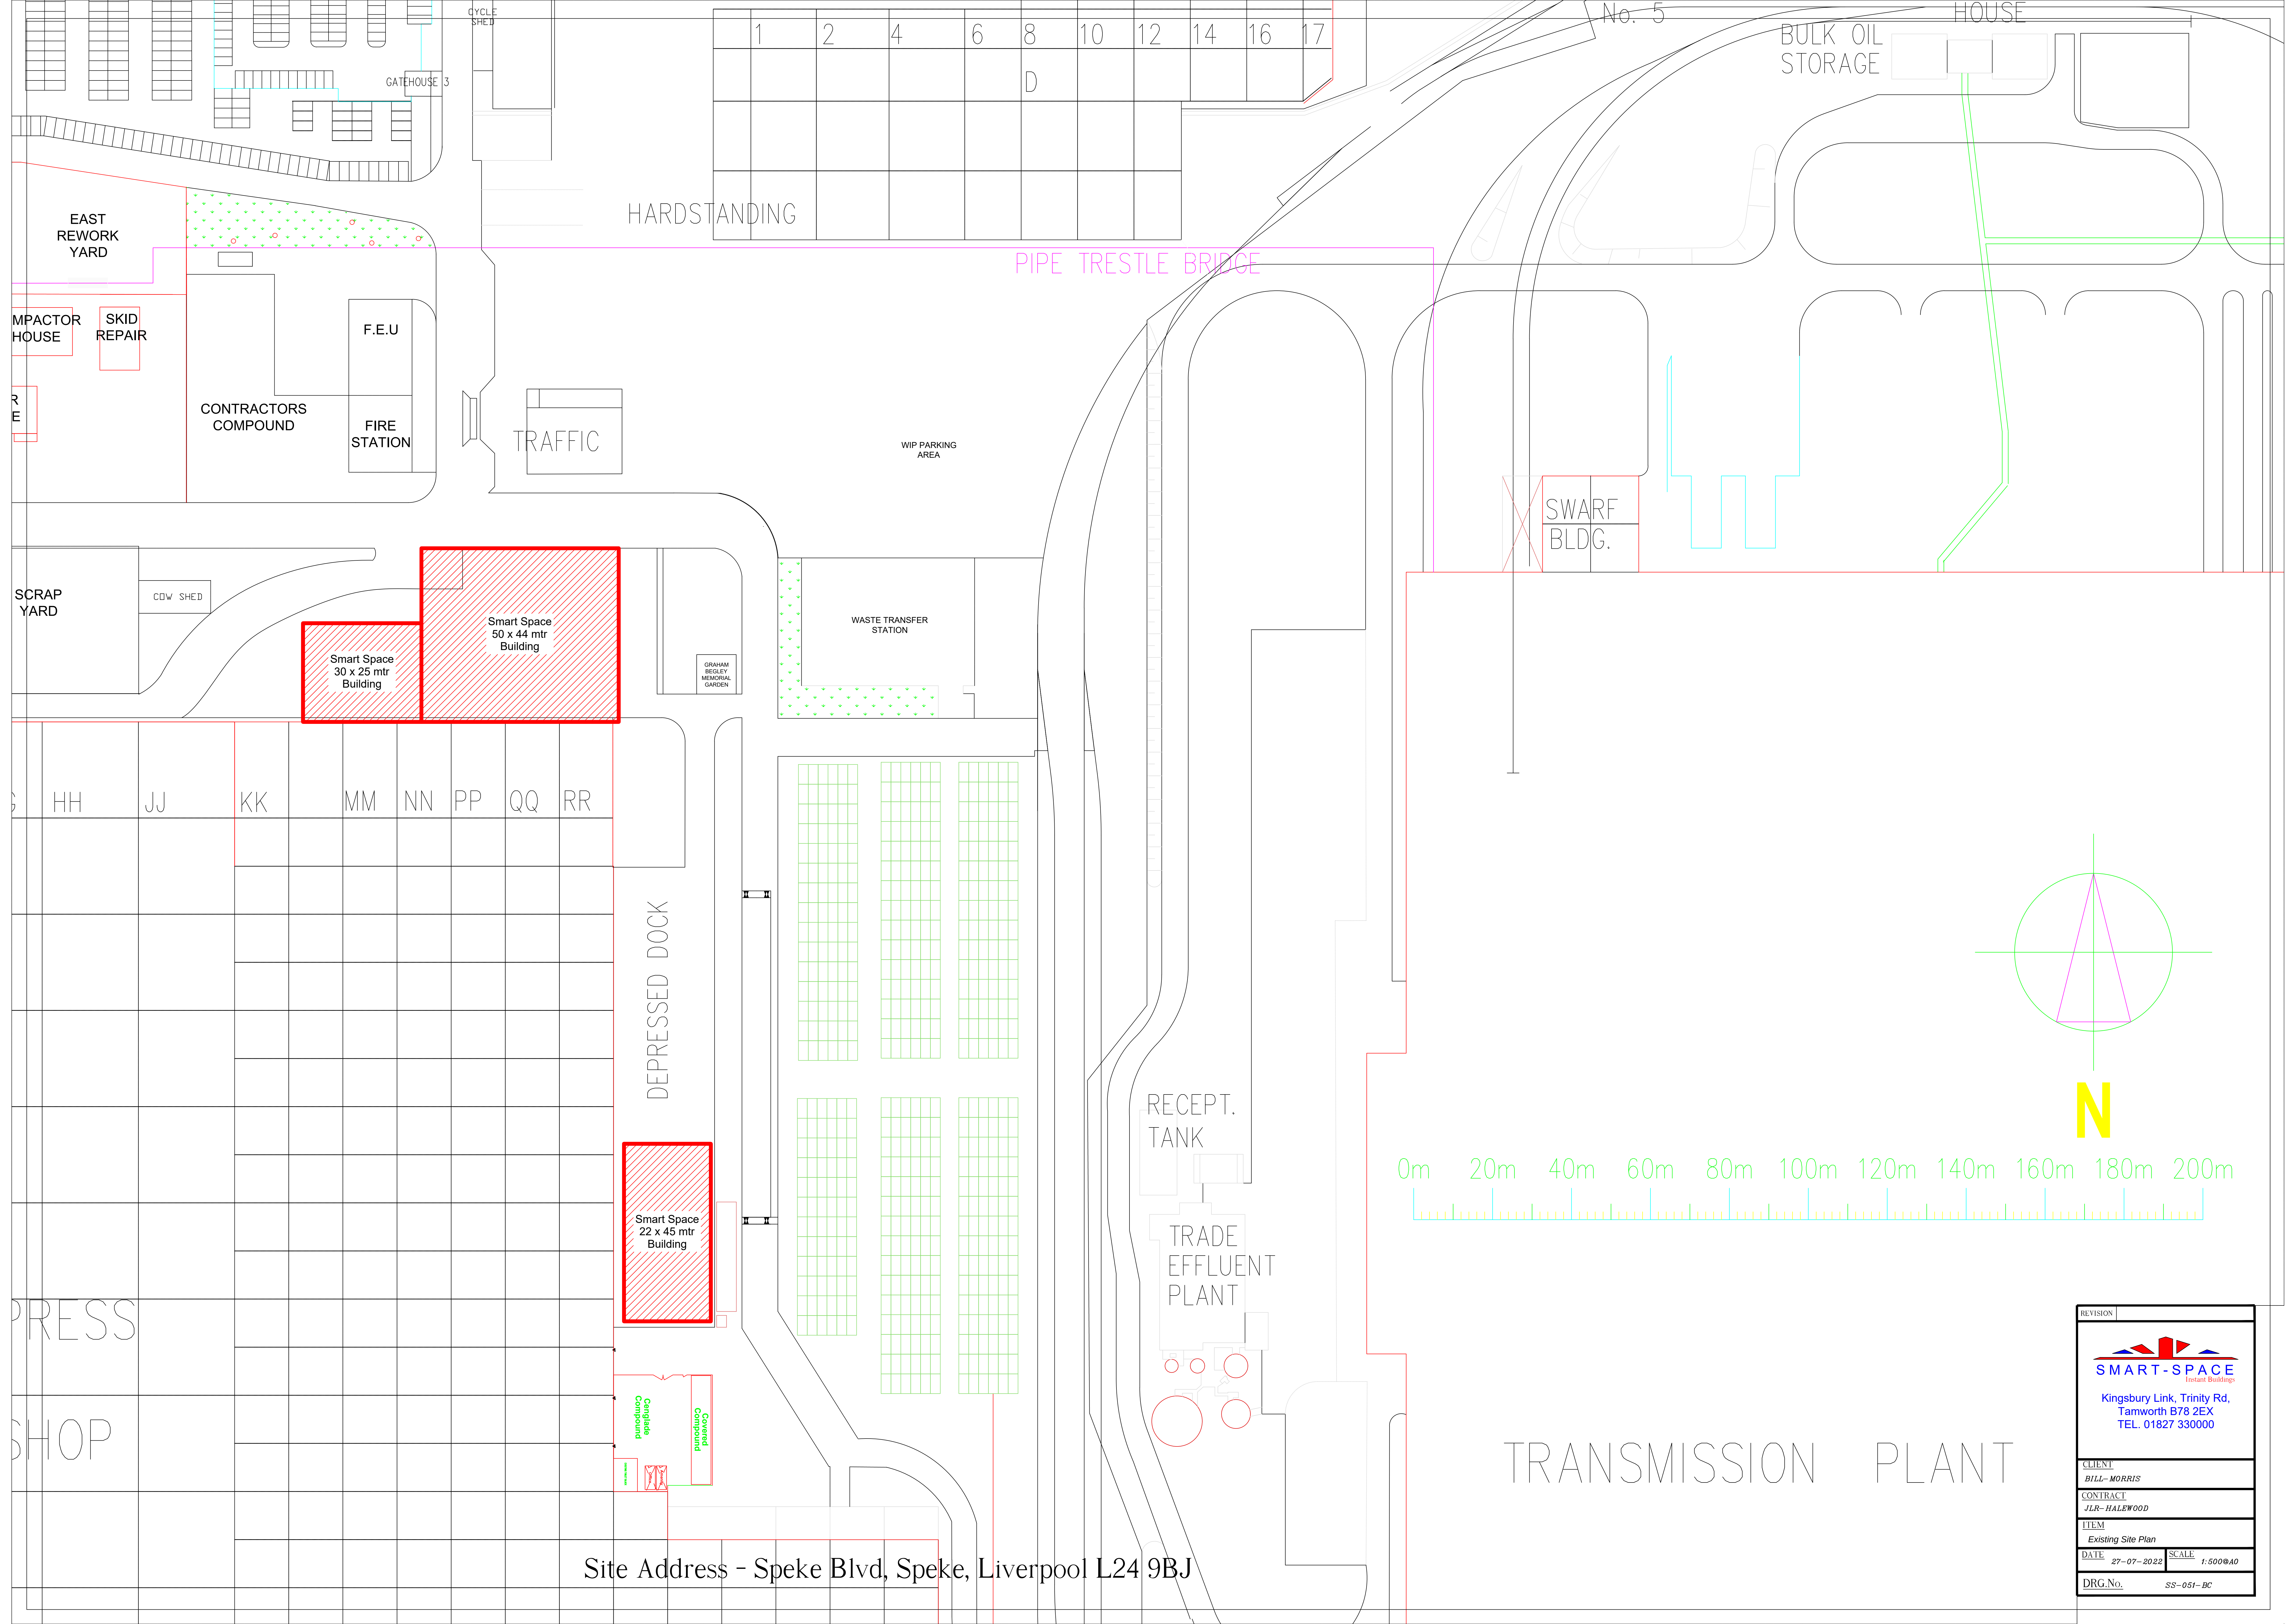


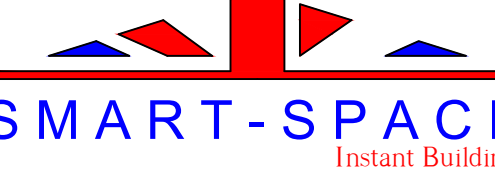

Site Address - Speke Blvd, Speke, Liverpool L24 9BJ

REVISION	
 SMART-SPACE Instant Buildings	
Kingsbury Link, Trinity Rd, Tamworth B78 2EX TEL. 01827 330000	
CLIENT BILL - MORRIS	
CONTRACT JLR - HALEWOOD	
ITEM Existing Site Plan	
DATE 27-07-2023	SCALE 1:500@A0
DRG.No. SS-051-BC	