


All dimensions to be checked on site.
Any discrepancies to be reported to the Client before the commencement
of any works.

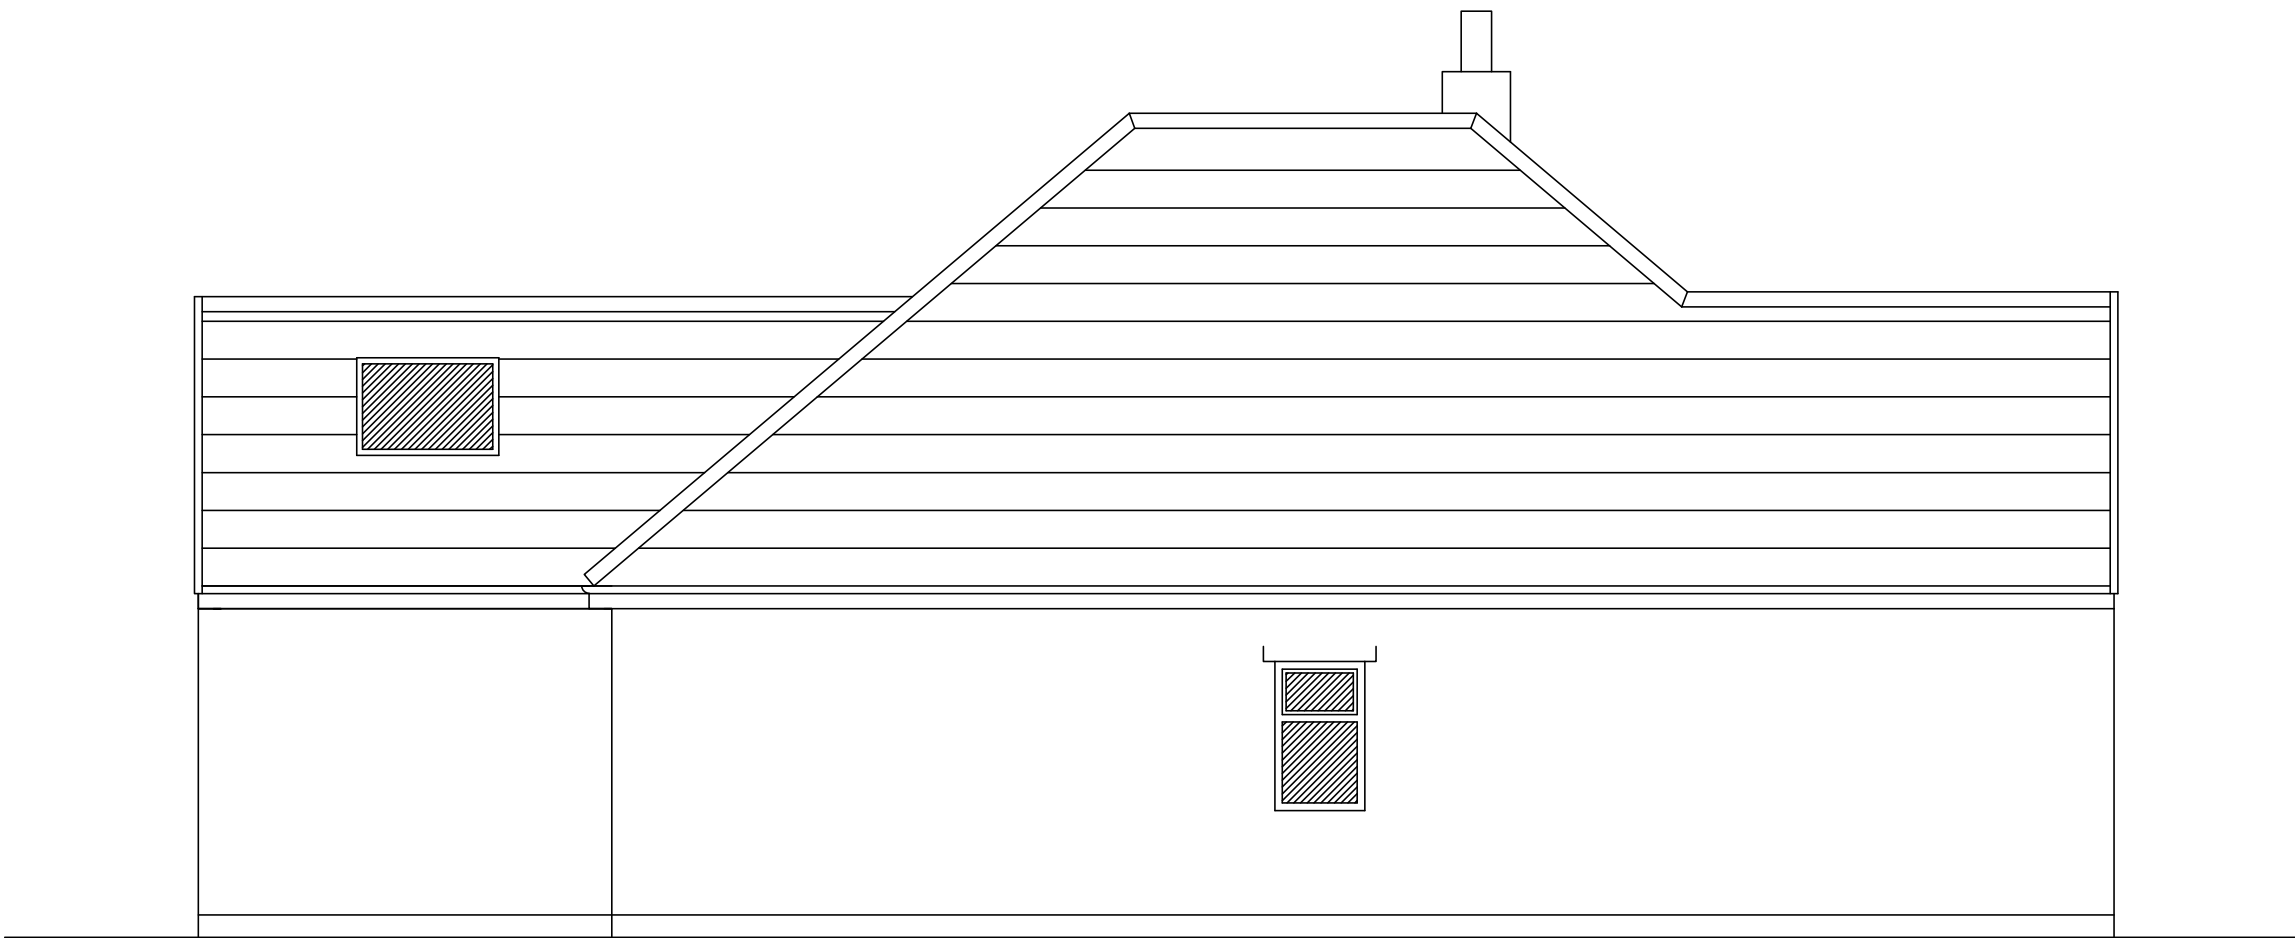


PROPOSED FRONT ELEVATION
(no change)



PROPOSED LH SIDE ELEVATION



PROPOSED REAR ELEVATION

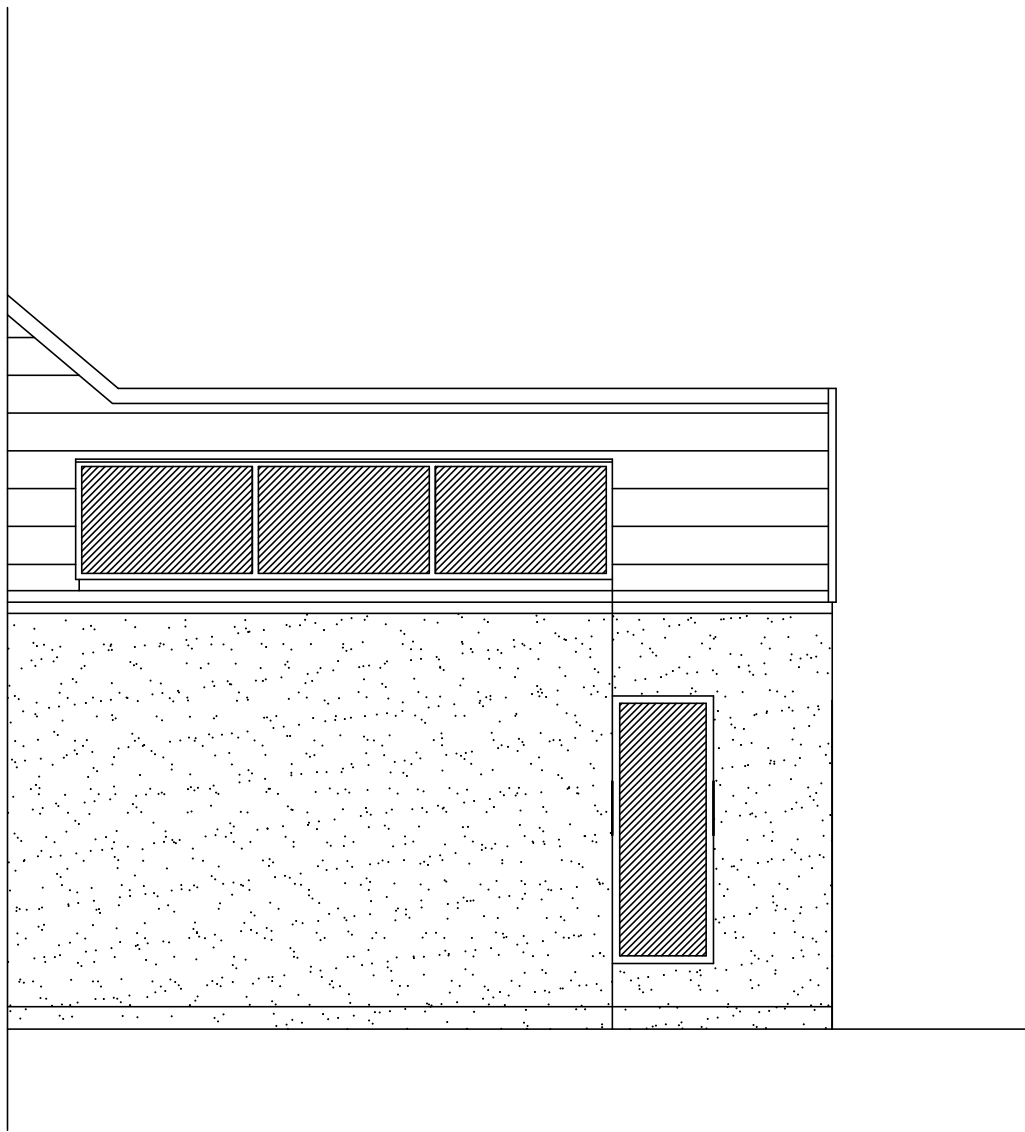

PROPOSED RH SIDE ELEVATION



Scale bar

C	EXTENSION REDUCED TO 4M	12-09-21
B	PLANNING DEPT REQUESTED AMENDMENTS	14-06-21
A	REVISED ROOF DESIGN / LAYOUT	23-05-21
Rev	Comments	Date
Client: MR & MRS GREGORY		
Project Title: 5 ST AGNES ROAD HUYTON LIVERPOOL L36 5TA		
Drawing Title: PROPOSED ELEVATIONS		
Dwg No:	03	Scale: 1:50 @ A1
Rev No:	C	Date: 14-05-21