





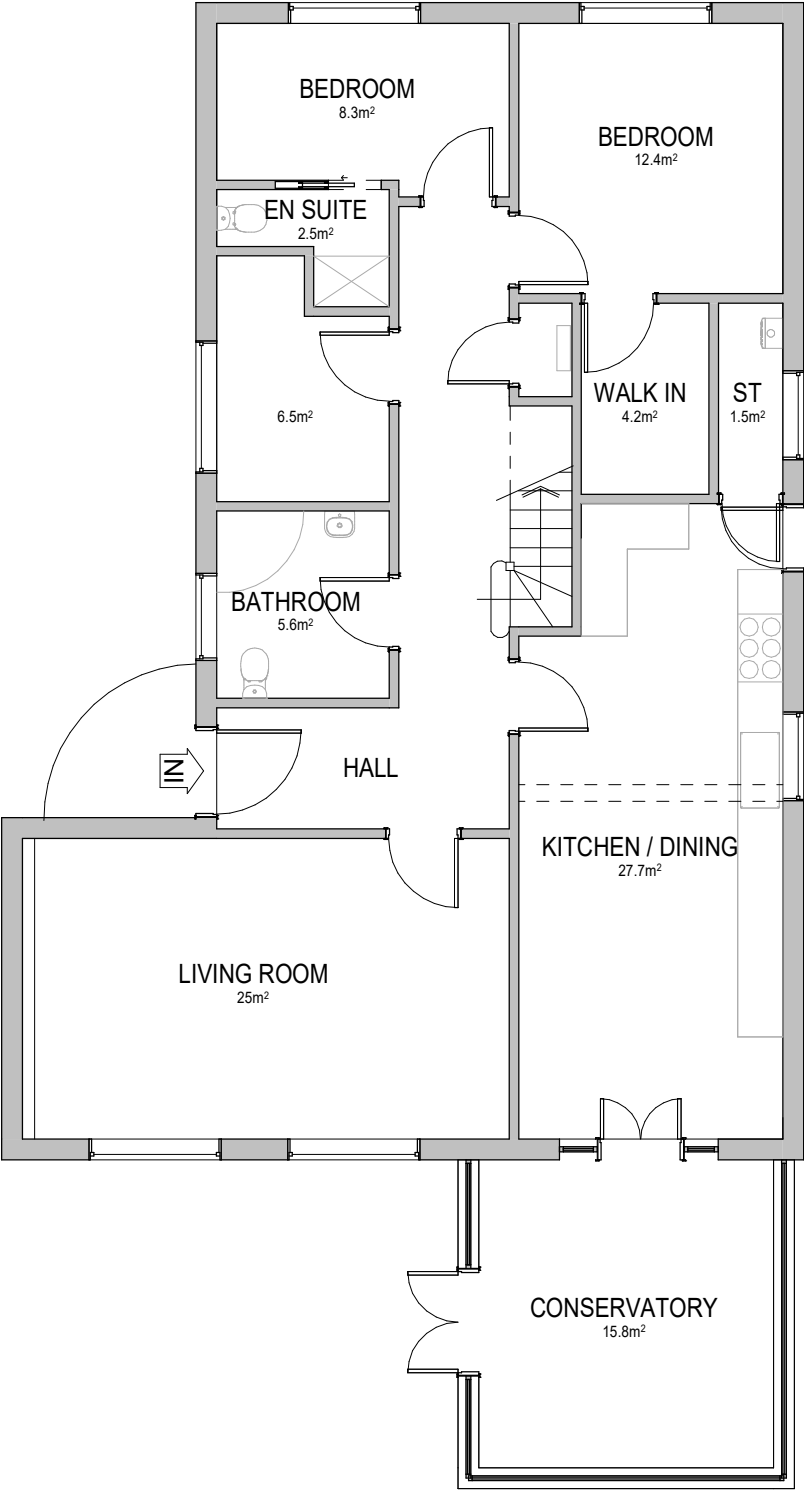


1 L0 Plan as Existing 137m²
1 : 100

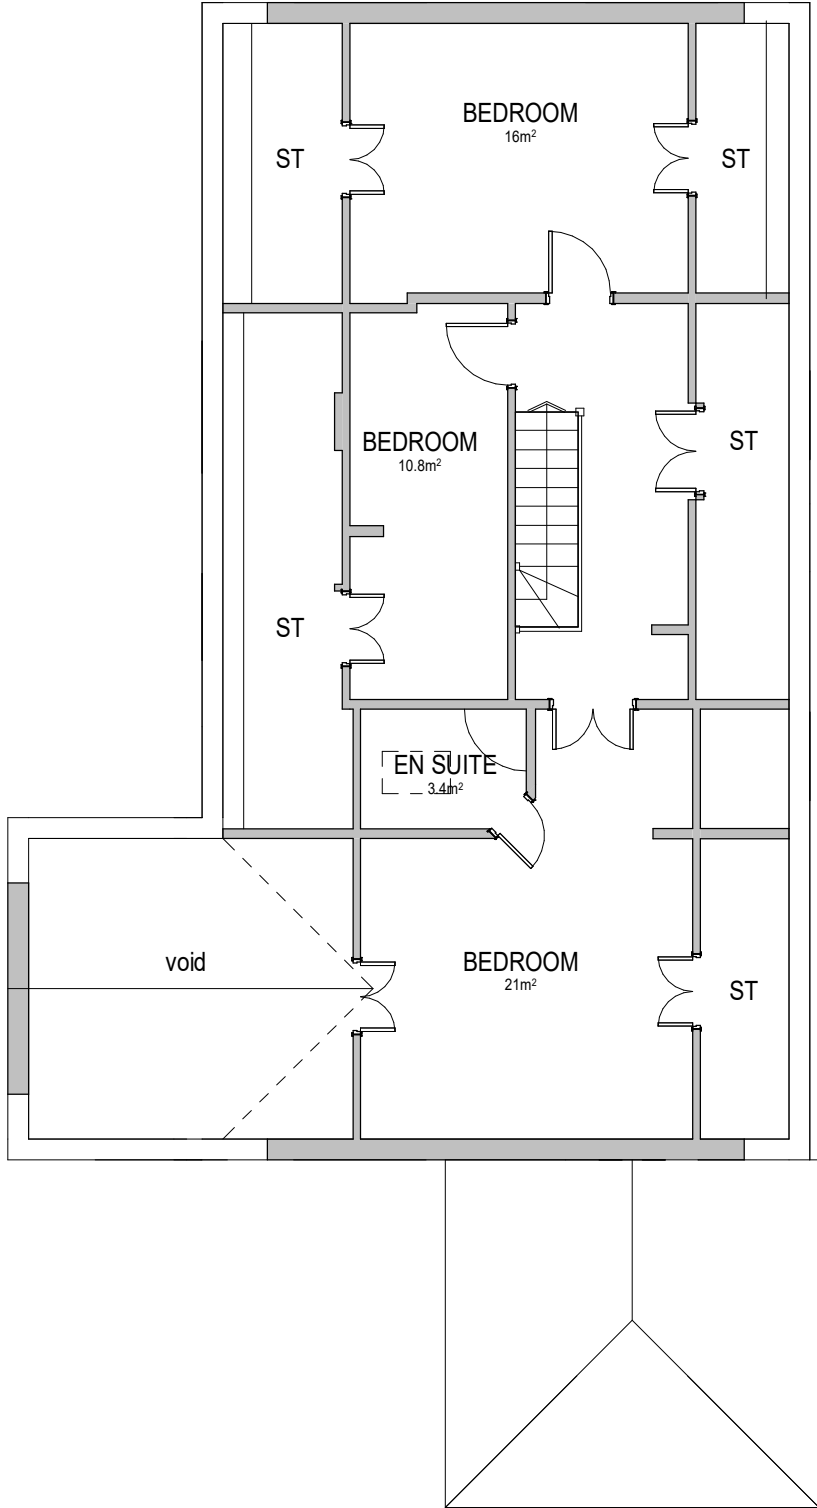

2 L1 Plan as Existing 95m²
1 : 100

EXISTING INTERNAL FLOOR AREA = 232m²

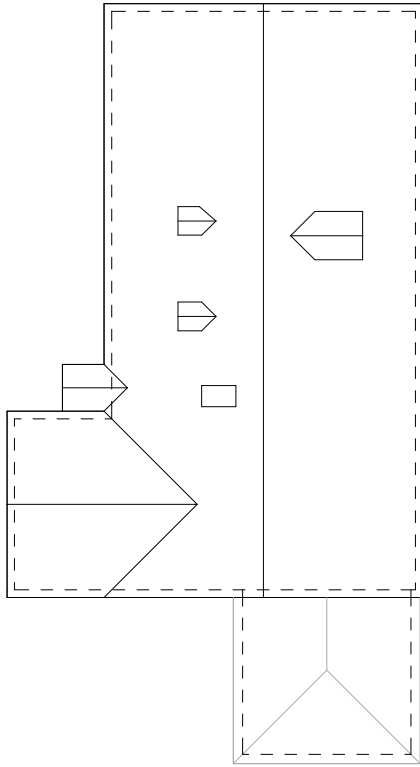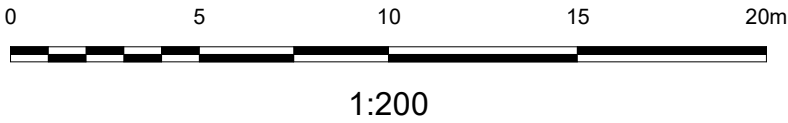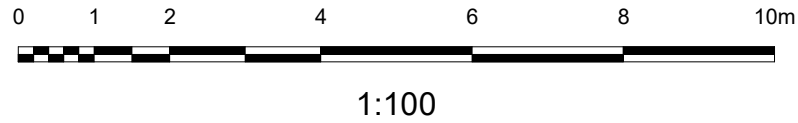

3 Roof Plan as Existing
1 : 200

Rev	Description	Date
client: IDEM LIVING LTD.		
project: 12 WINDY ARBOUR BROW, WHISTON, KNOWSLEY, L35 1RA		
project ref: A20240125		
drawing: Plans as Existing		
status: TOWN PLANNING		
number: A101		drawn: SDL
date: FEB 2024		scale @ A3: As indicated

S

D

L

architecture
sdl architecture ltd
e: info@sdlarchitecture.co.uk
w: www.sdlarchitecture.co.uk
t: 0151 7056639
m: 07792 310390

RIBA 
Chartered Practice

