



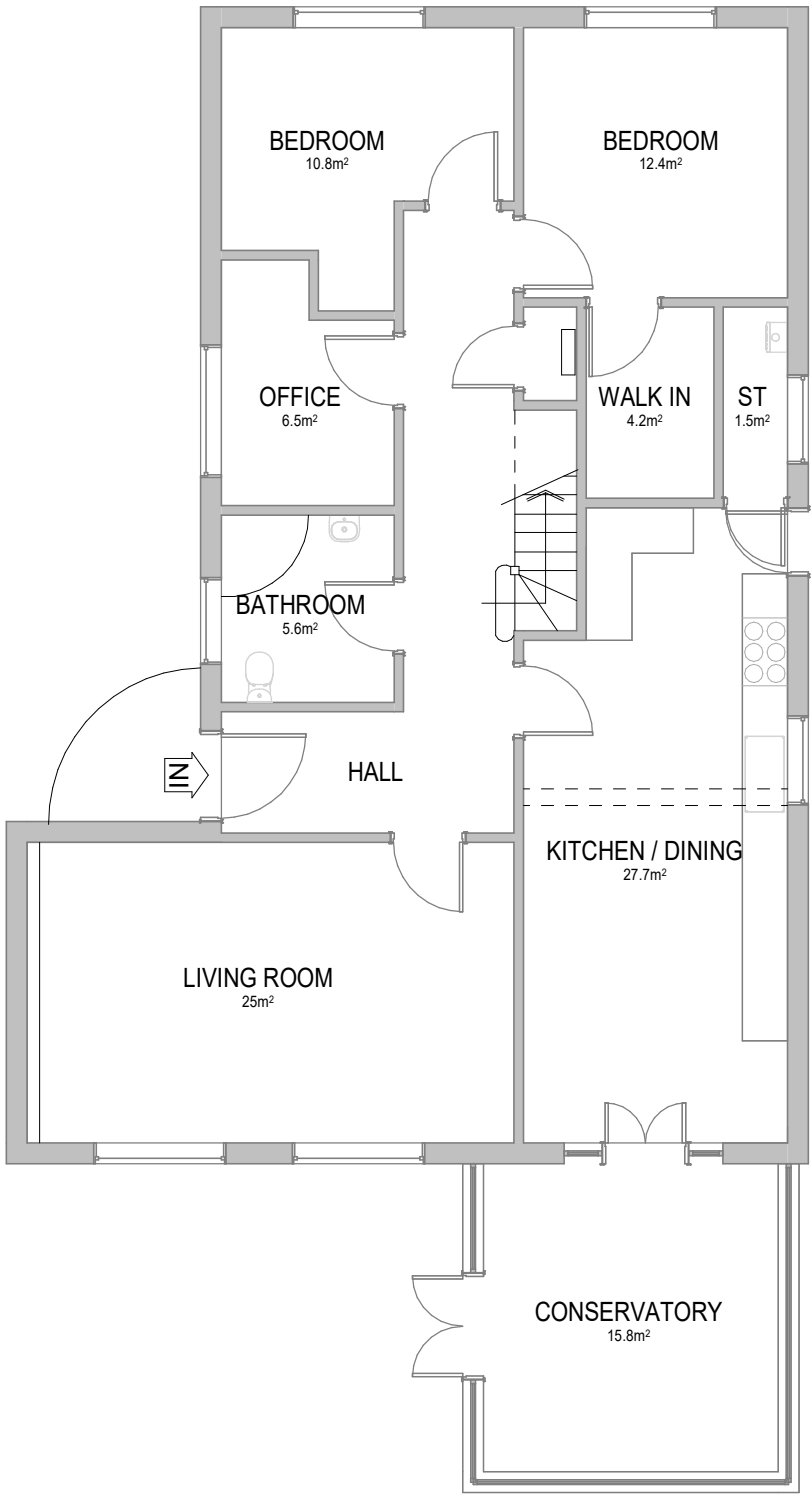

1 L0 Plan as Proposed 137m²
1 : 100

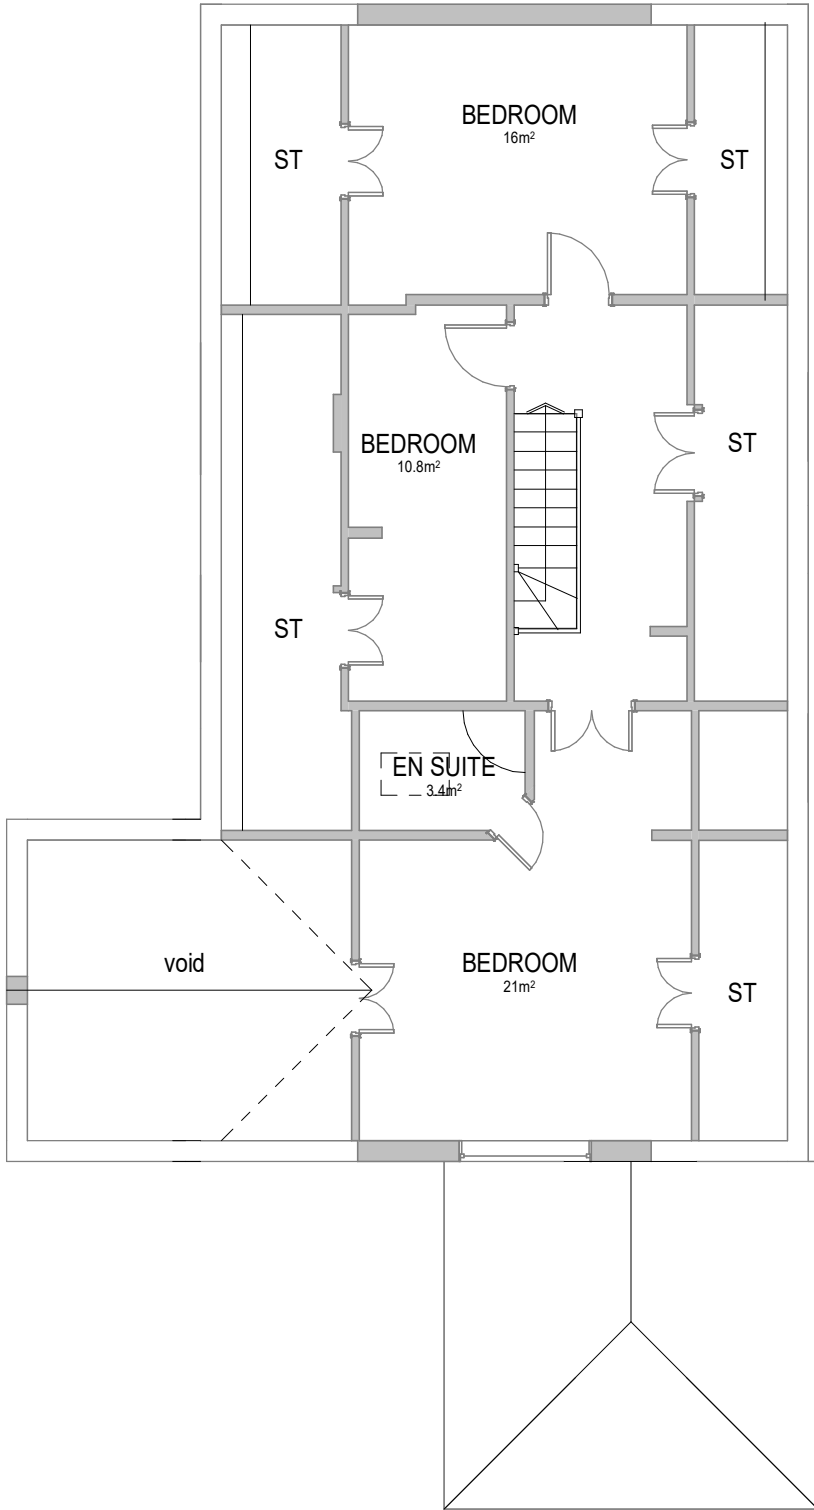


2 L1 Plan as Proposed 95m²
1 : 100


PROPOSED INTERNAL FLOOR AREA = 232m²



1:100

 

1:200

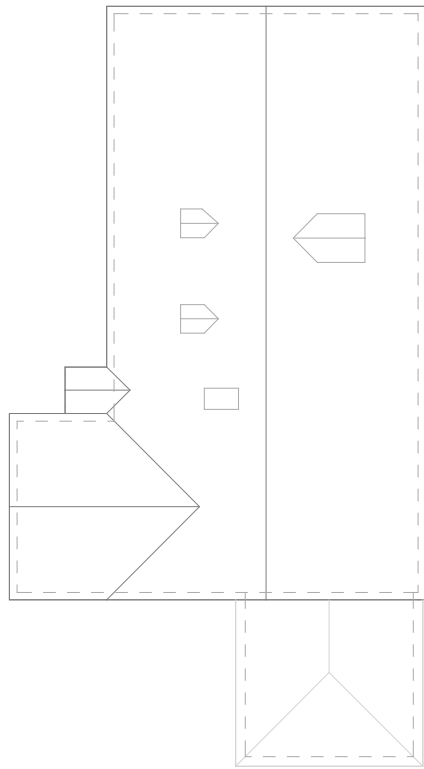

3 Roof Plan as Proposed
1 : 200

A	En suite removed	06/02/24
Rev	Description	Date

client:
IDEM LIVING LTD.

project:
**12 WINDY ARBOUR
BROW, WHISTON,
KNOWSLEY, L35 1RA**

project ref:
A20240125

drawing:
Plans as Proposed

status:
TOWN PLANNING

number: A201	A	drawn: SDL
date: FEB 2024		scale @ A3: As indicated

S

D

L

architecture

sdl architecture ltd

e: info@sdlarchitecture.co.uk

w: www.sdlarchitecture.co.uk

t: 0151 7056639

m: 07792 310390

RIBA

Chartered Practice

