


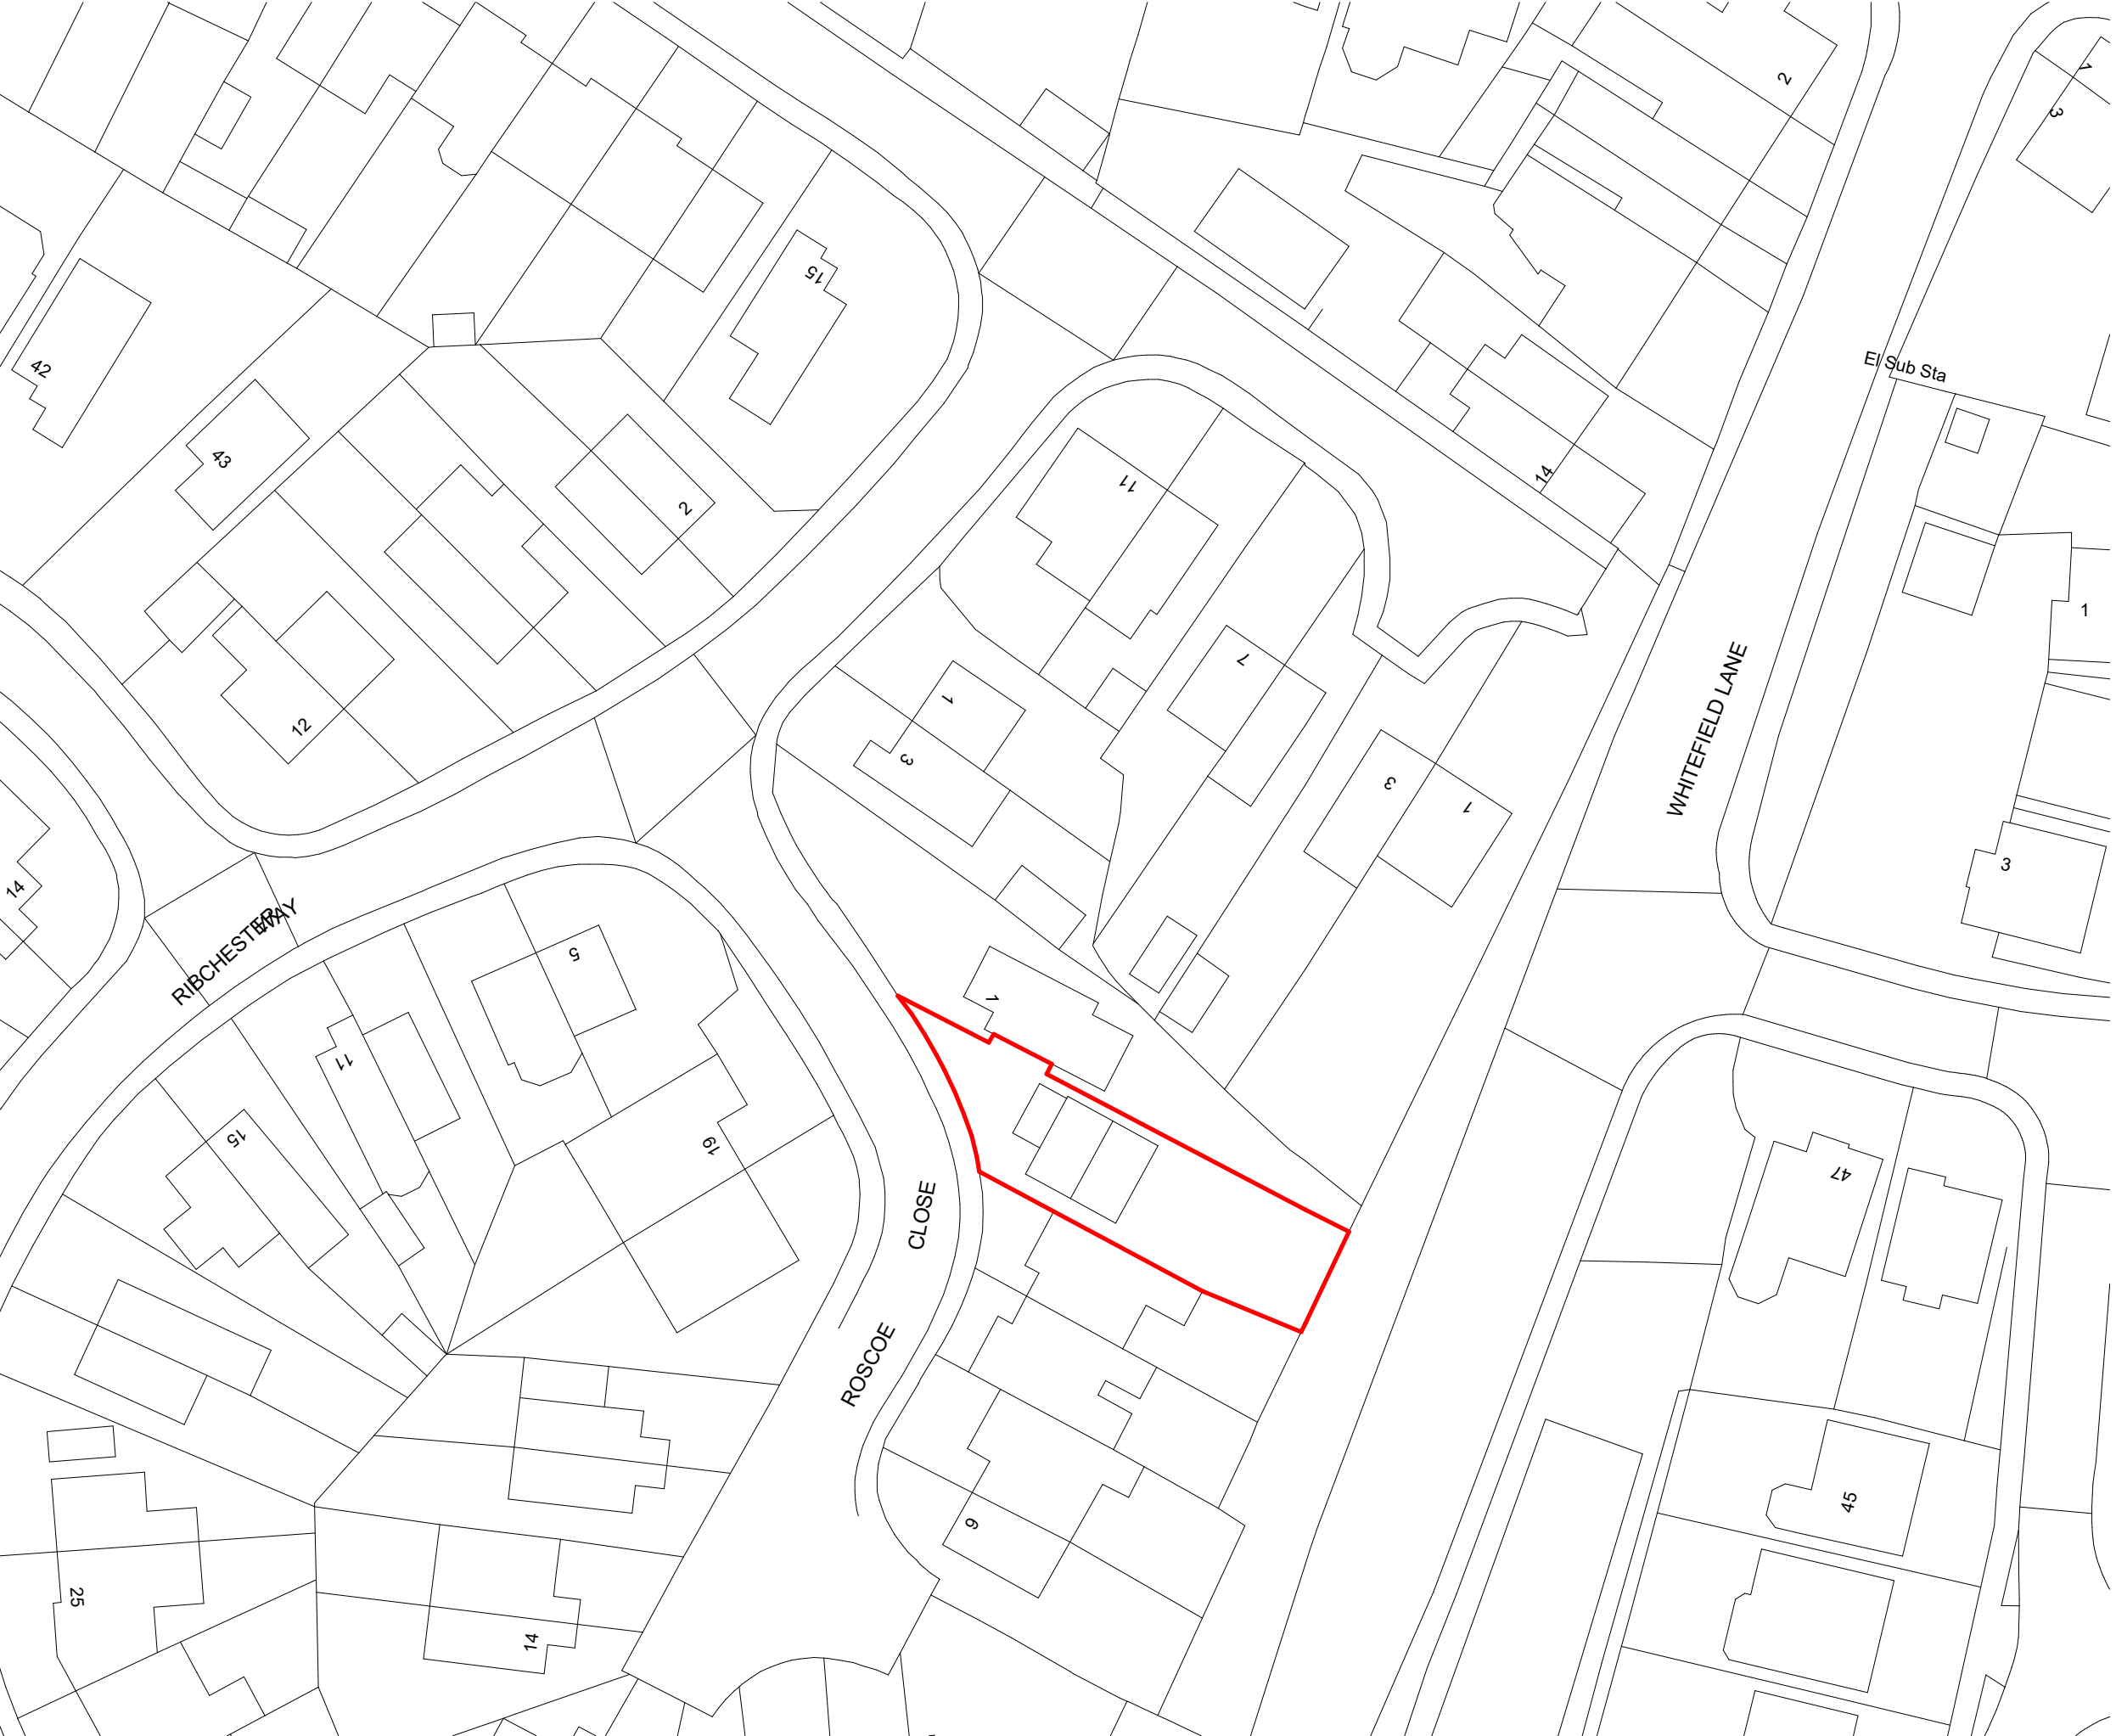

Arch.Haus

Arch Haus Studio
e: mail@arch.haus
t: 07951 251 646

Client: Mr. M. Ford
Project Name: 2 Roscoe Close
Project Ref: 21014
Project Address: 2 Roscoe Close, Prescot L35 1RN


Notes:

Revision:

Drawing Status: PLANNING

Sheet Name: Existing Site Plan
Sheet Number: L (02) 001 Date: 14/06/2021
Drawn by: JF Rev:
Checked by: JF Scale: 1 : 500

Site
1 : 500

 

All dimensions to be checked on site. Figured dimensions to be read in preference to scaled. Arch.Haus accepts no responsibility for any unauthorised amendments to the drawing and does not permit unauthorised copying of the drawing. This drawing is copyright and remains the property of Arch.Haus unless otherwise agreed.