


Client: Mr. M. Ford
Project Name: 2 Roscoe Close
Project Ref: 21014
Project Address: 2 Roscoe Close, Prescot L35 1RN


Notes:

Revision:

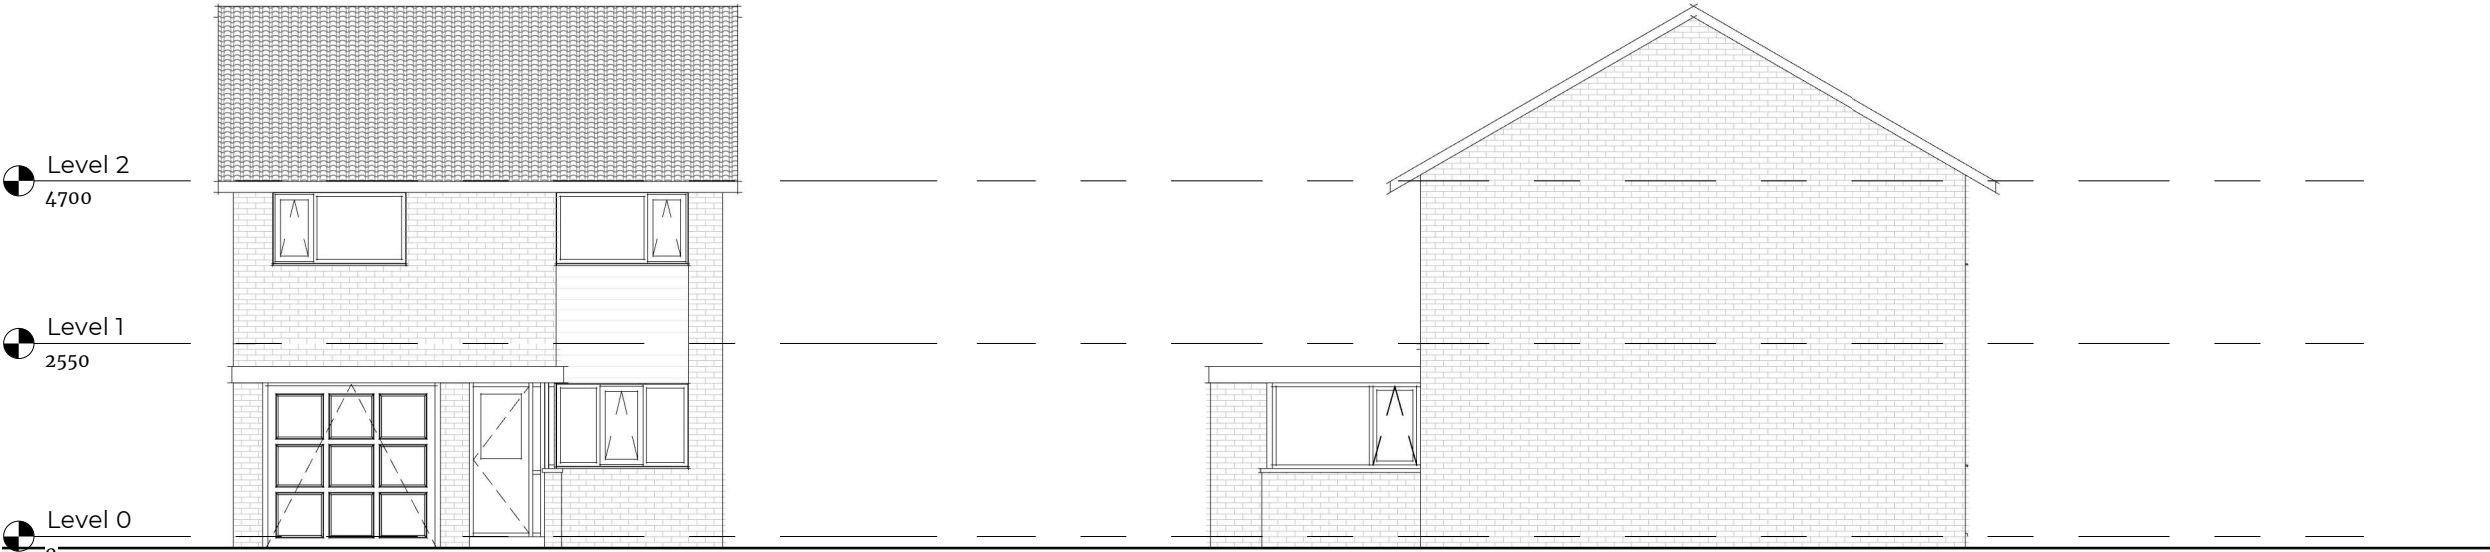


Front Elevation
1 : 100

Side Elevation from no3
1 : 100

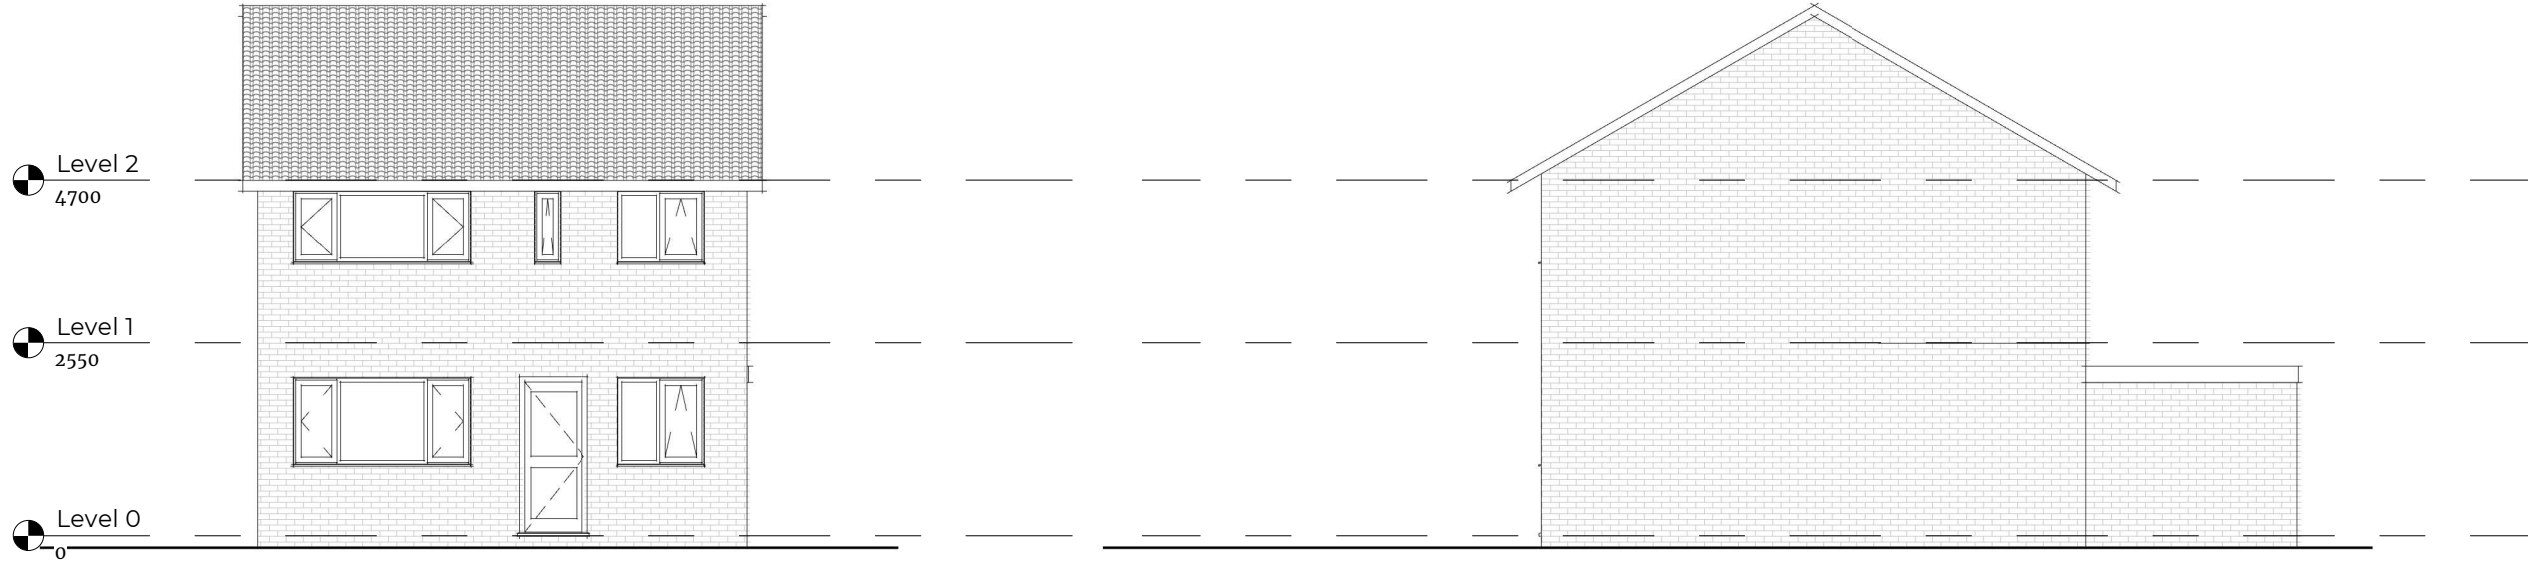

Rear Elevation
1 : 100

Side Elevation from no1
1 : 100

 

Drawing Status: PLANNING

Sheet Name: Existing Elevations
Sheet Number: L (05) 001 Date: 14/06/2021
Drawn by: JF Rev:
Checked by: JF Scale: 1 : 100

All dimensions to be checked on site. Figured dimensions to be read in preference to scaled. Arch.Haus accepts no responsibility for any unauthorised amendments to the drawing and does not permit unauthorised copying of the drawing. This drawing is copyright and remains the property of Arch.Haus unless otherwise agreed.