

Client: Mr. M. Ford
Project Name: 2 Roscoe Close
Project Ref: 21014
Project Address: 2 Roscoe Close, Prescot L35 1RN

Notes:


Revision:
P1 24/07/2021 Client issue for approval
P2 08/08/2021 PLANNING ISSUE

1. Proposed UPVC window to detail and LPA approval.
2. Proposed bifold doors to detail and LPA approval
3. Proposed external doorset to detail and LPA approval.
4. Proposed UPVC window with frosted glass to detail and LPA approval.
5. Facing brick to match existing to detail and LPA approval.
6. Proposed proprietary rooflight to detail and LPA approval
7. Proposed rainwater hopper to downpipe, draining to existing inlet or soakaway.
8. PPC Aluminium parapet capping, or similar to detail and LPA approval.
9. Proposed single-ply membrane flat roof system to detail and LPA approval.
10. Proposed pitched roof tiles to match existing to detail and LPA approval

Drawing Status: PLANNING


Sheet Name: Proposed Elevations
Sheet Number: L (05) 002 Date: 14/06/2021
Drawn by: JF Rev: P2
Checked by: JF Scale: 1 : 100

All dimensions to be checked on site. Figured dimensions to be read in preference to scaled. Arch.Haus accepts no responsibility for any unauthorised amendments to the drawing and does not permit unauthorised copying of the drawing. This drawing is copyright and remains the property of Arch.Haus unless otherwise agreed.

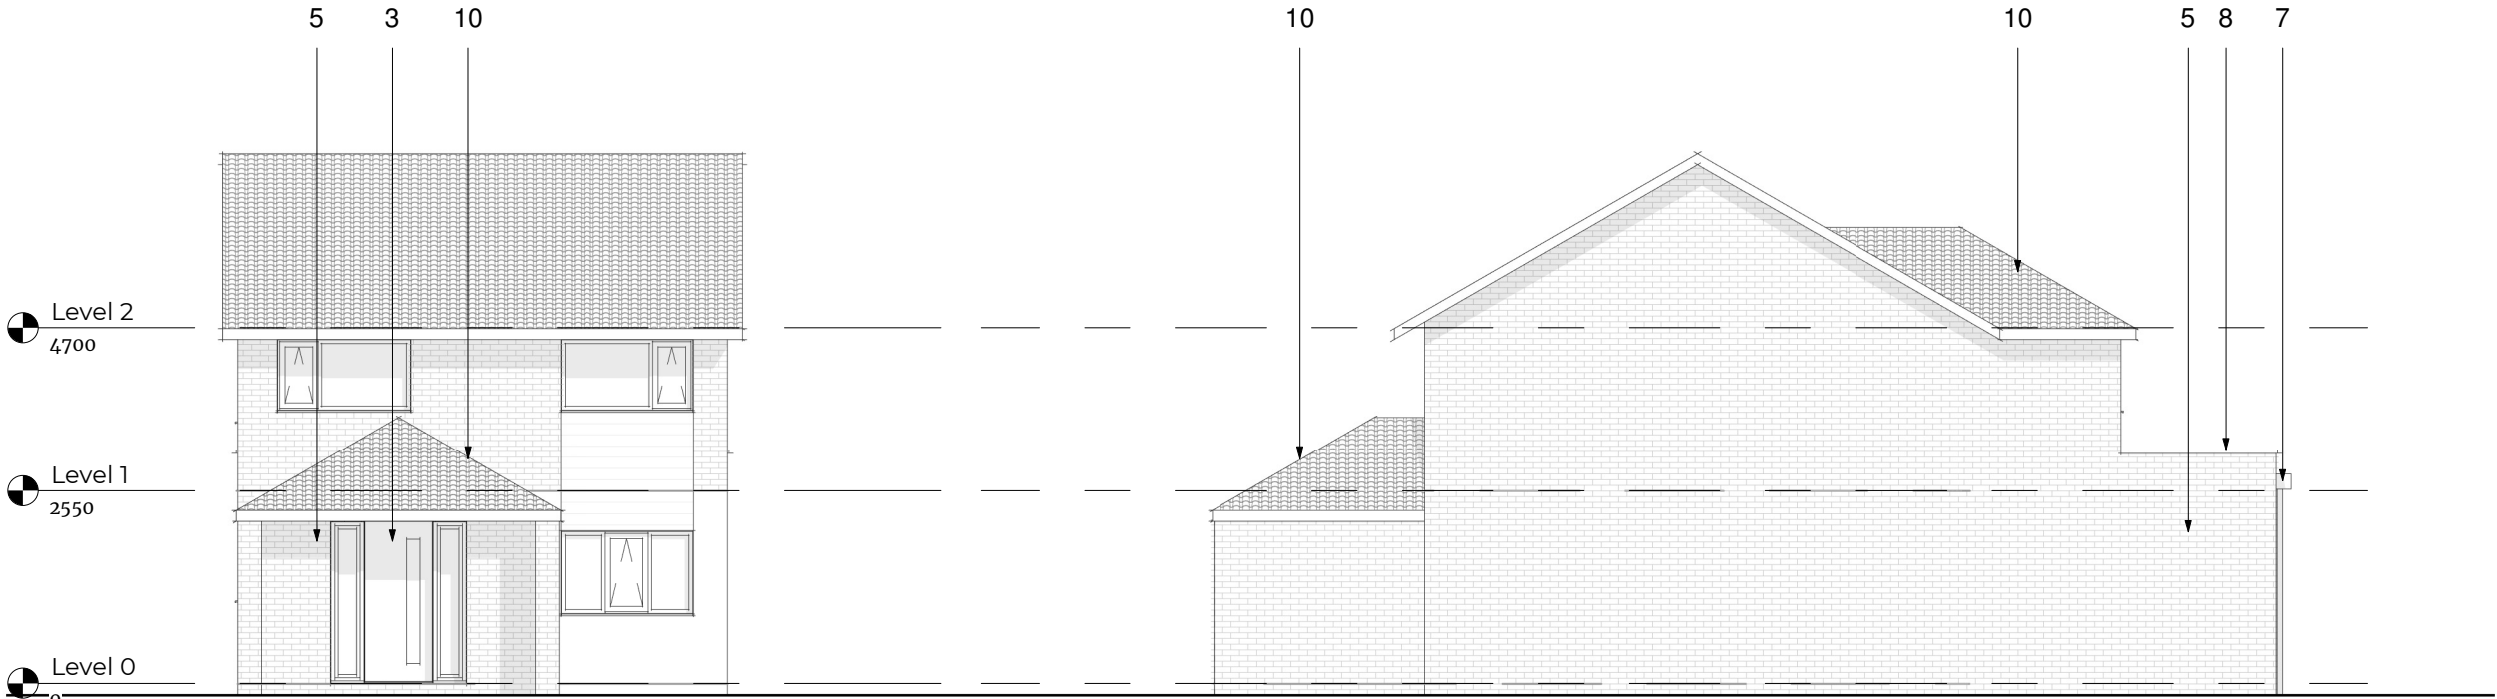

Front Elevation
1 : 100

Side Elevation from no3
1 : 100

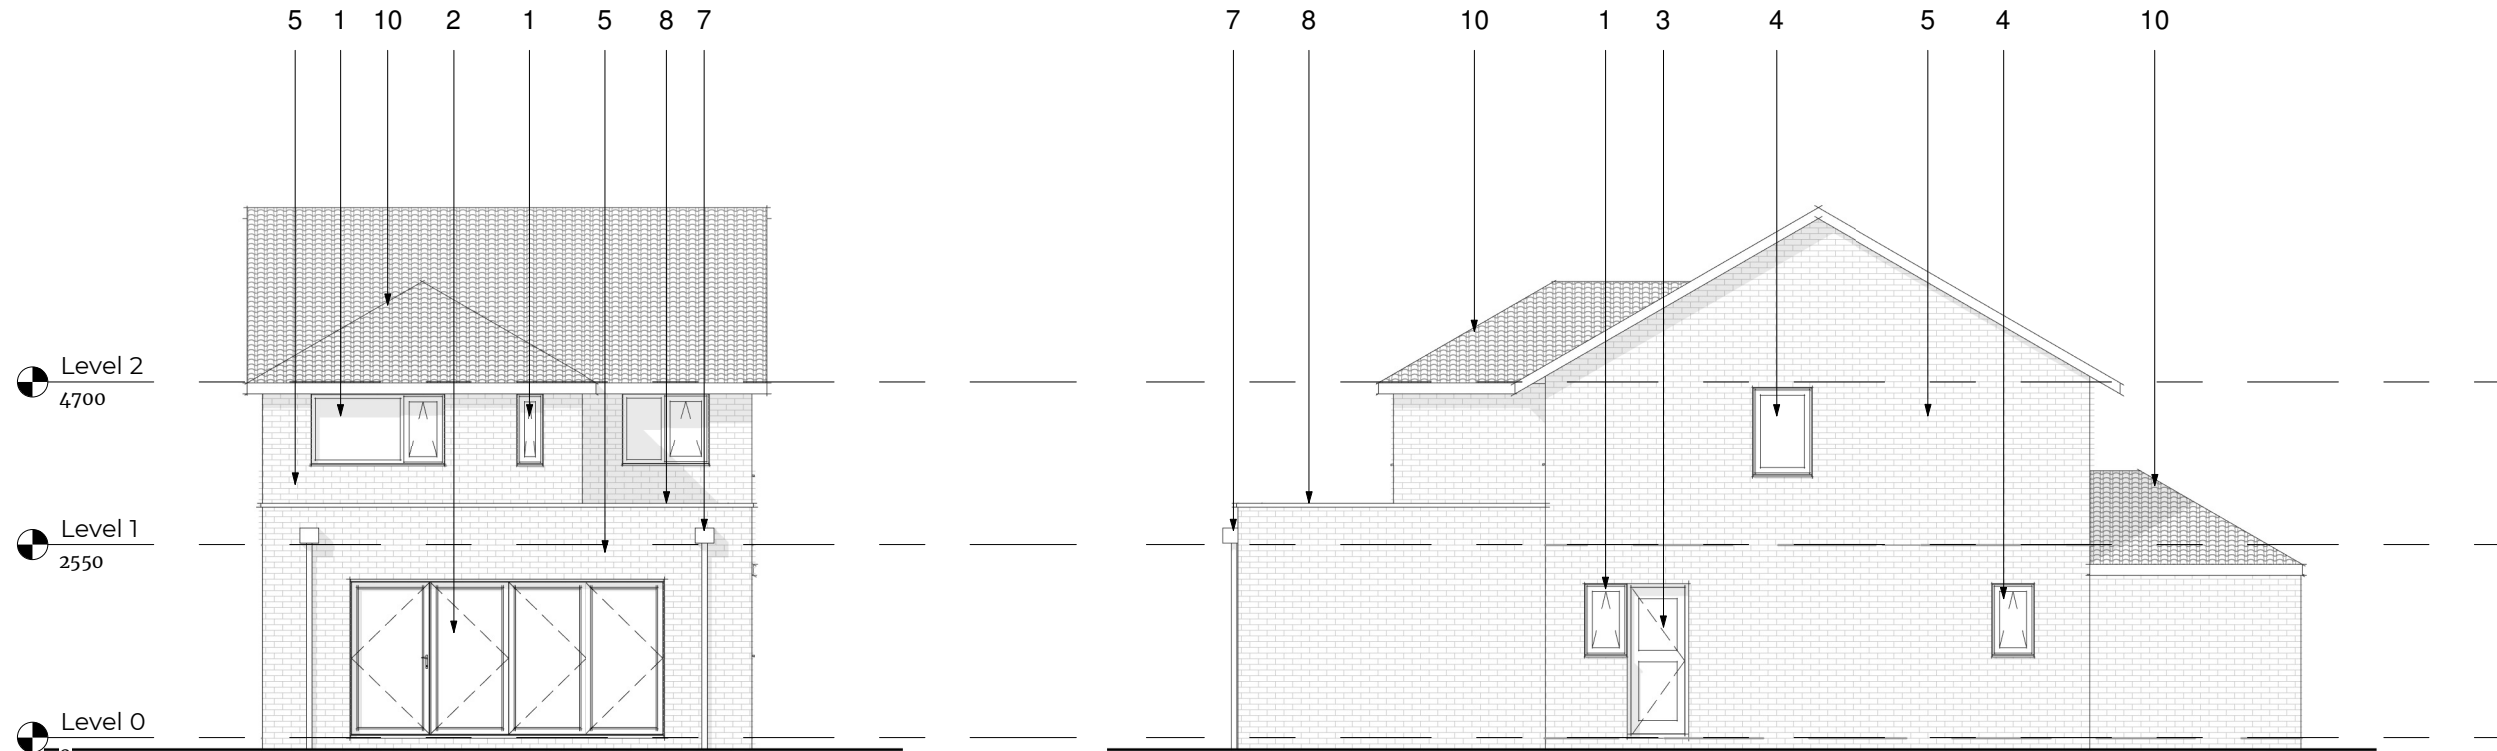

Rear Elevation
1 : 100

Side Elevation from no1
1 : 100

