



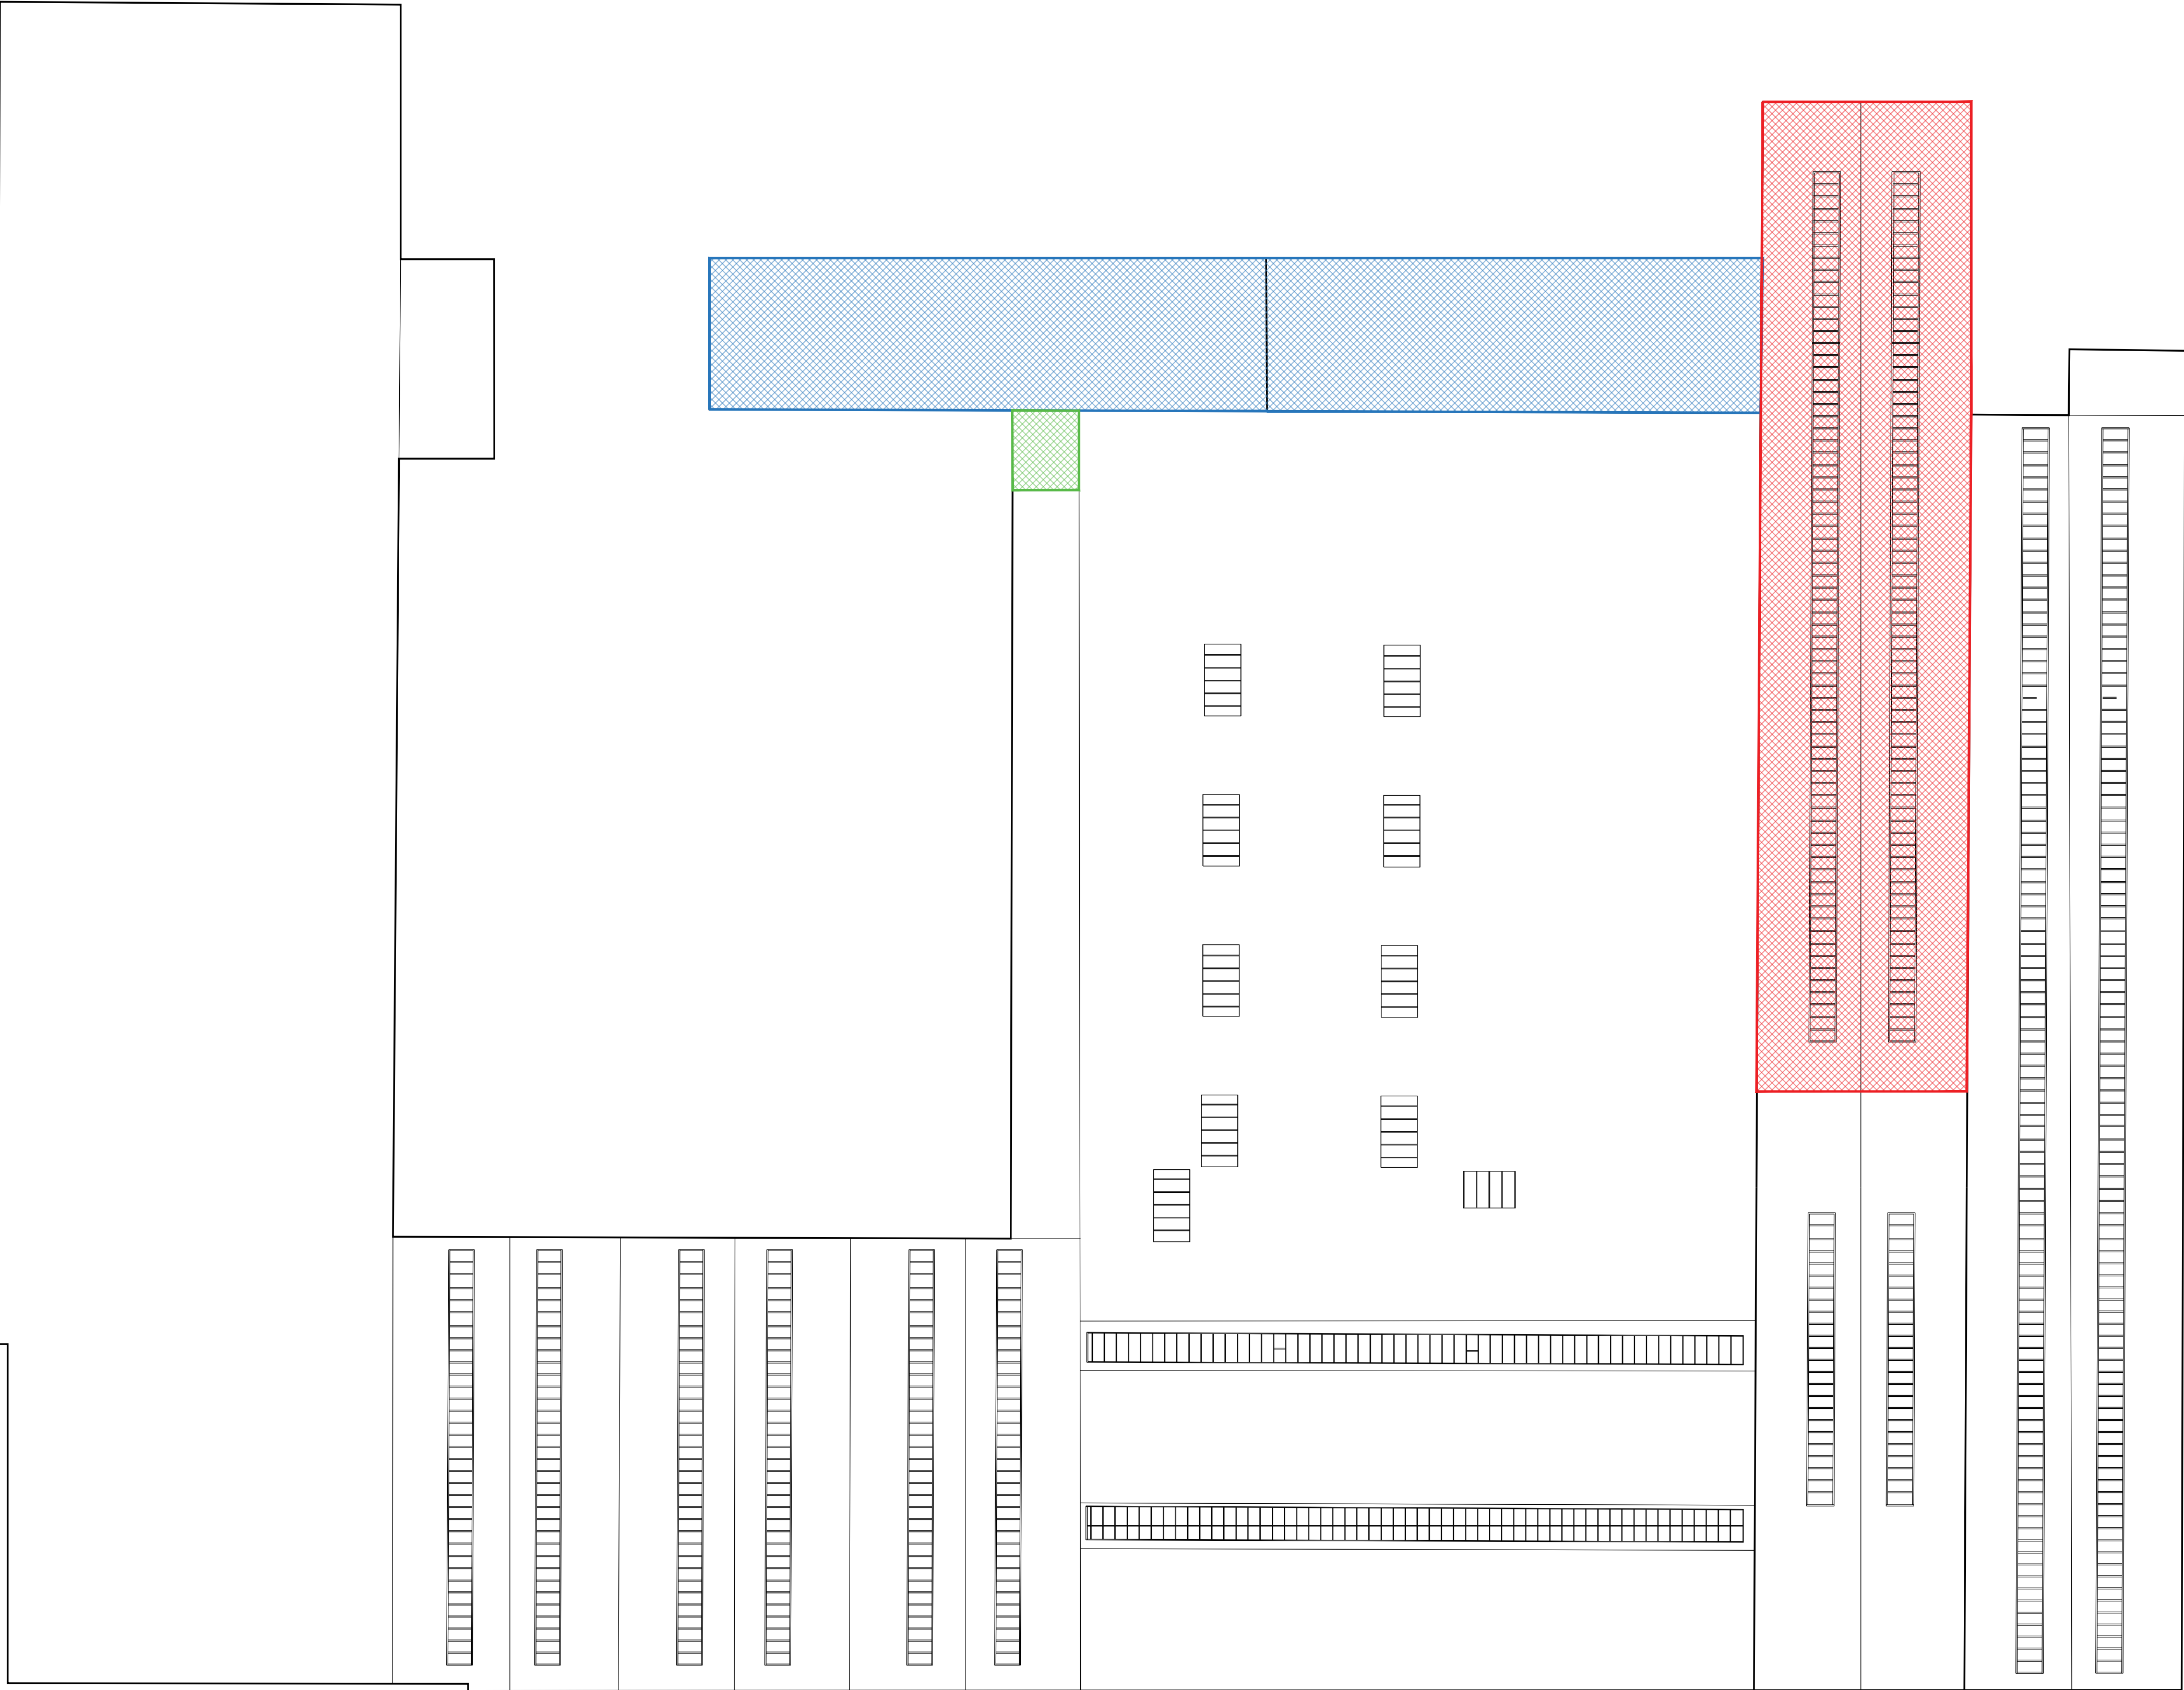

PROPOSED ROOF PLAN

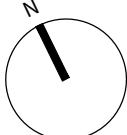

N

Do not scale this drawing. Check all dimensions on site. This drawing to be read in conjunction with all relevant drawings. All work to be in accordance with Building Regulations and relevant British Standards. This drawing produced for use in this project only and may not be used for any other purpose. Wainwrights accepts no liability for the use of this drawing other than the purpose for which it was intended. This drawing may not be reproduced without prior written agreement.

© COPYRIGHT (WAINWRIGHTS) EXISTS ON ALL INFORMATION AND DESIGNS CONTAINED UPON THIS DRAWING.

1:200

4 M

10 M

20 M

DRAWING KEY

EXTENT OF FLAT ROOF TO BE EXTENDED

EXTENT OF WAREHOUSE ROOF TO BE RAISED

EXTENT OF CANOPY ROOF

C	Planning drawings amended.	10.01.2023	ER	DD
B	Extent of canopy revised	14.07.2022	ER	DD
A	Issued for PLANNING	13.07.2022	ER	DD

REV	DESCRIPTION	DATE	BY	CHECK



WAINWRIGHTS
SURVEYORS | ARCHITECTS | PROJECT MANAGERS

A: 7 Calder Close, Calder Park, Wakefield

T: 01924 911 445

W: www.wainwrights.uk.com

PLANNING

CLIENT

SRCL

PROJECT

BRADMAN ROAD
KOWSLEY

TITLE

PROPOSED ROOF PLAN

SCALE @ A1 1:200	DATE 10.01.2023	DRAWN ER	CHECKED DD
PROJECT No. WAC 1186	DRAWING No. (20) 05	REVISION C	