



PROPOSED SOUTH ELEVATION

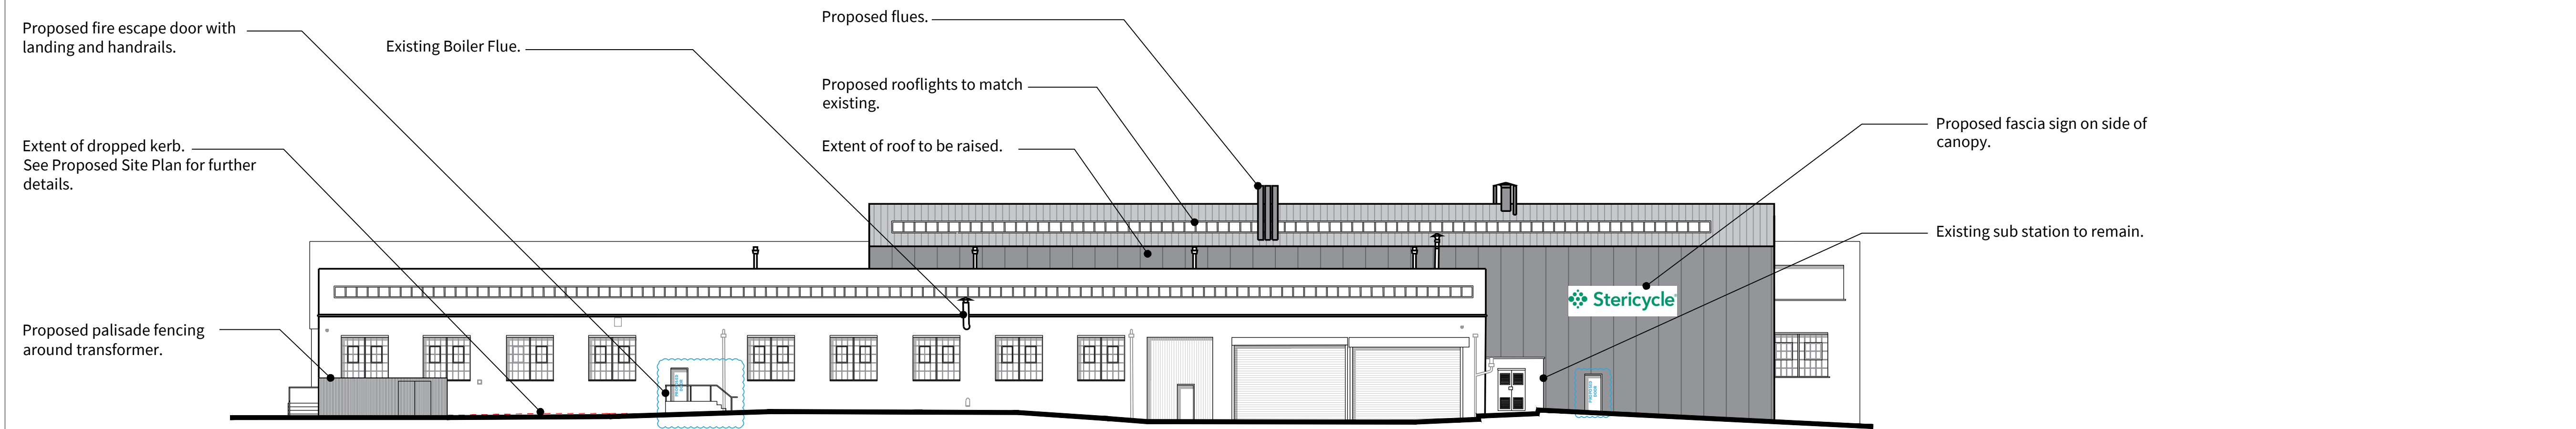

PROPOSED EAST ELEVATION

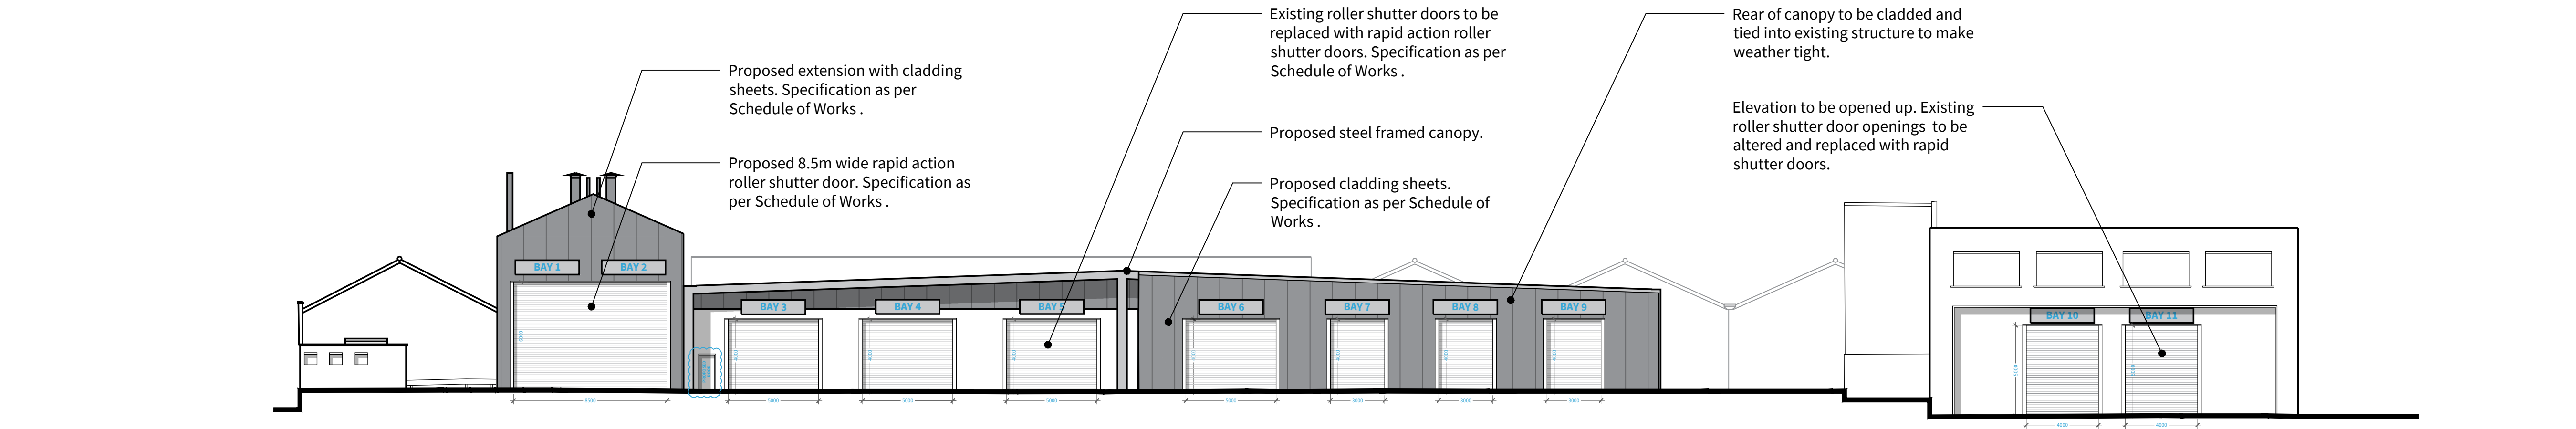

PROPOSED NORTH ELEVATION

Do not scale this drawing, check all dimensions on site. This drawing to be read in conjunction with all relevant drawings. All work to be in accordance with Building Regulations and relevant British Standards. This drawing produced for use in this project only and may not be used for any other purpose. Wainwrights accepts no liability for the use of this drawing other than the purpose for which it was intended. This drawing may not be reproduced without prior written agreement.

© COPYRIGHT (WAINWRIGHTS) EXISTS ON ALL INFORMATION AND DESIGNS CONTAINED UPON THIS DRAWING.

1:200

4 M 10 M 20 M

N

W

E

S

D	Revised to suit clients comments.	12.01.2023	ER	DD
C	Planning drawings amended.	10.01.2023	ER	DD
B	Dropped Kerb added.	19.07.2022	ER	DD
A	Issued for PLANNING	13.07.2022	ER	DD

REV	DESCRIPTION	DATE	BY	CHECK

WAINWRIGHTS
SURVEYORS | ARCHITECTS | PROJECT MANAGERS

A: 7 Calder Close, Calder Park, Wakefield
T: 01924 911 445
W: www.wainwrights.uk.com

PLANNING

CLIENT
SRCL

PROJECT
**BRADMAN ROAD
KOWSLEY**

TITLE
PROPOSED ELEVATIONS

SCALE @ A1 1:200	DATE 10.01.2023	DRAWN ER	CHECKED DD
PROJECT No. WAC 1186	DRAWING No. (20) 04A	REVISION D	