




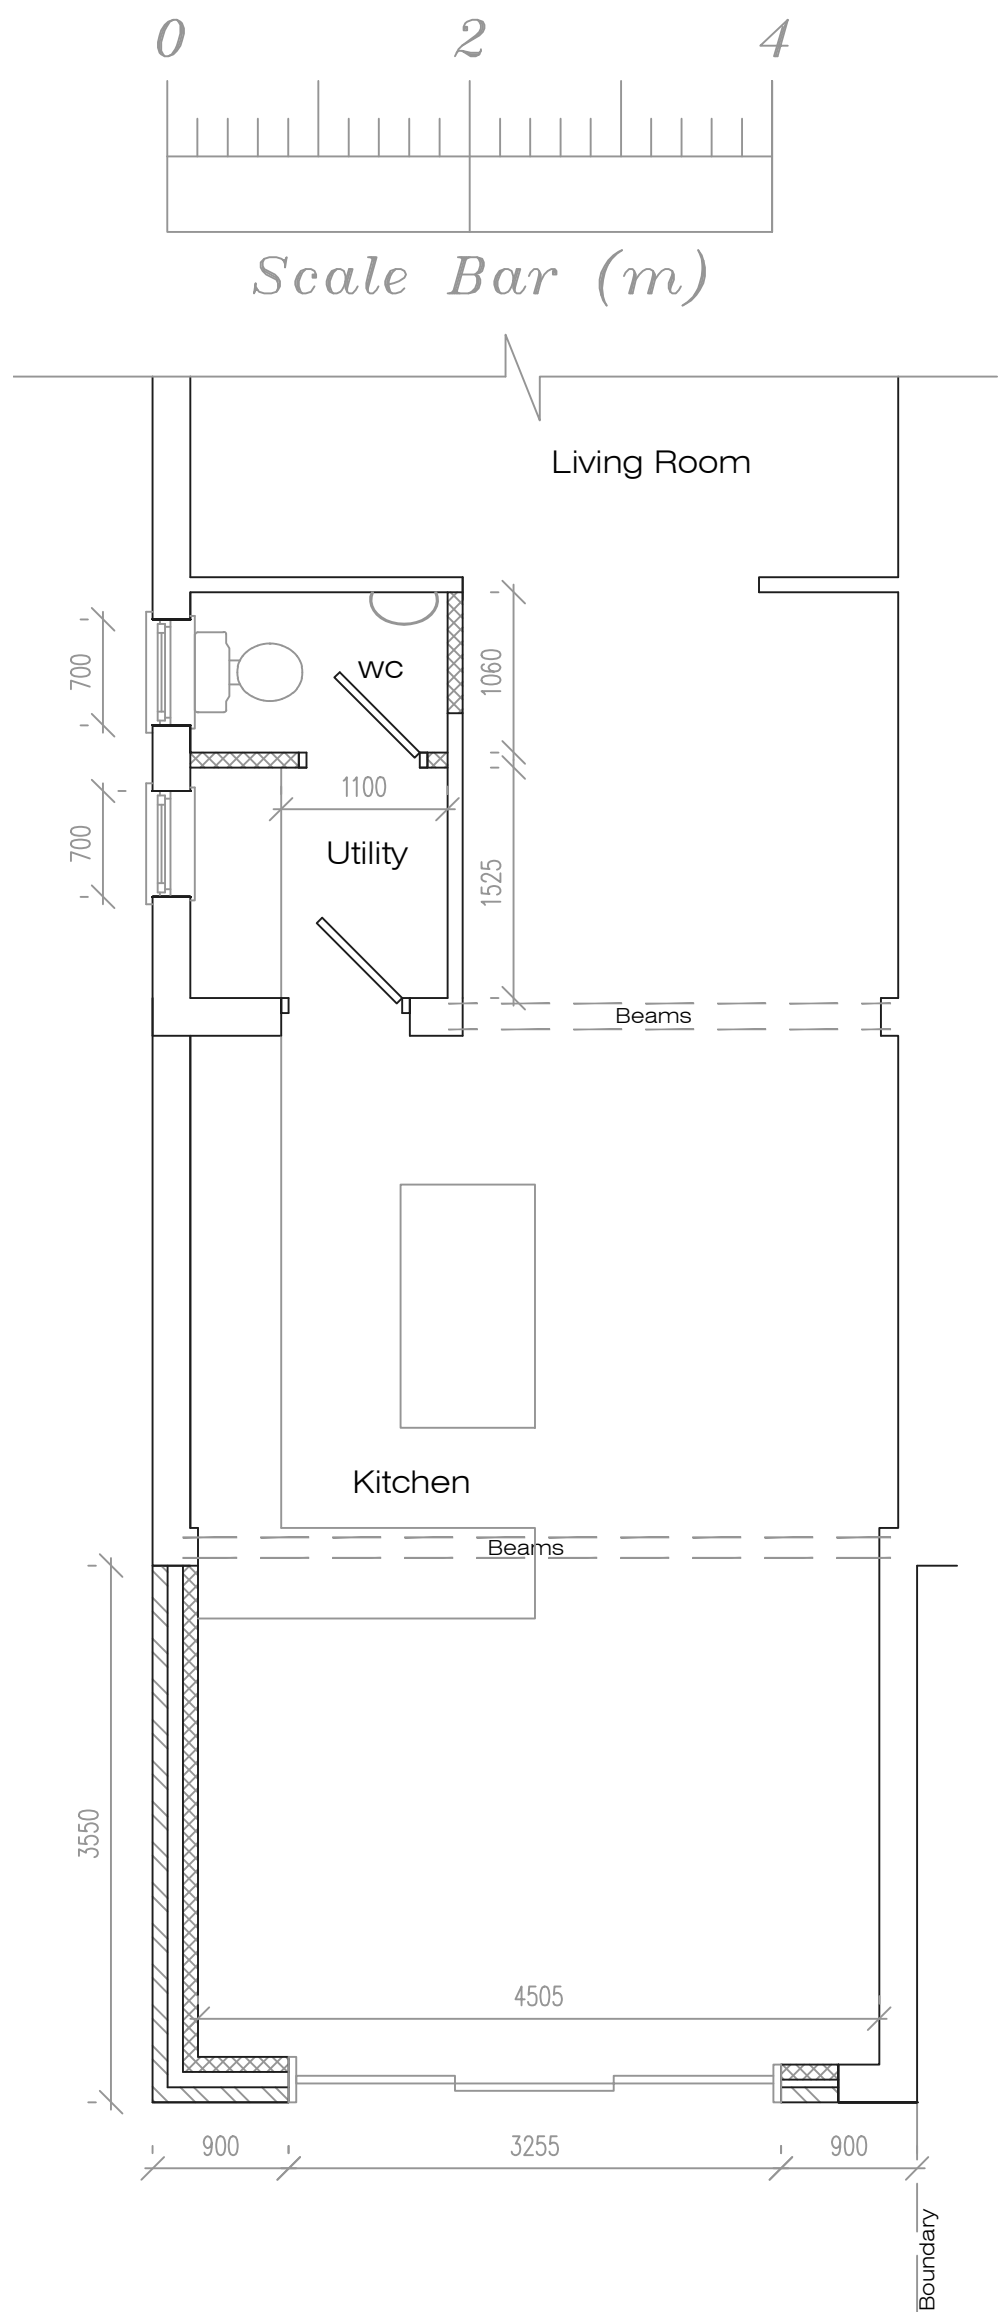


Scale Bar (m)

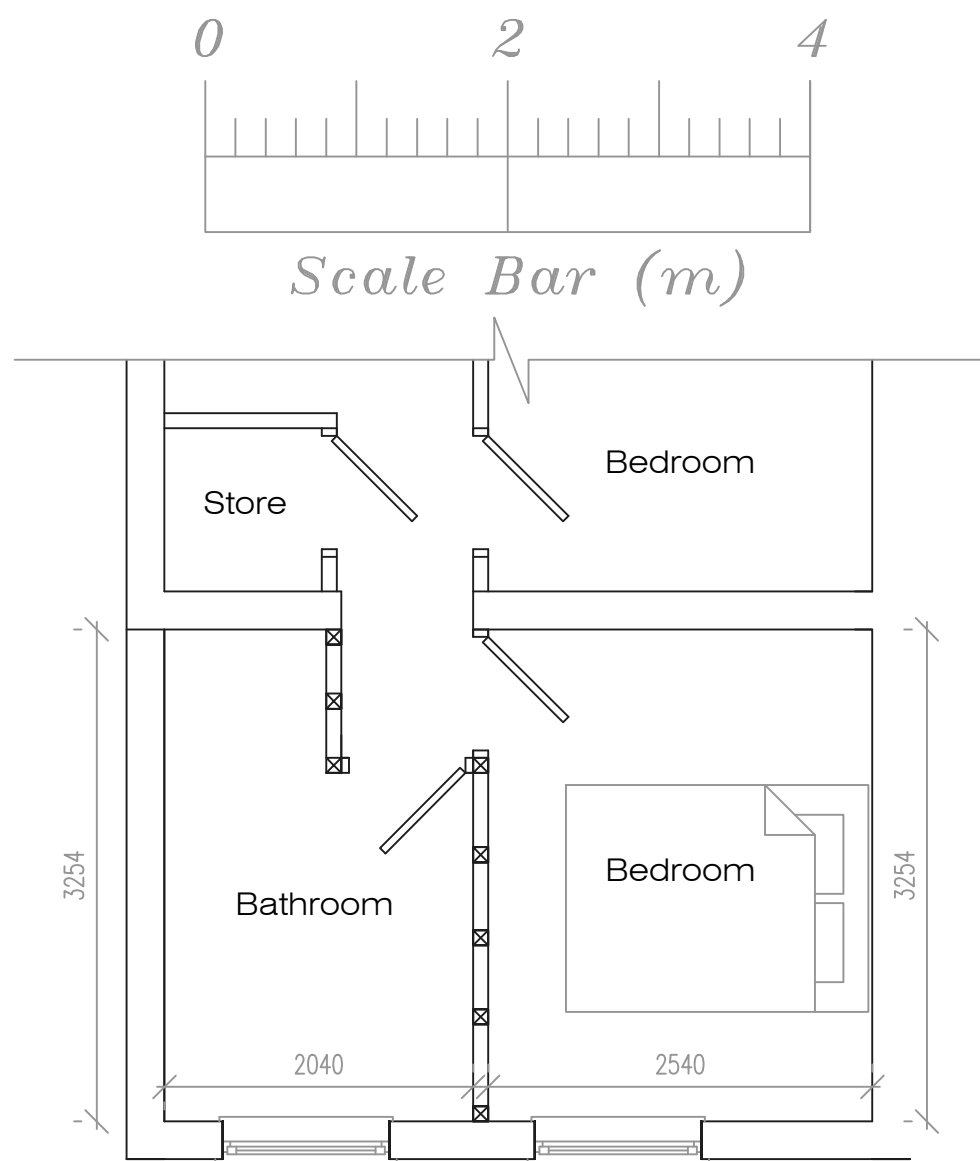


Scale Bar (m)

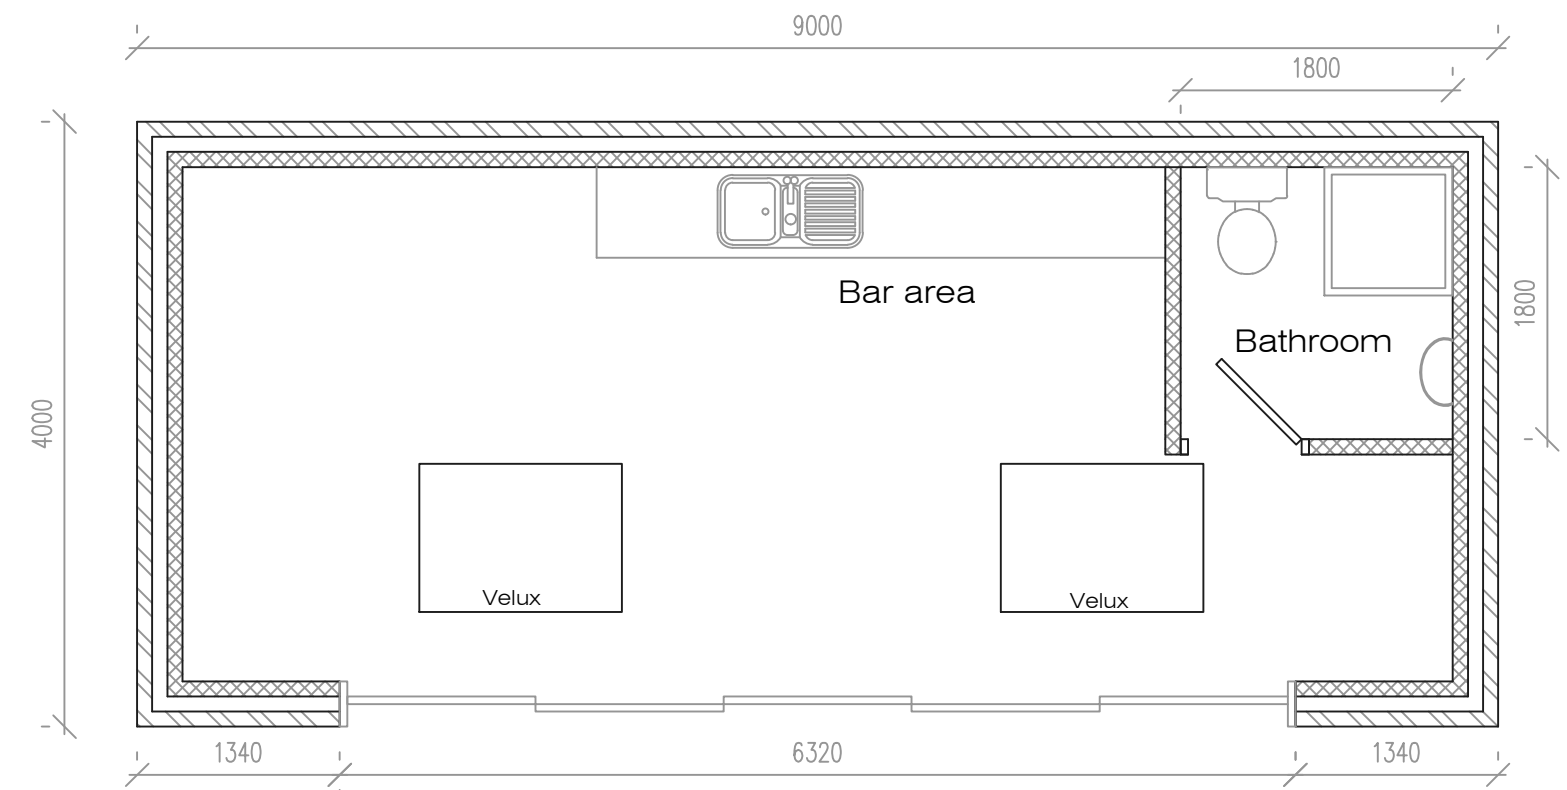


Proposed Floor Plan

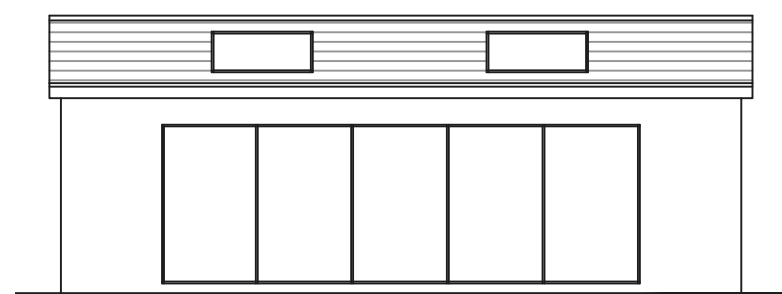


Proposed Front Elevation

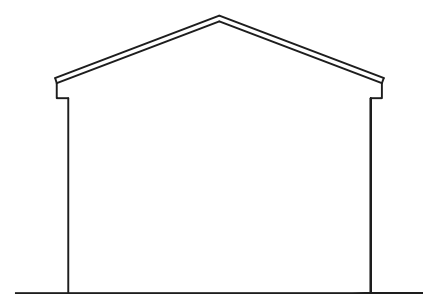


Proposed Side Elevation

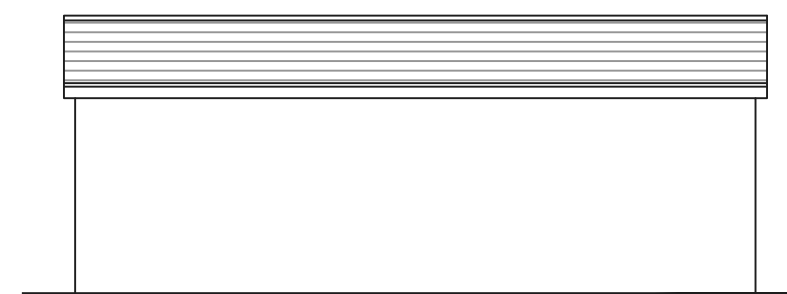

Proposed Rear Elevation

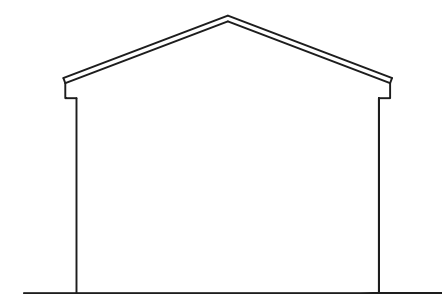


Proposed Side Elevation

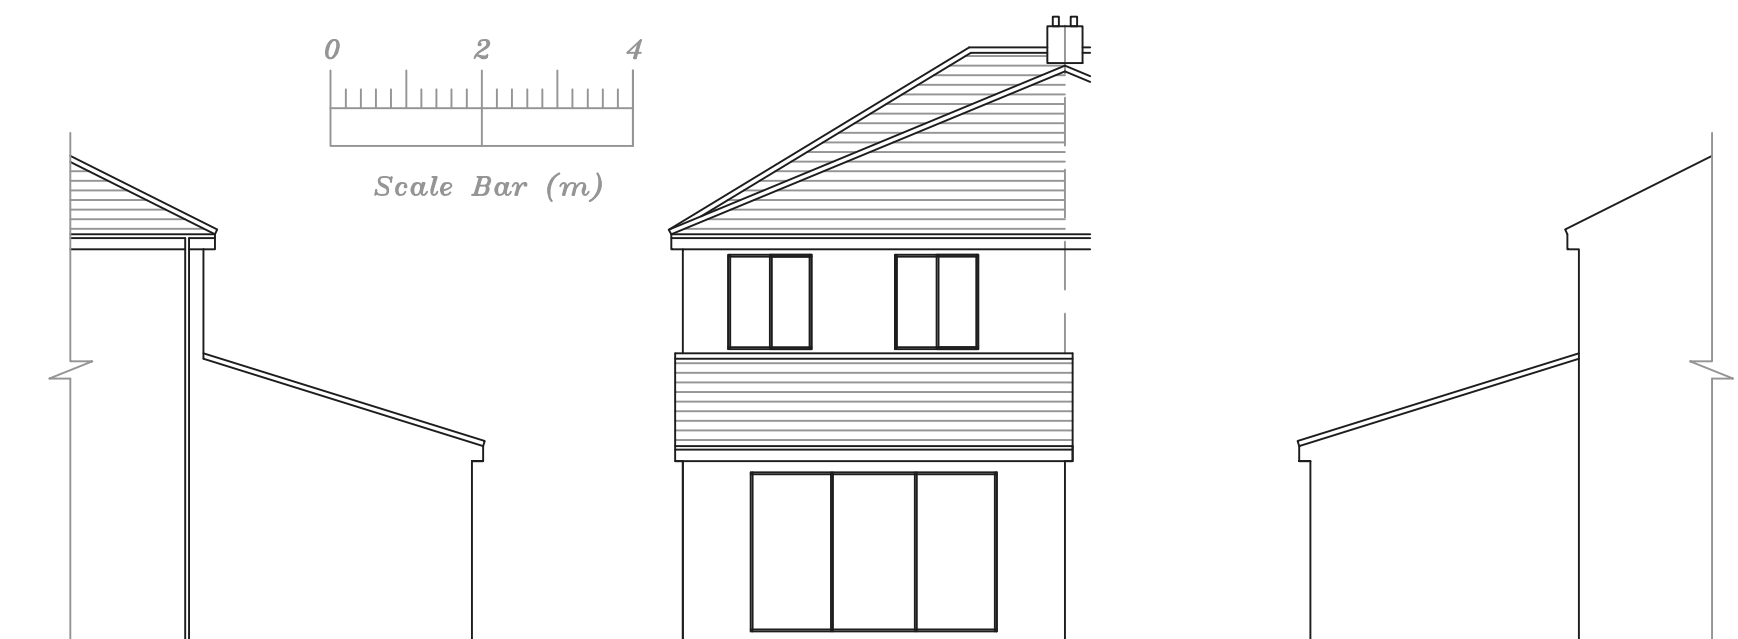


Proposed Side Elevation



Proposed Rear Elevation

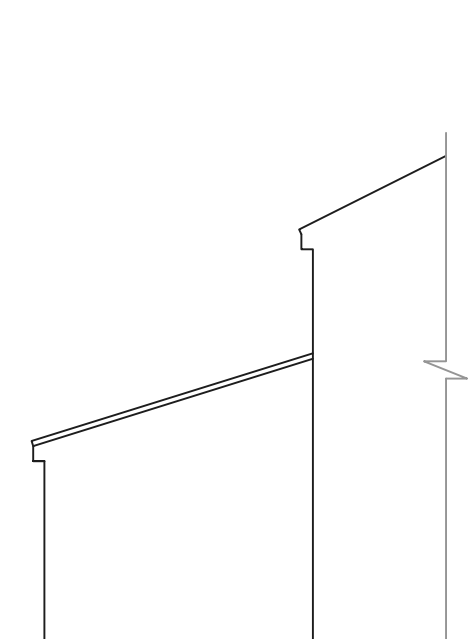

Proposed Side Elevation

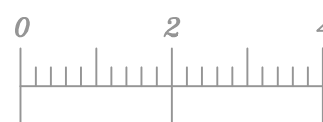

Scale Bar (m)

Address  
47 Twig Lane, L36

Job Title  
Detached outbuilding and  
single storey rear extension

Drawing title  
Proposed Plans

|      |       |         |                 |         |
|------|-------|---------|-----------------|---------|
| Chkd | Appvd | date    | scale           | Dwg No. |
|      |       | Oct '22 | 1:50/1:100 @ A2 | 002     |