






Proposed Front Elevation

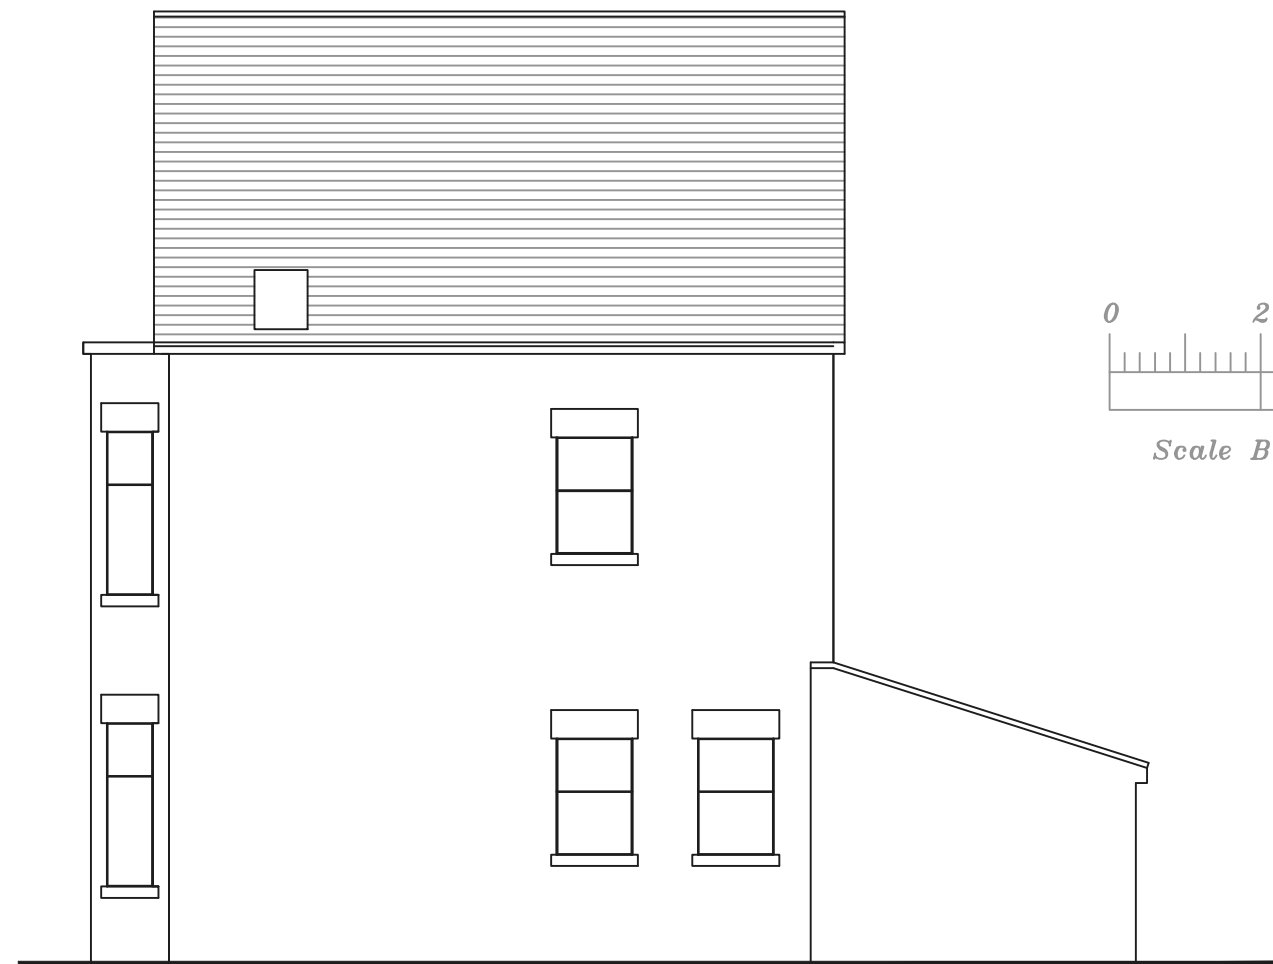


Proposed Side Elevation

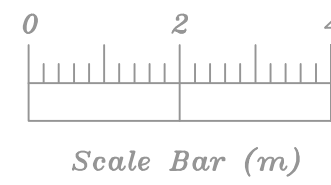



Proposed Rear Elevation

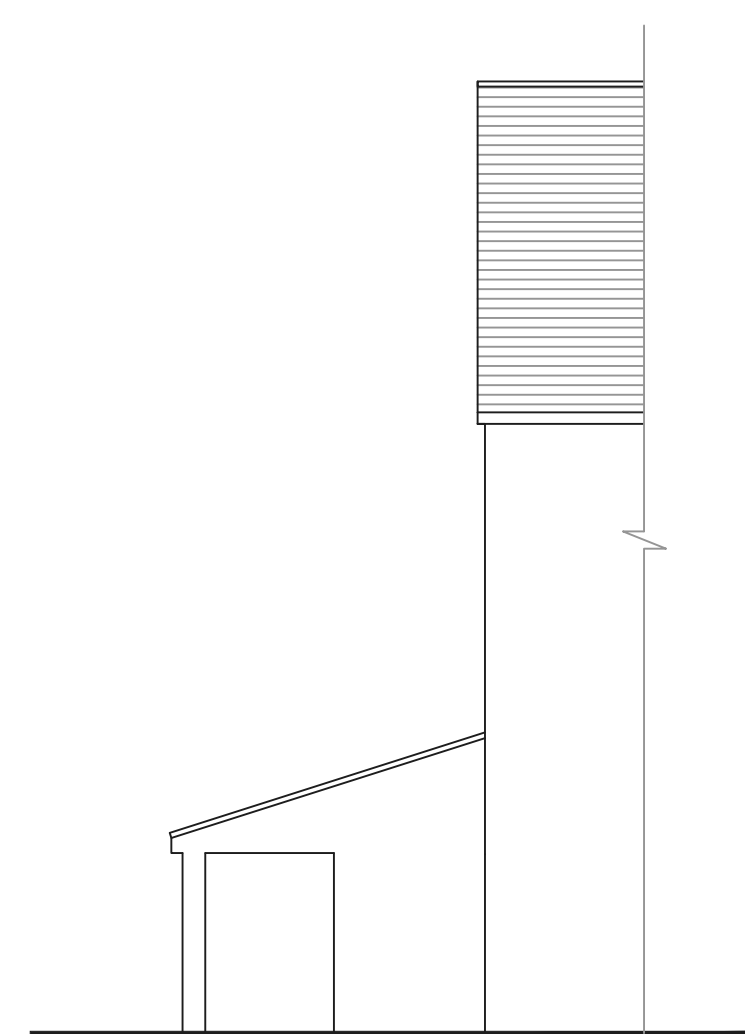


Proposed Side Elevation

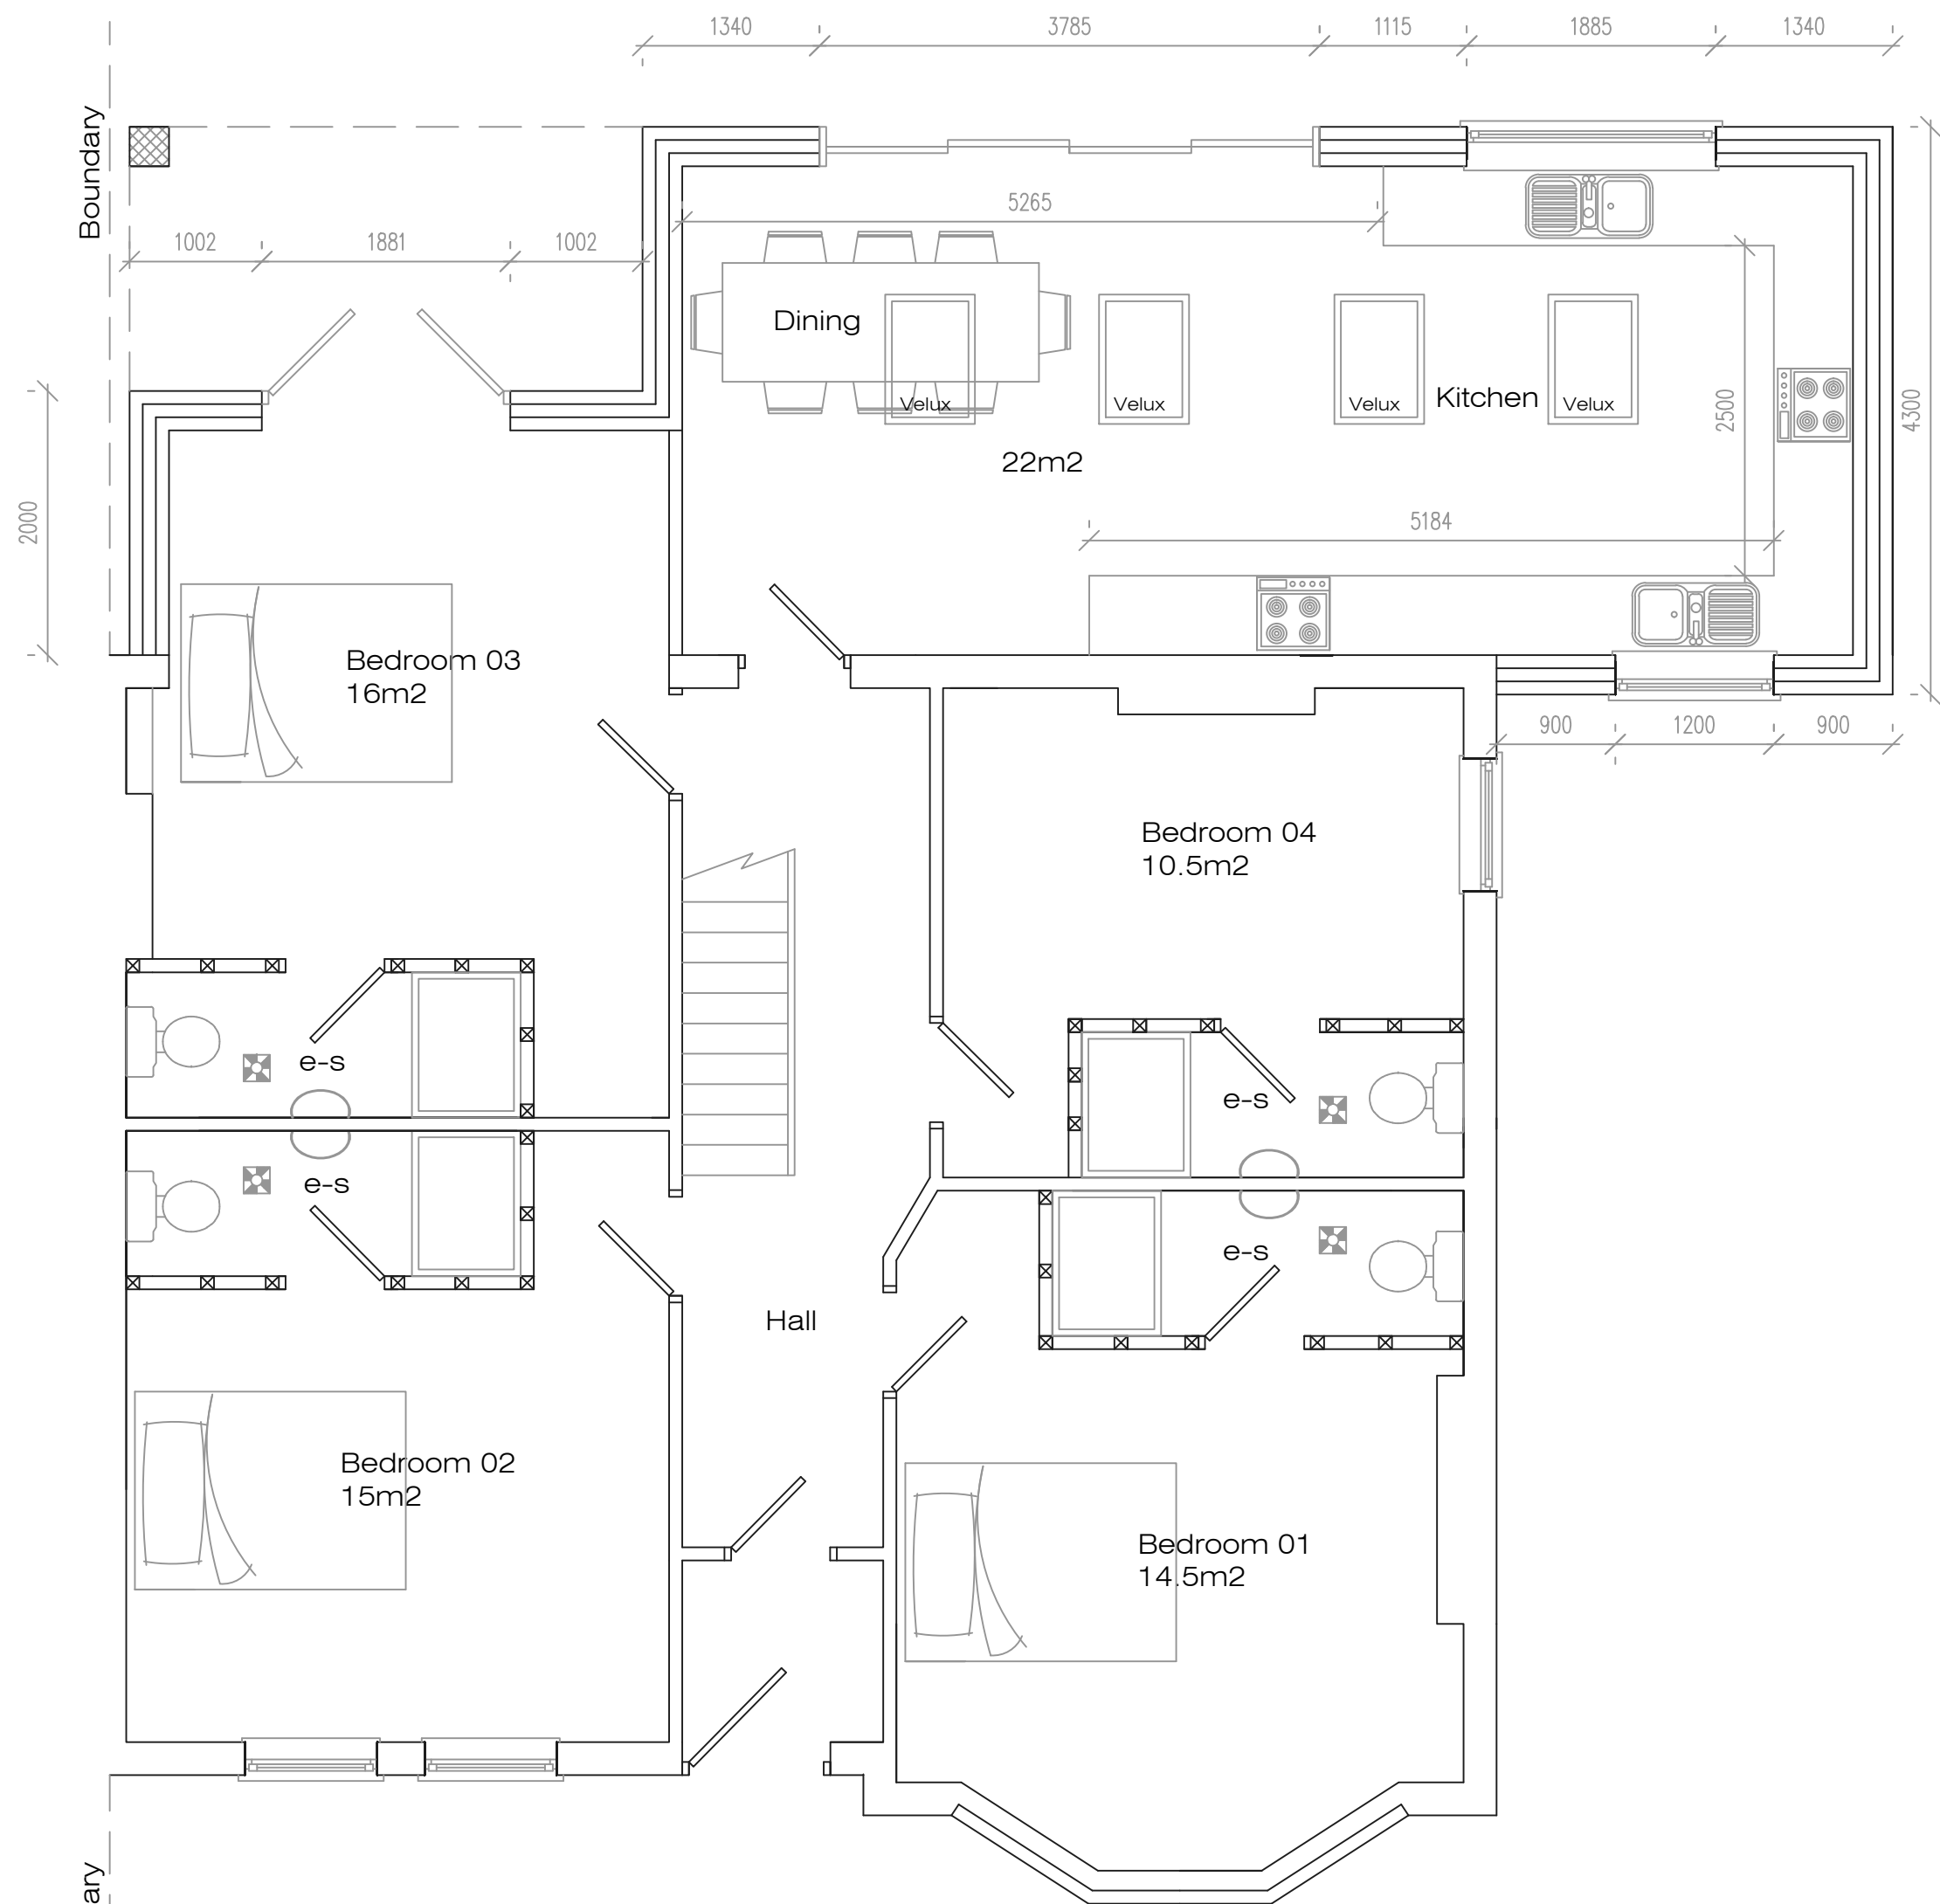

Proposed Ground Floor Plan

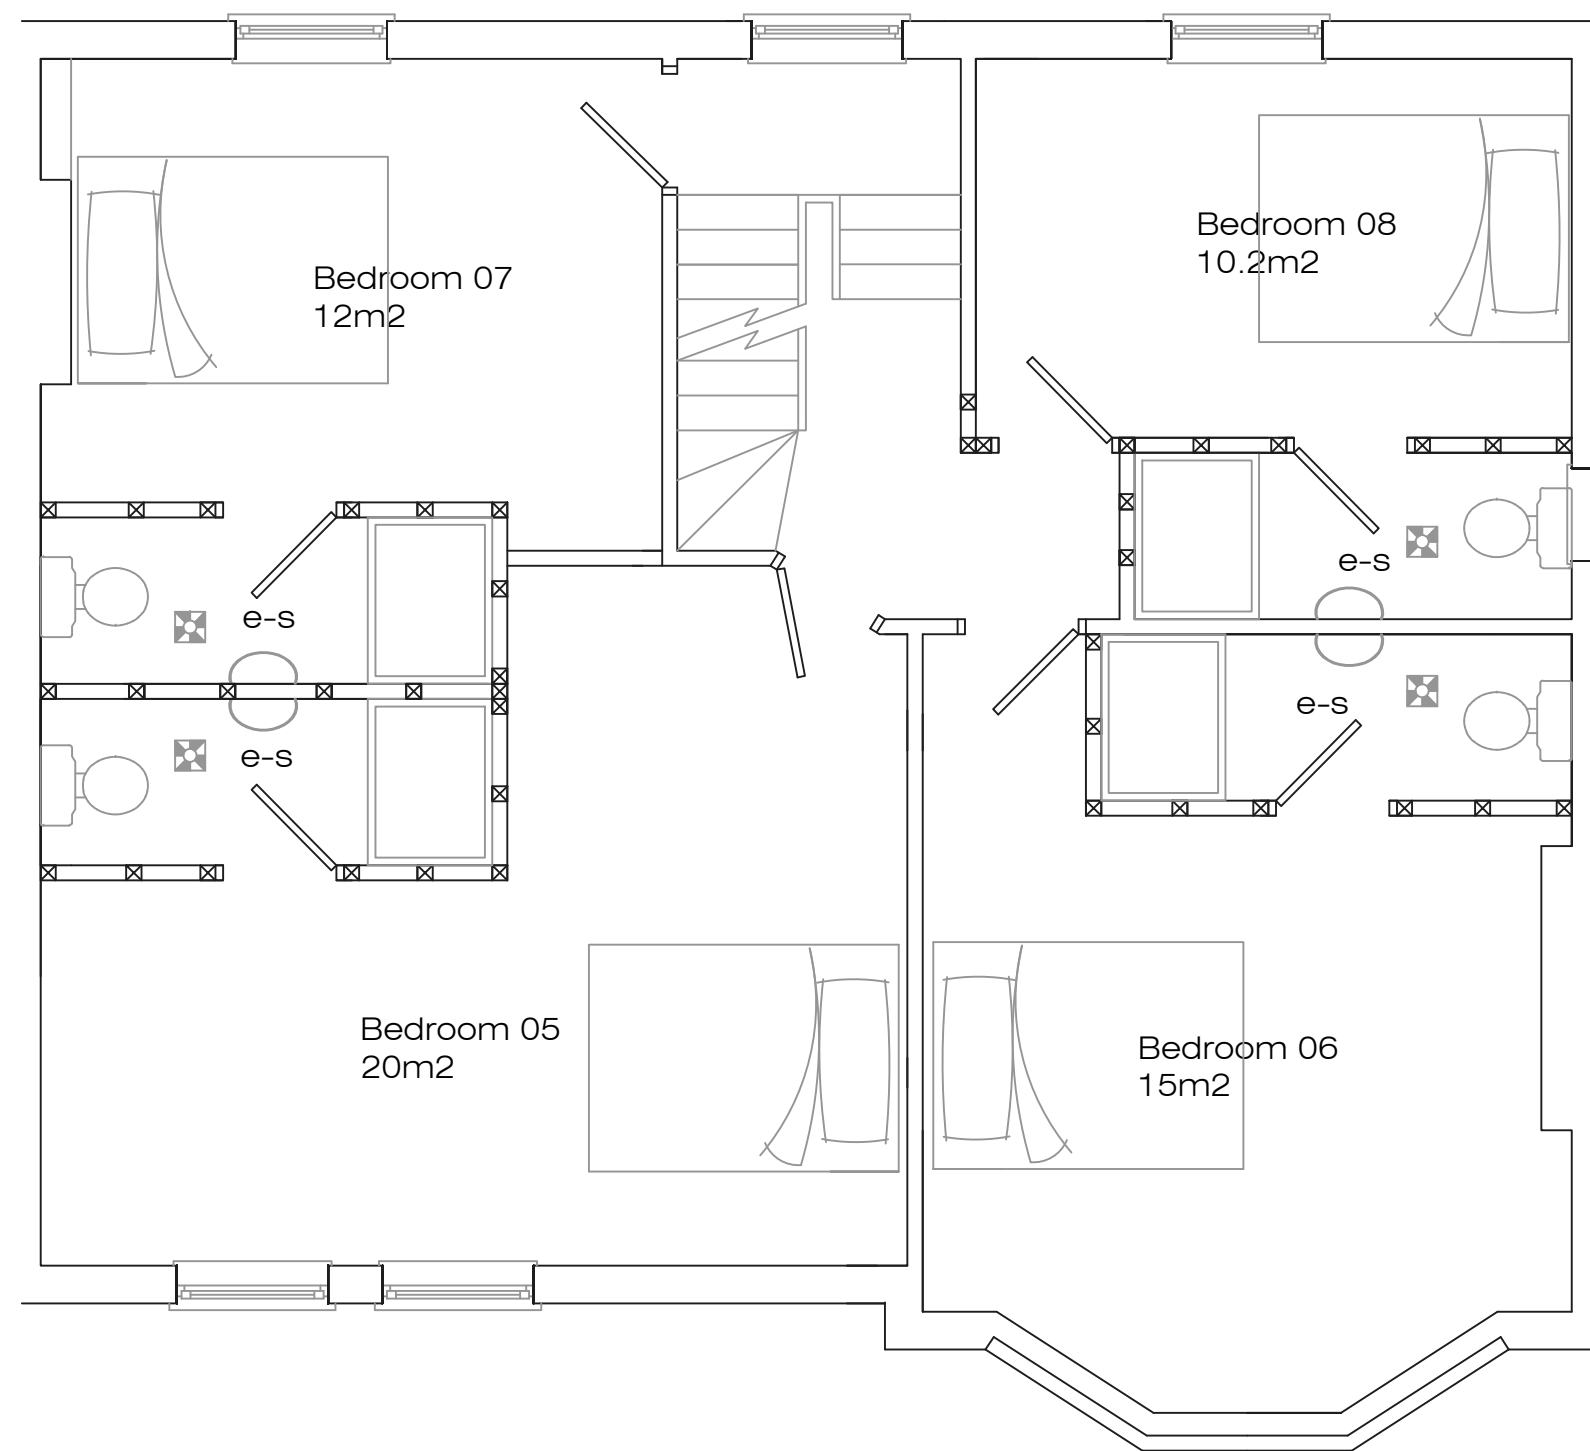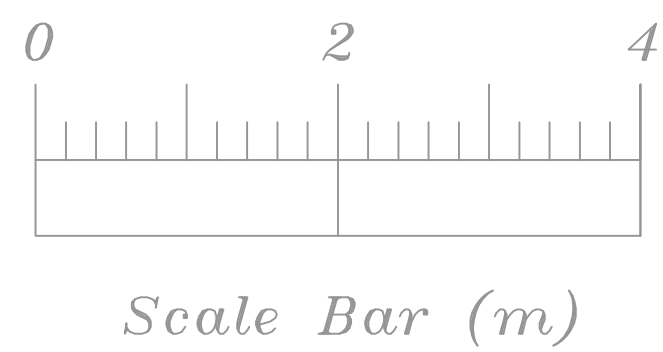

Proposed First Floor Plan

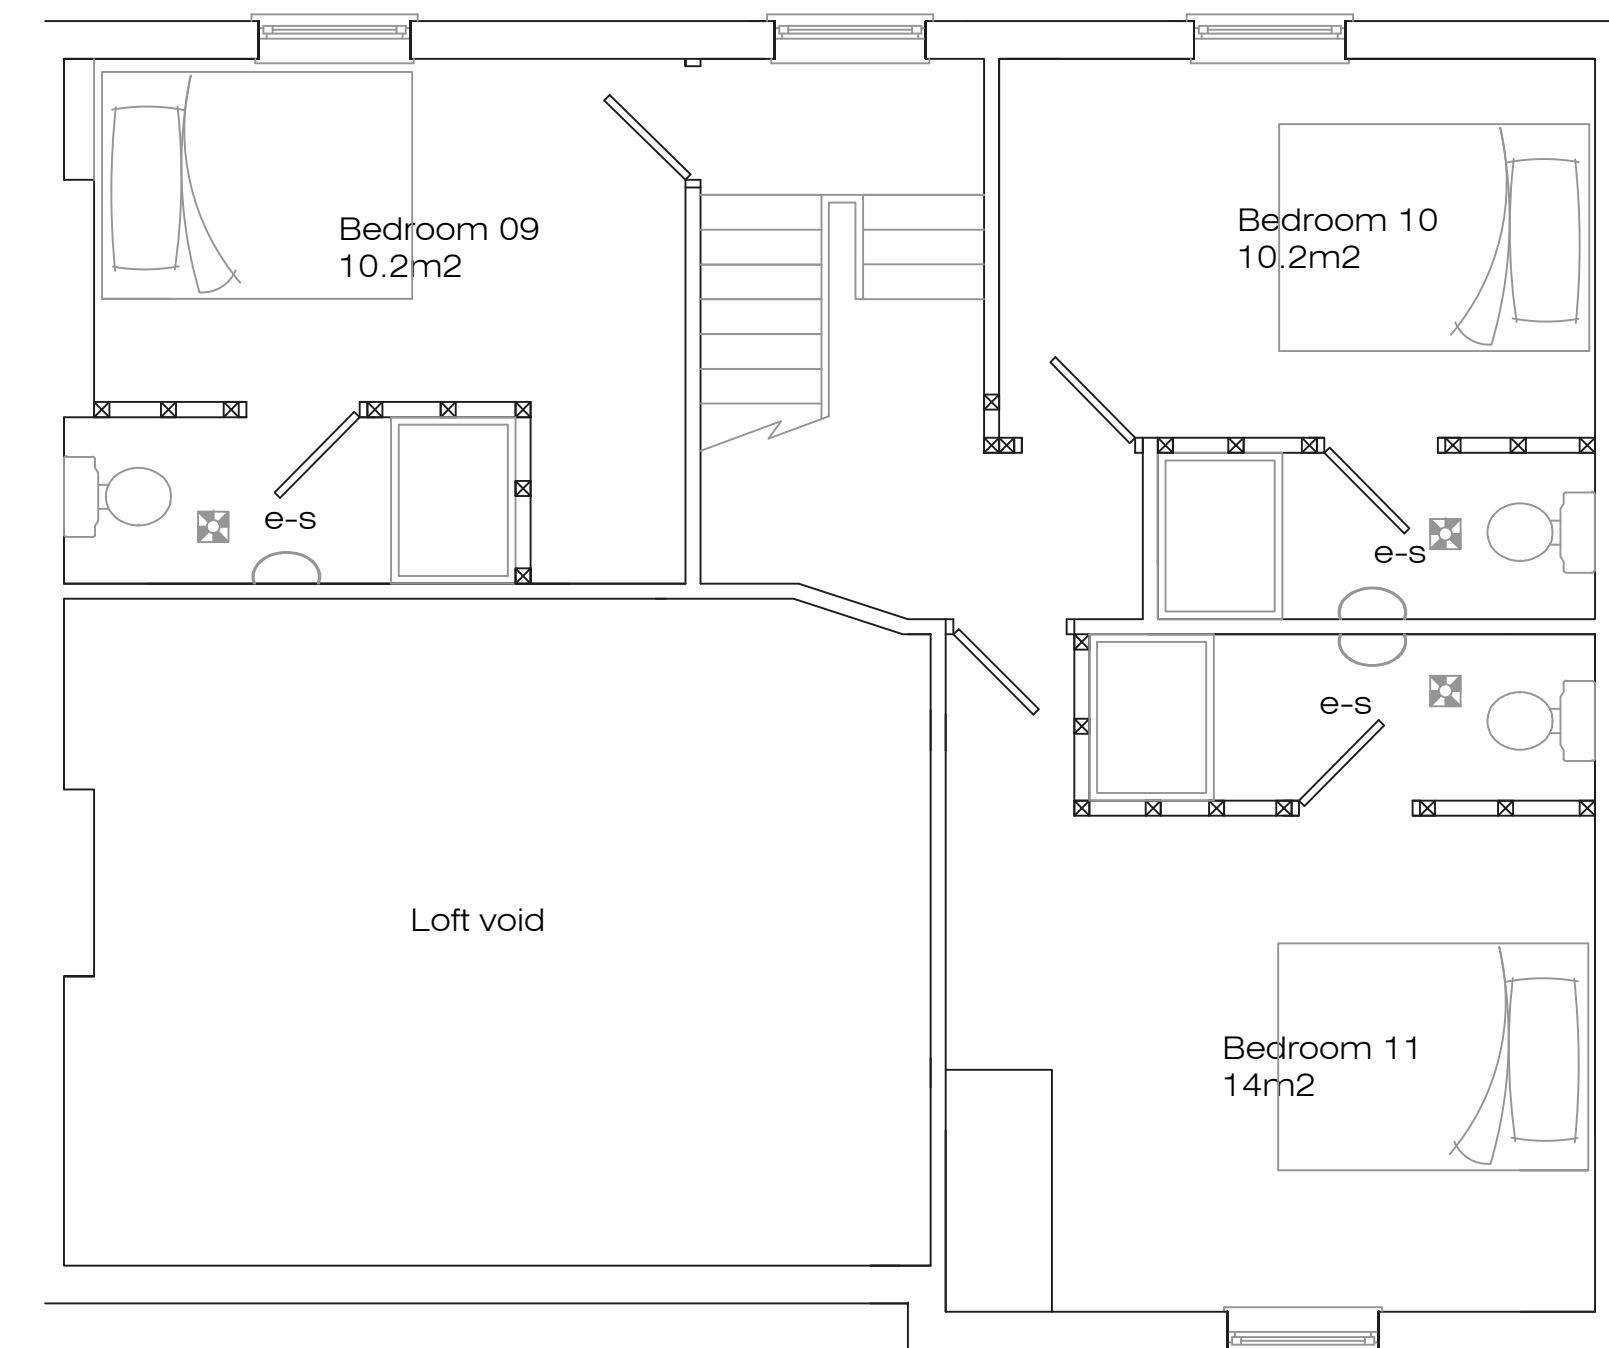

Proposed Second Floor Plan

Address				
60 Church Road, L36				
Job Title				
HMO conversion with single storey rear extension				
Drawing title				
Proposed Plans				
Chkd	Appvd	date	scale	Dwg No.
		April '24	1:50/1:100 @ A1	002