






Proposed Front Elevation

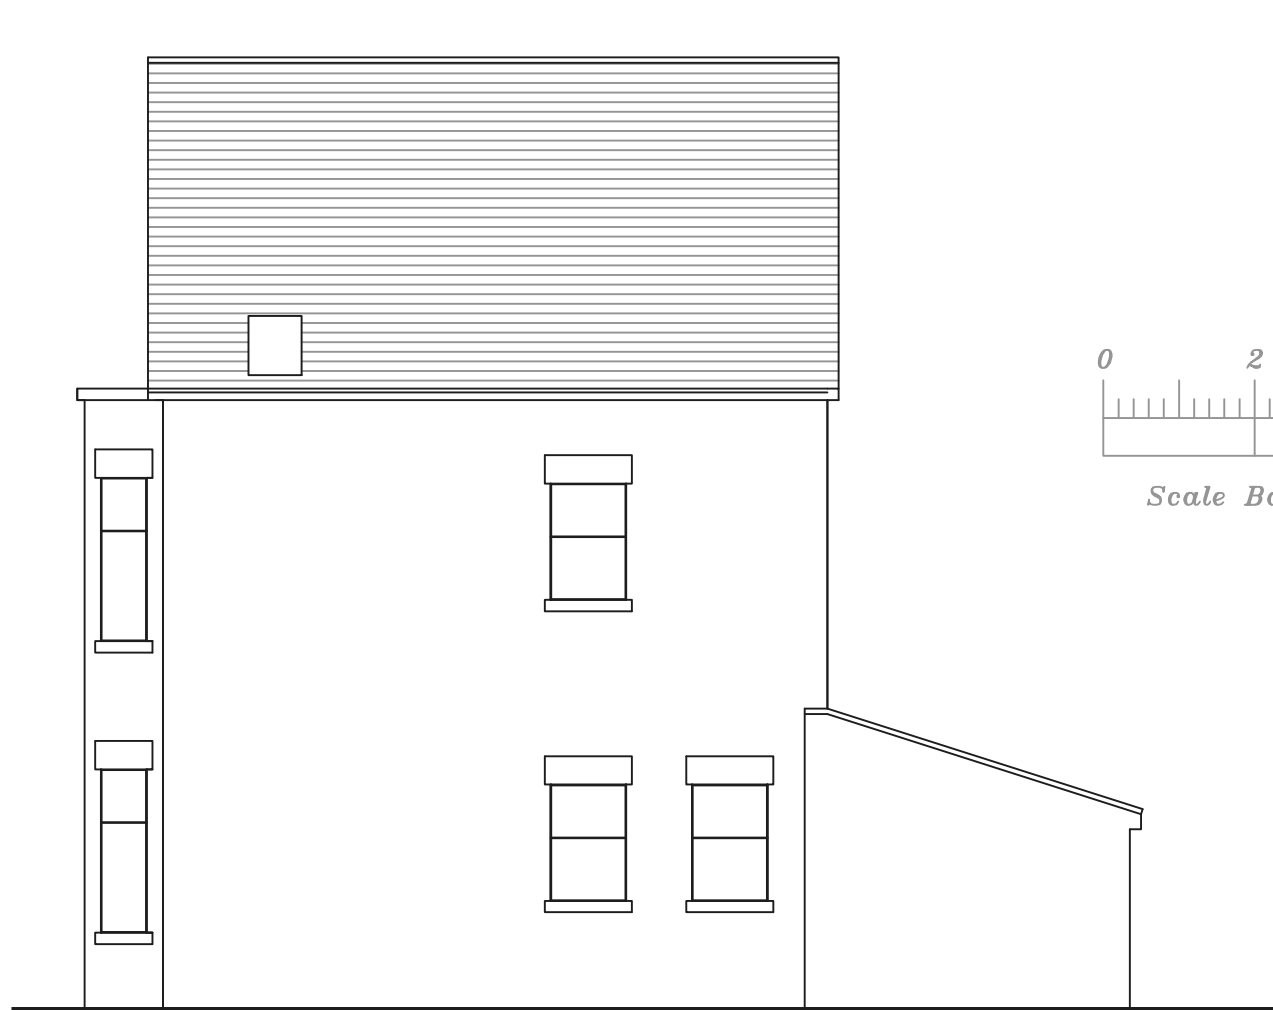


Proposed Side Elevation

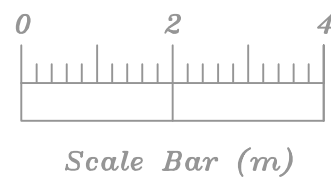


Proposed Rear Elevation

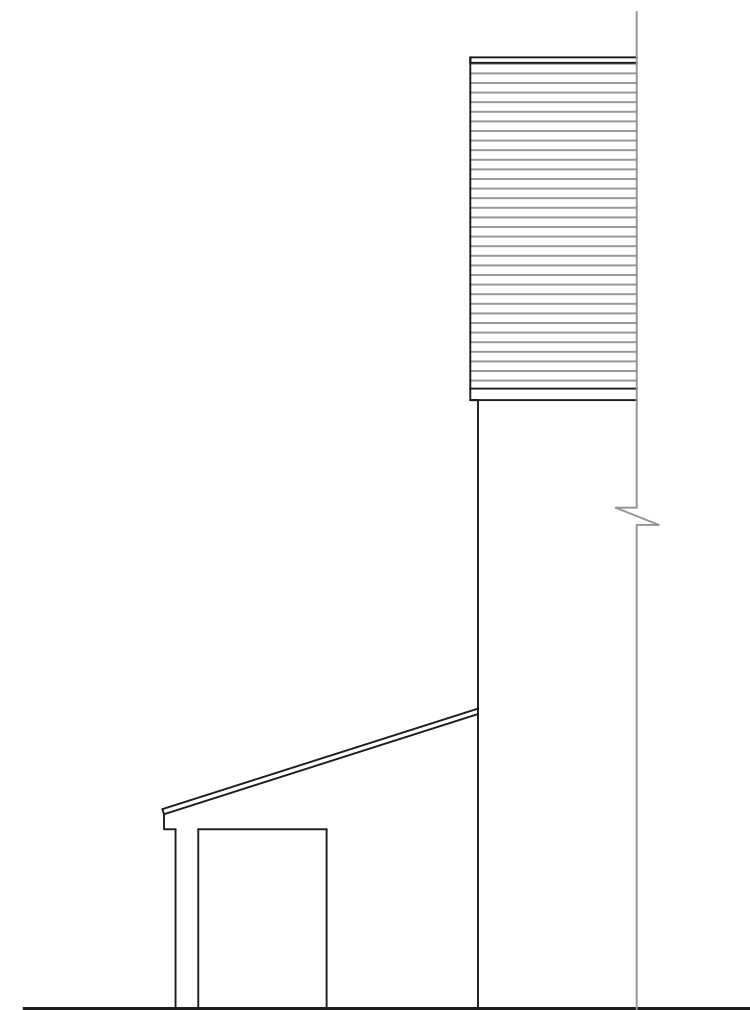


Proposed Side Elevation

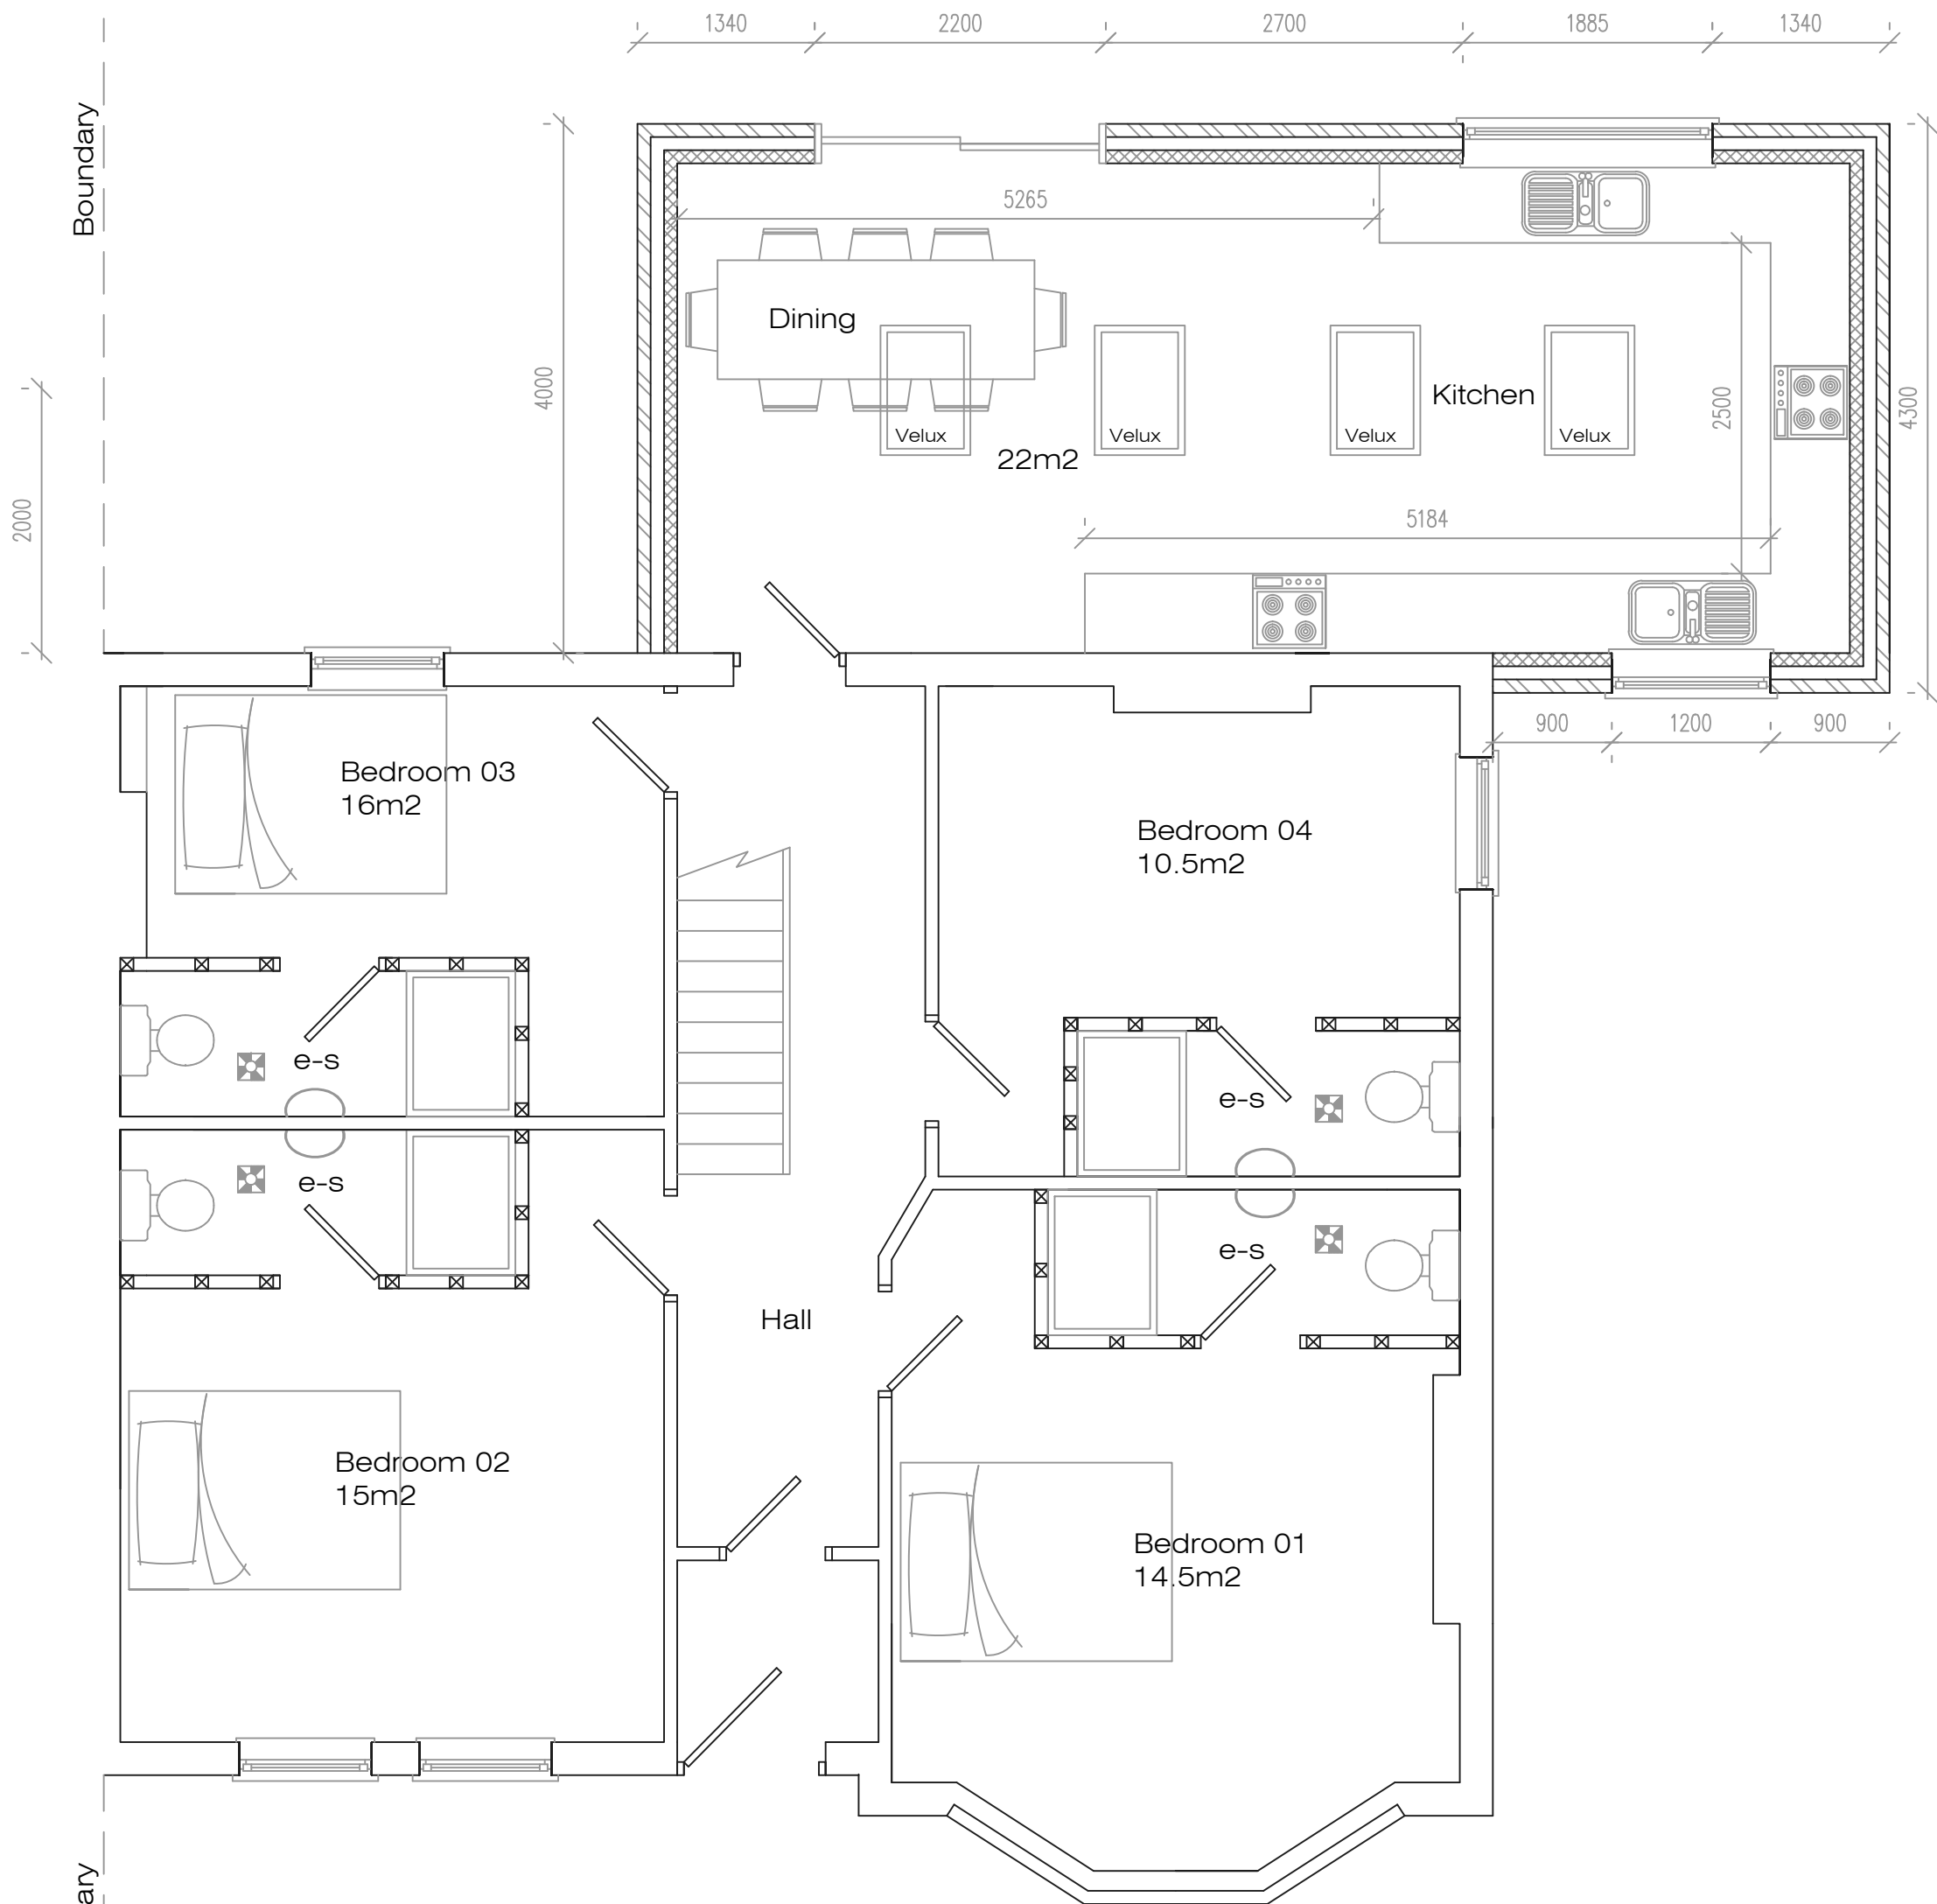


Proposed Ground Floor Plan

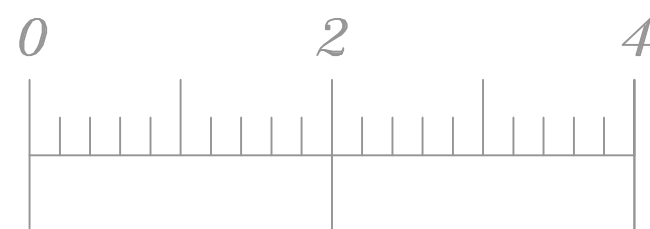


Scale Bar (m)

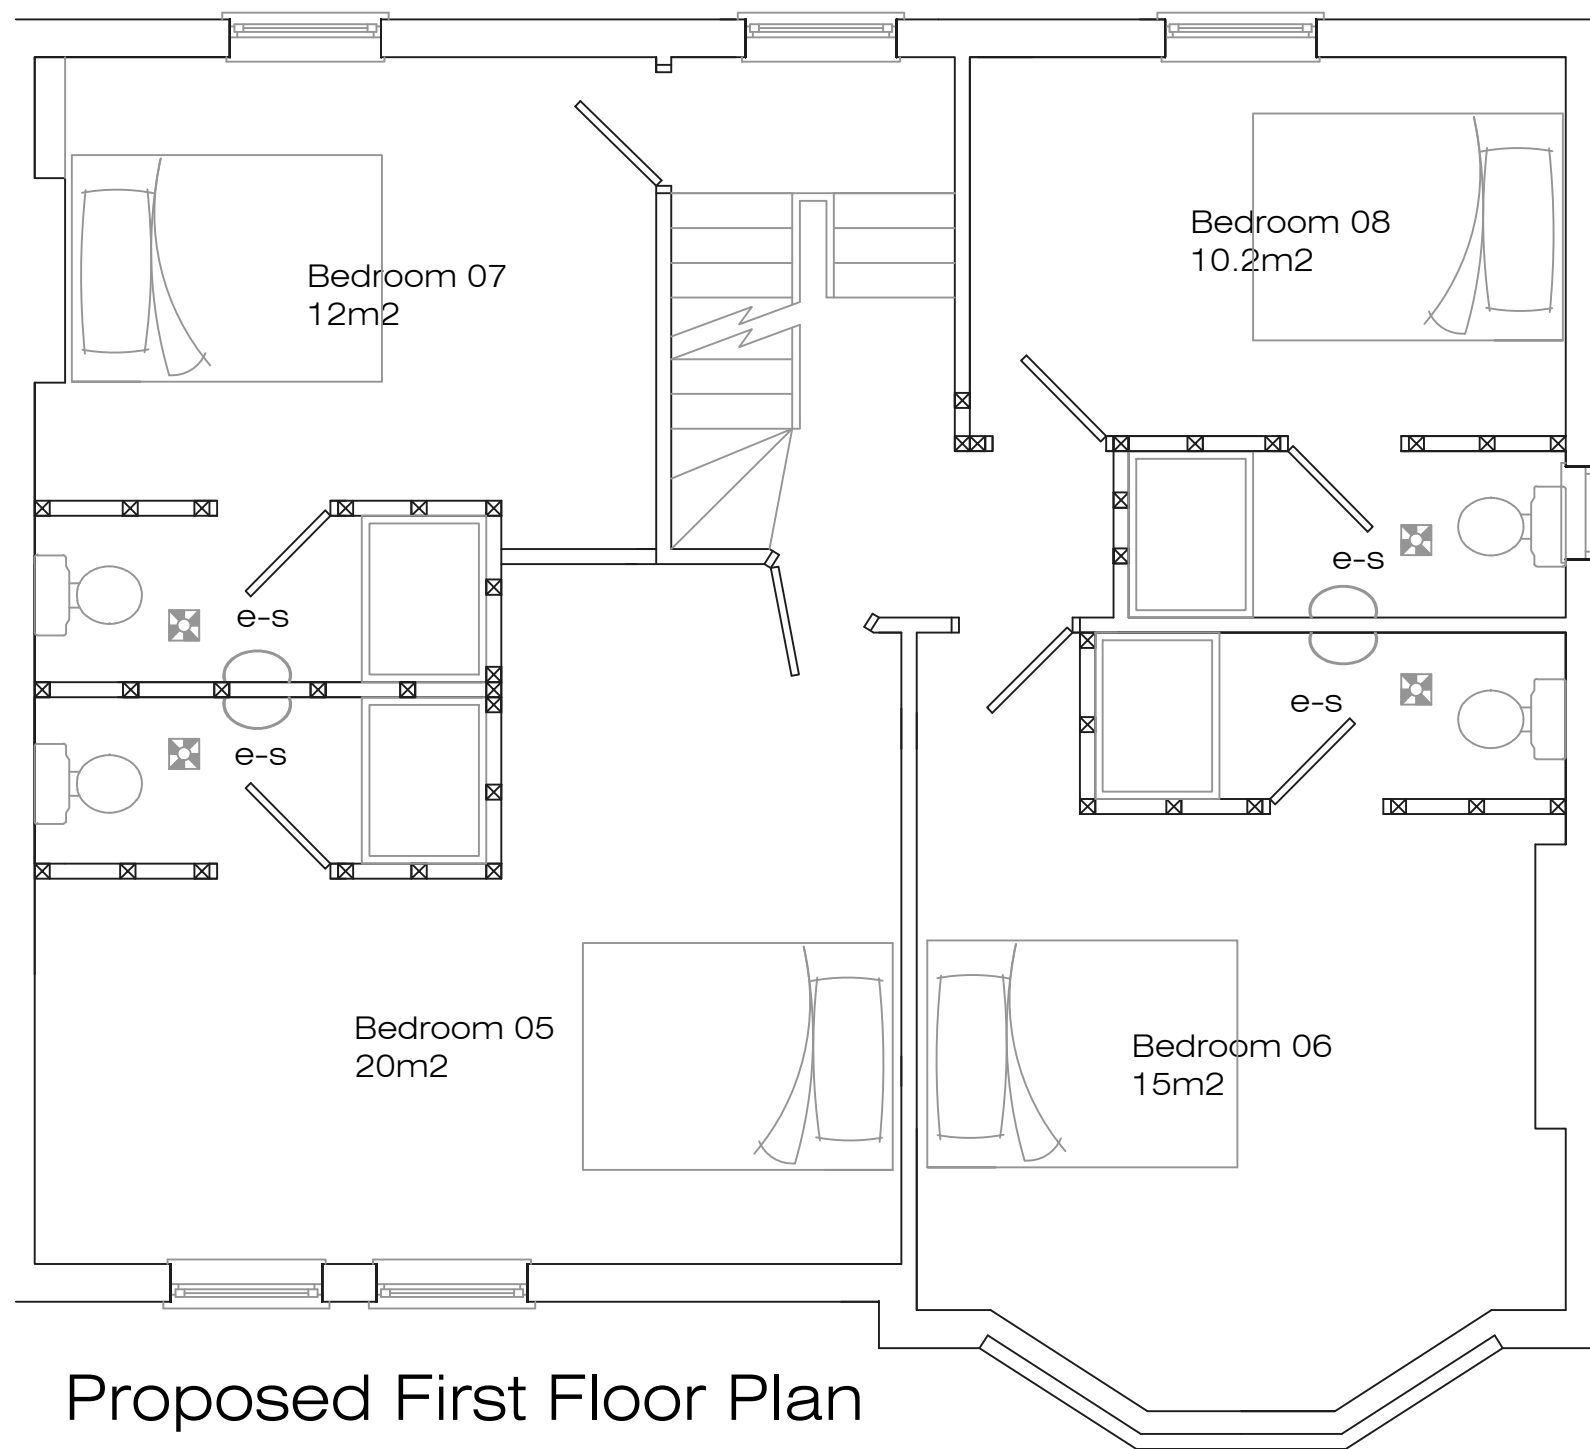

Proposed First Floor Plan

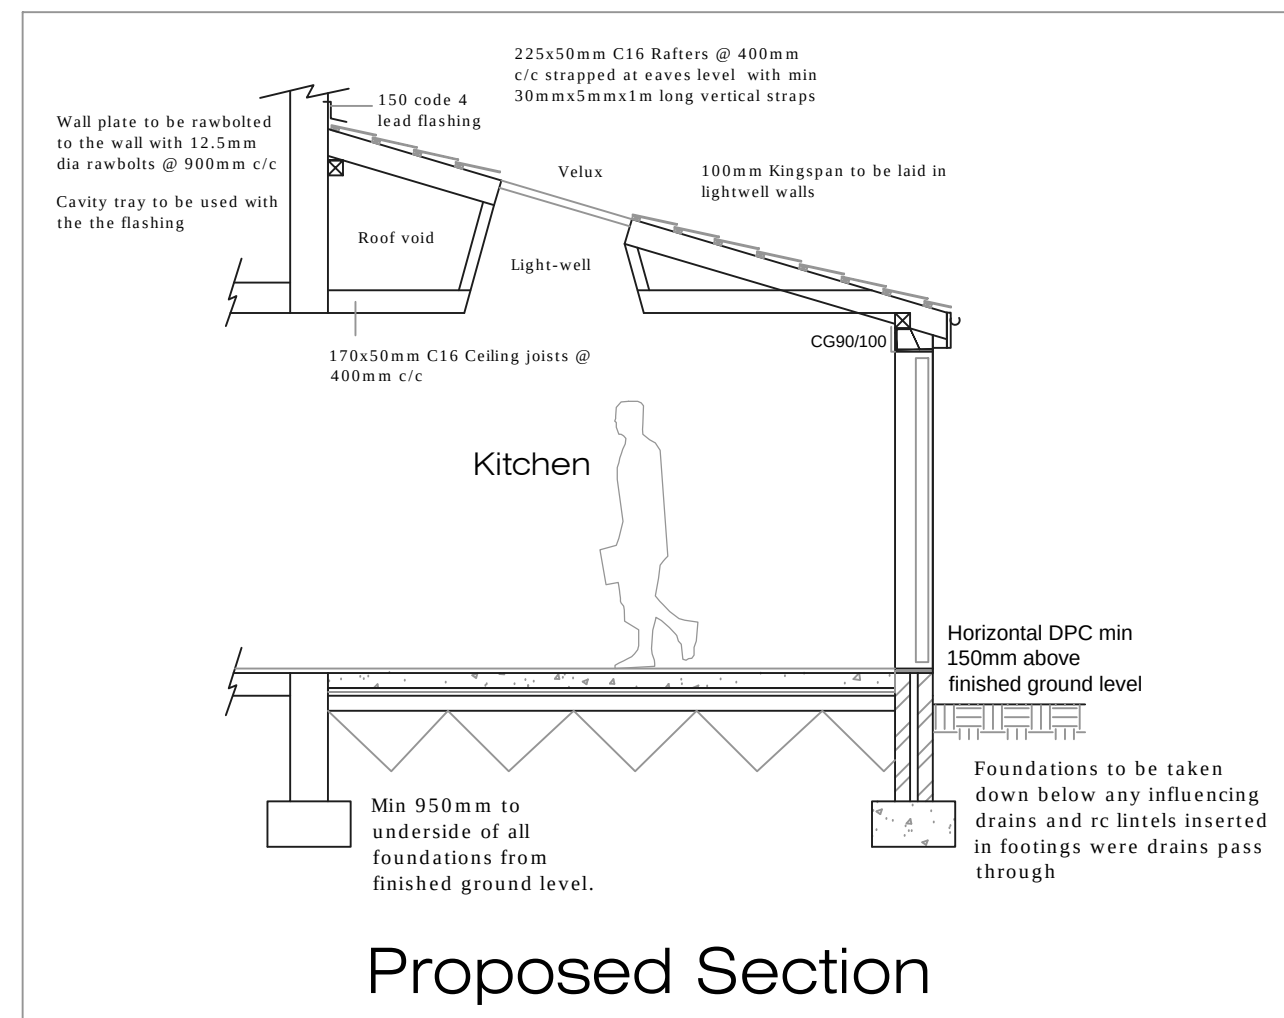

Proposed Section

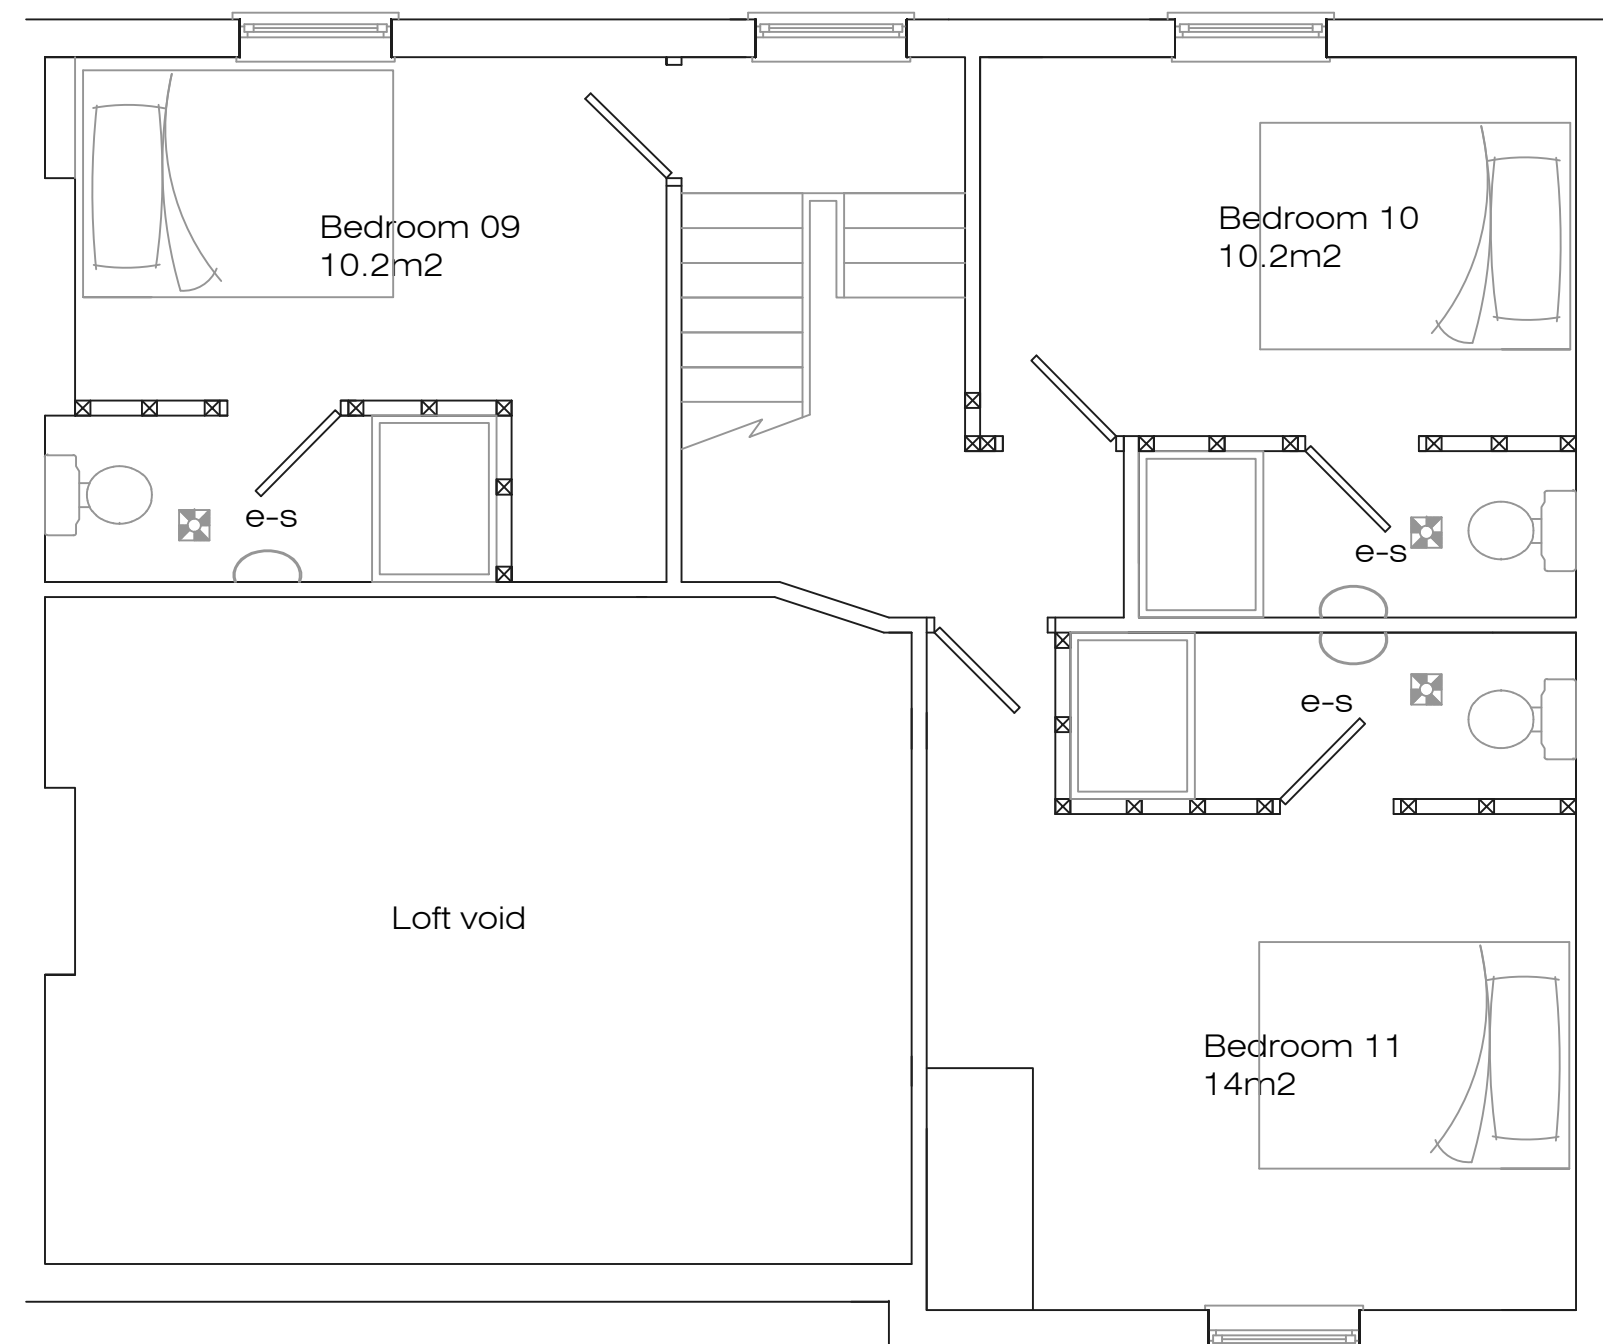

Proposed Second Floor Plan

Address 60 Church Road, L36			
Job Title HMO conversion with single storey rear extension			
Drawing title Proposed Plans			
Chkd	Appvd date Sep '24	scale 1:50/1:100 @ A1	Dwg No. 002