


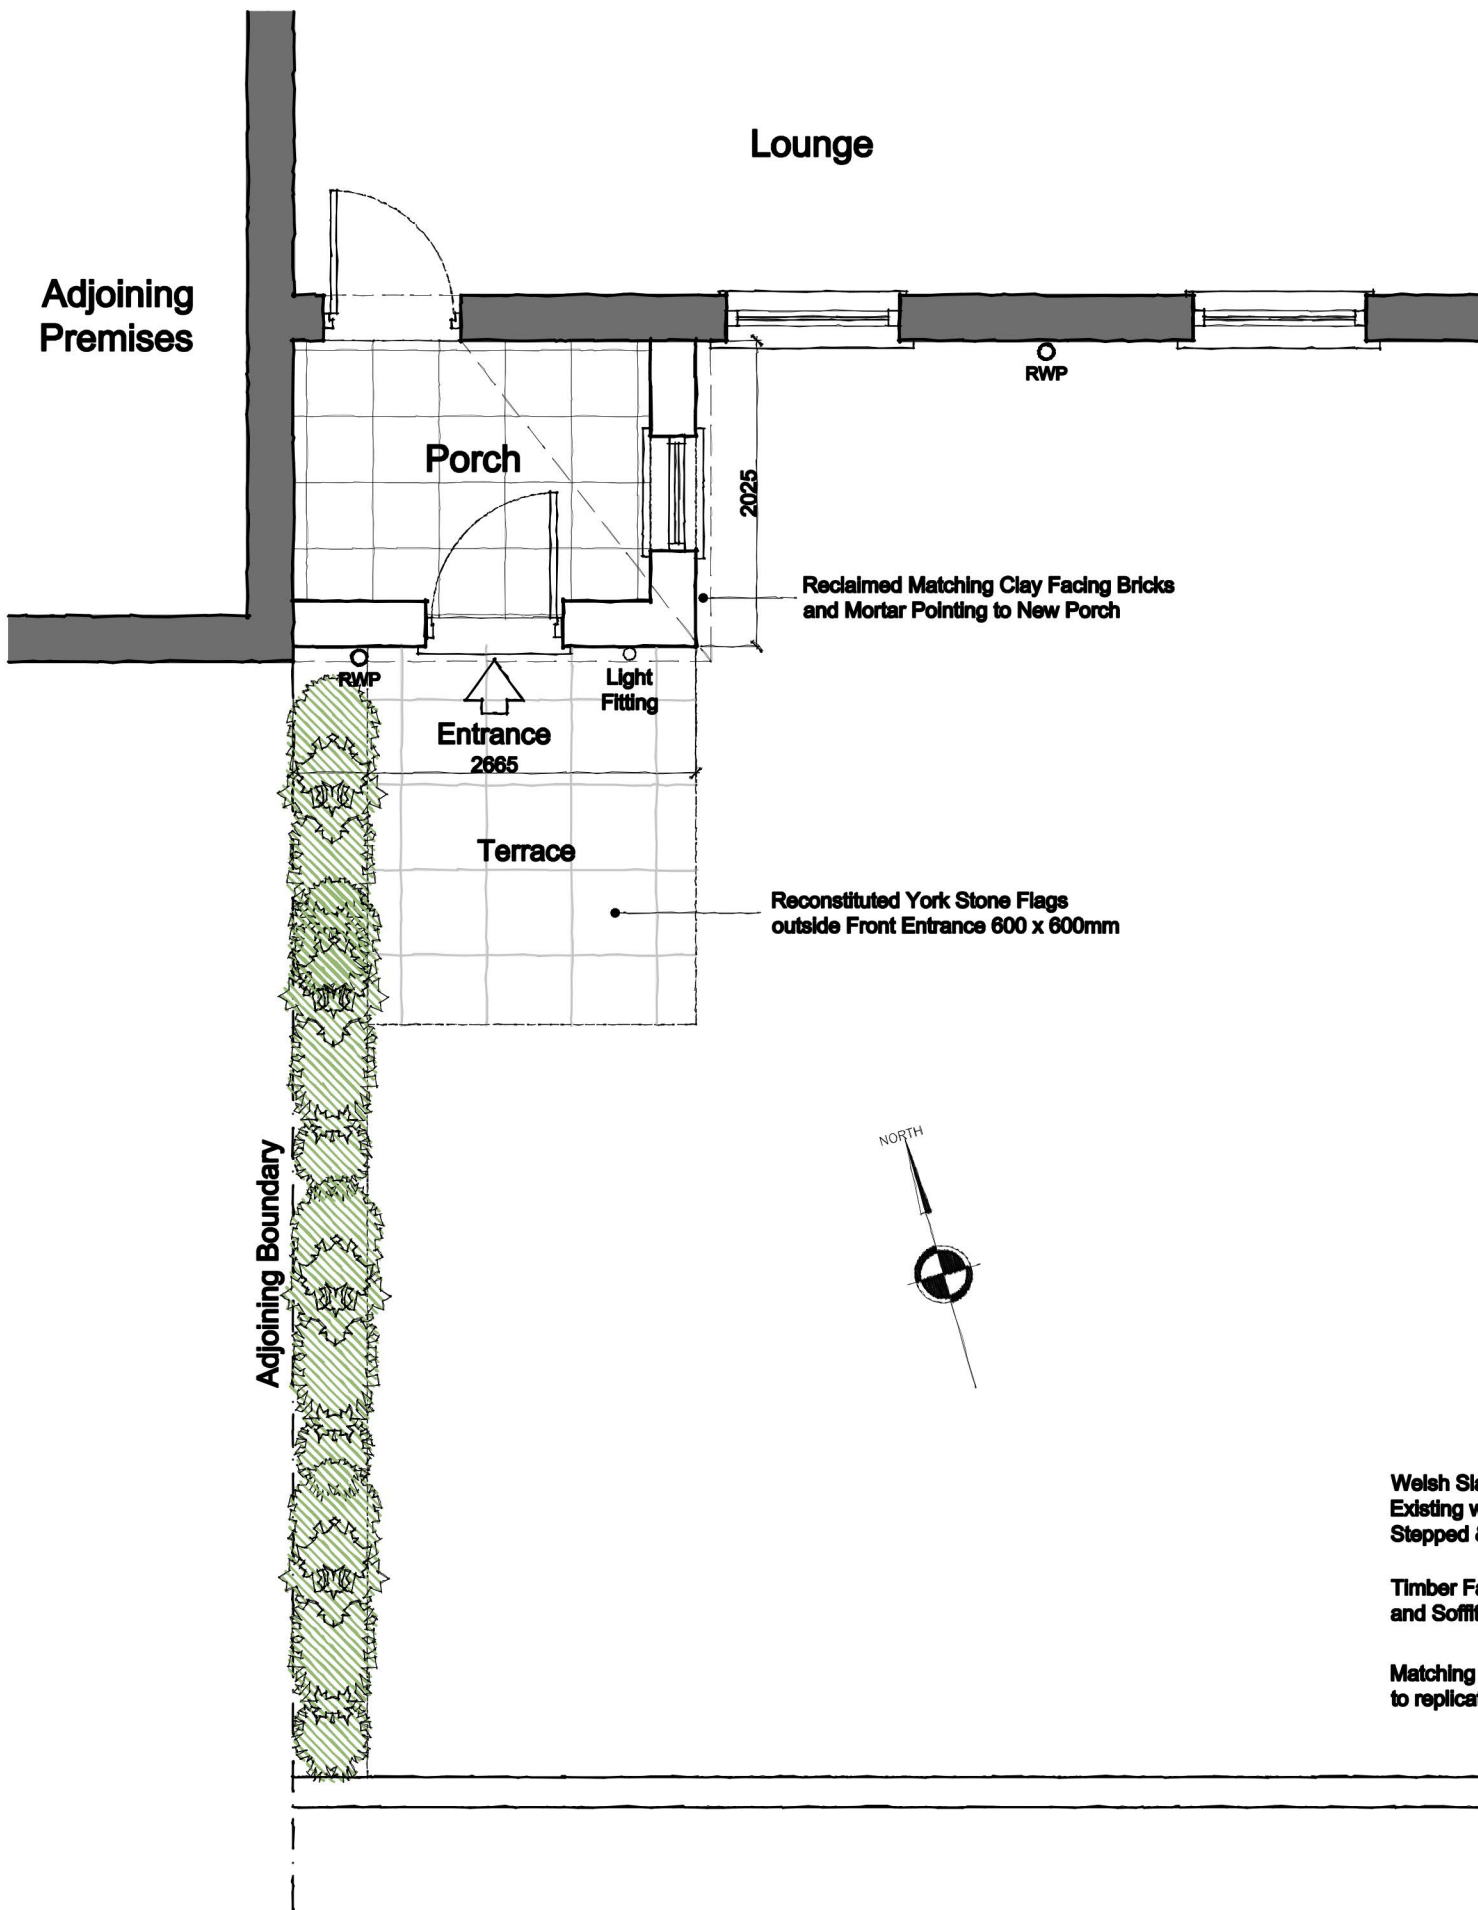
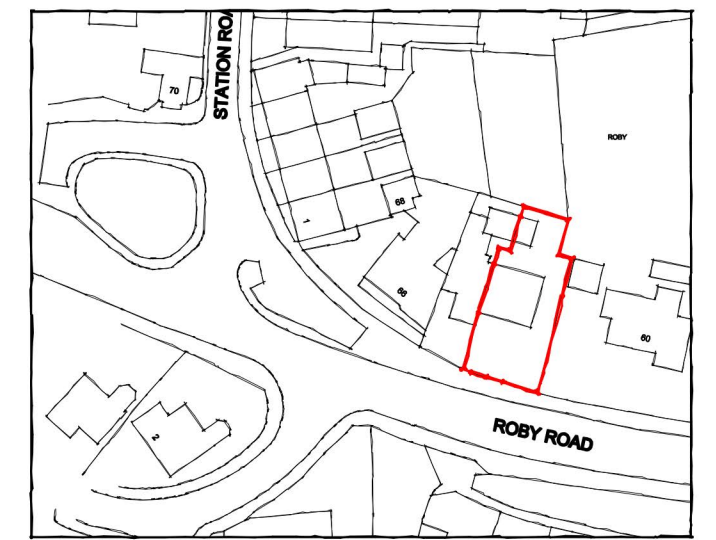


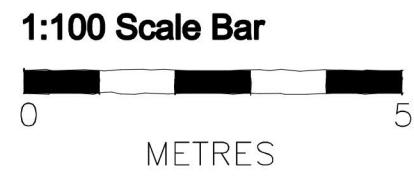

**Proposed Ground Floor Plan**  
Scale 1:50

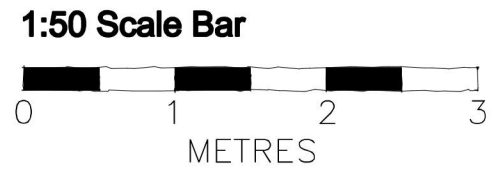


**Location** Scale 1:1250

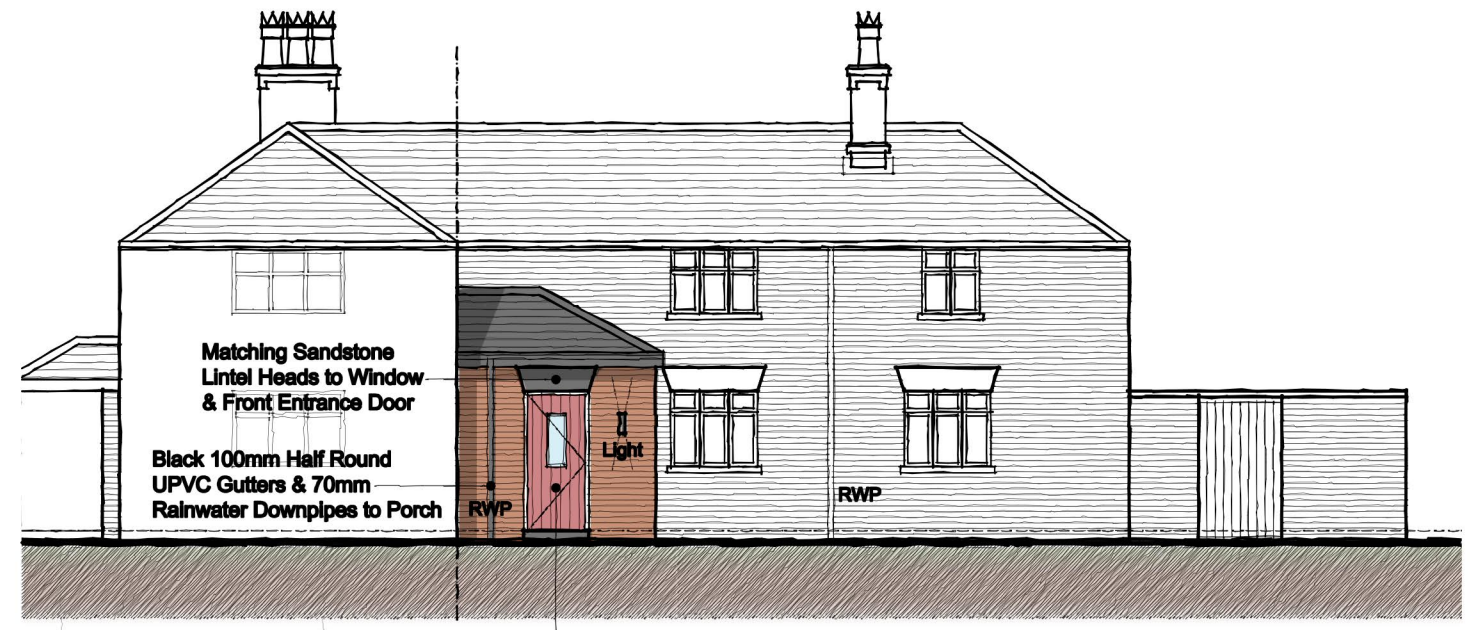

**Proposed Front Elevation**  
Scale 1:100

Painted Timber Vertical Boarded  
Front Door with Vision Panel

- Welsh Slated Roof to match Existing with Code 4 Lead Stepped & Apron Flashing
- Timber Fascia Boards and Soffit painted Black
- Matching Timber Windows to replicate Main House

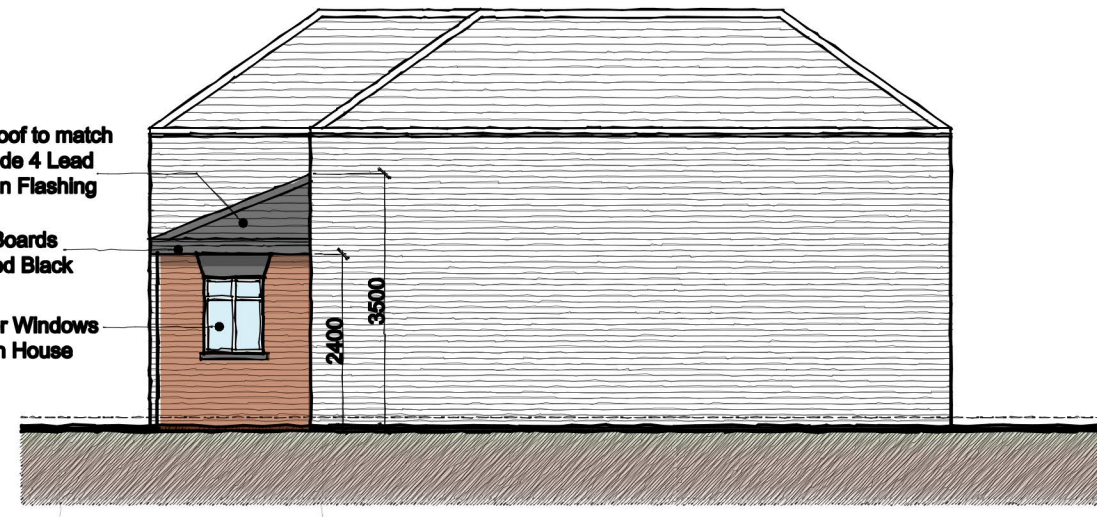

**Proposed Side Elevation**  
Scale 1:100