





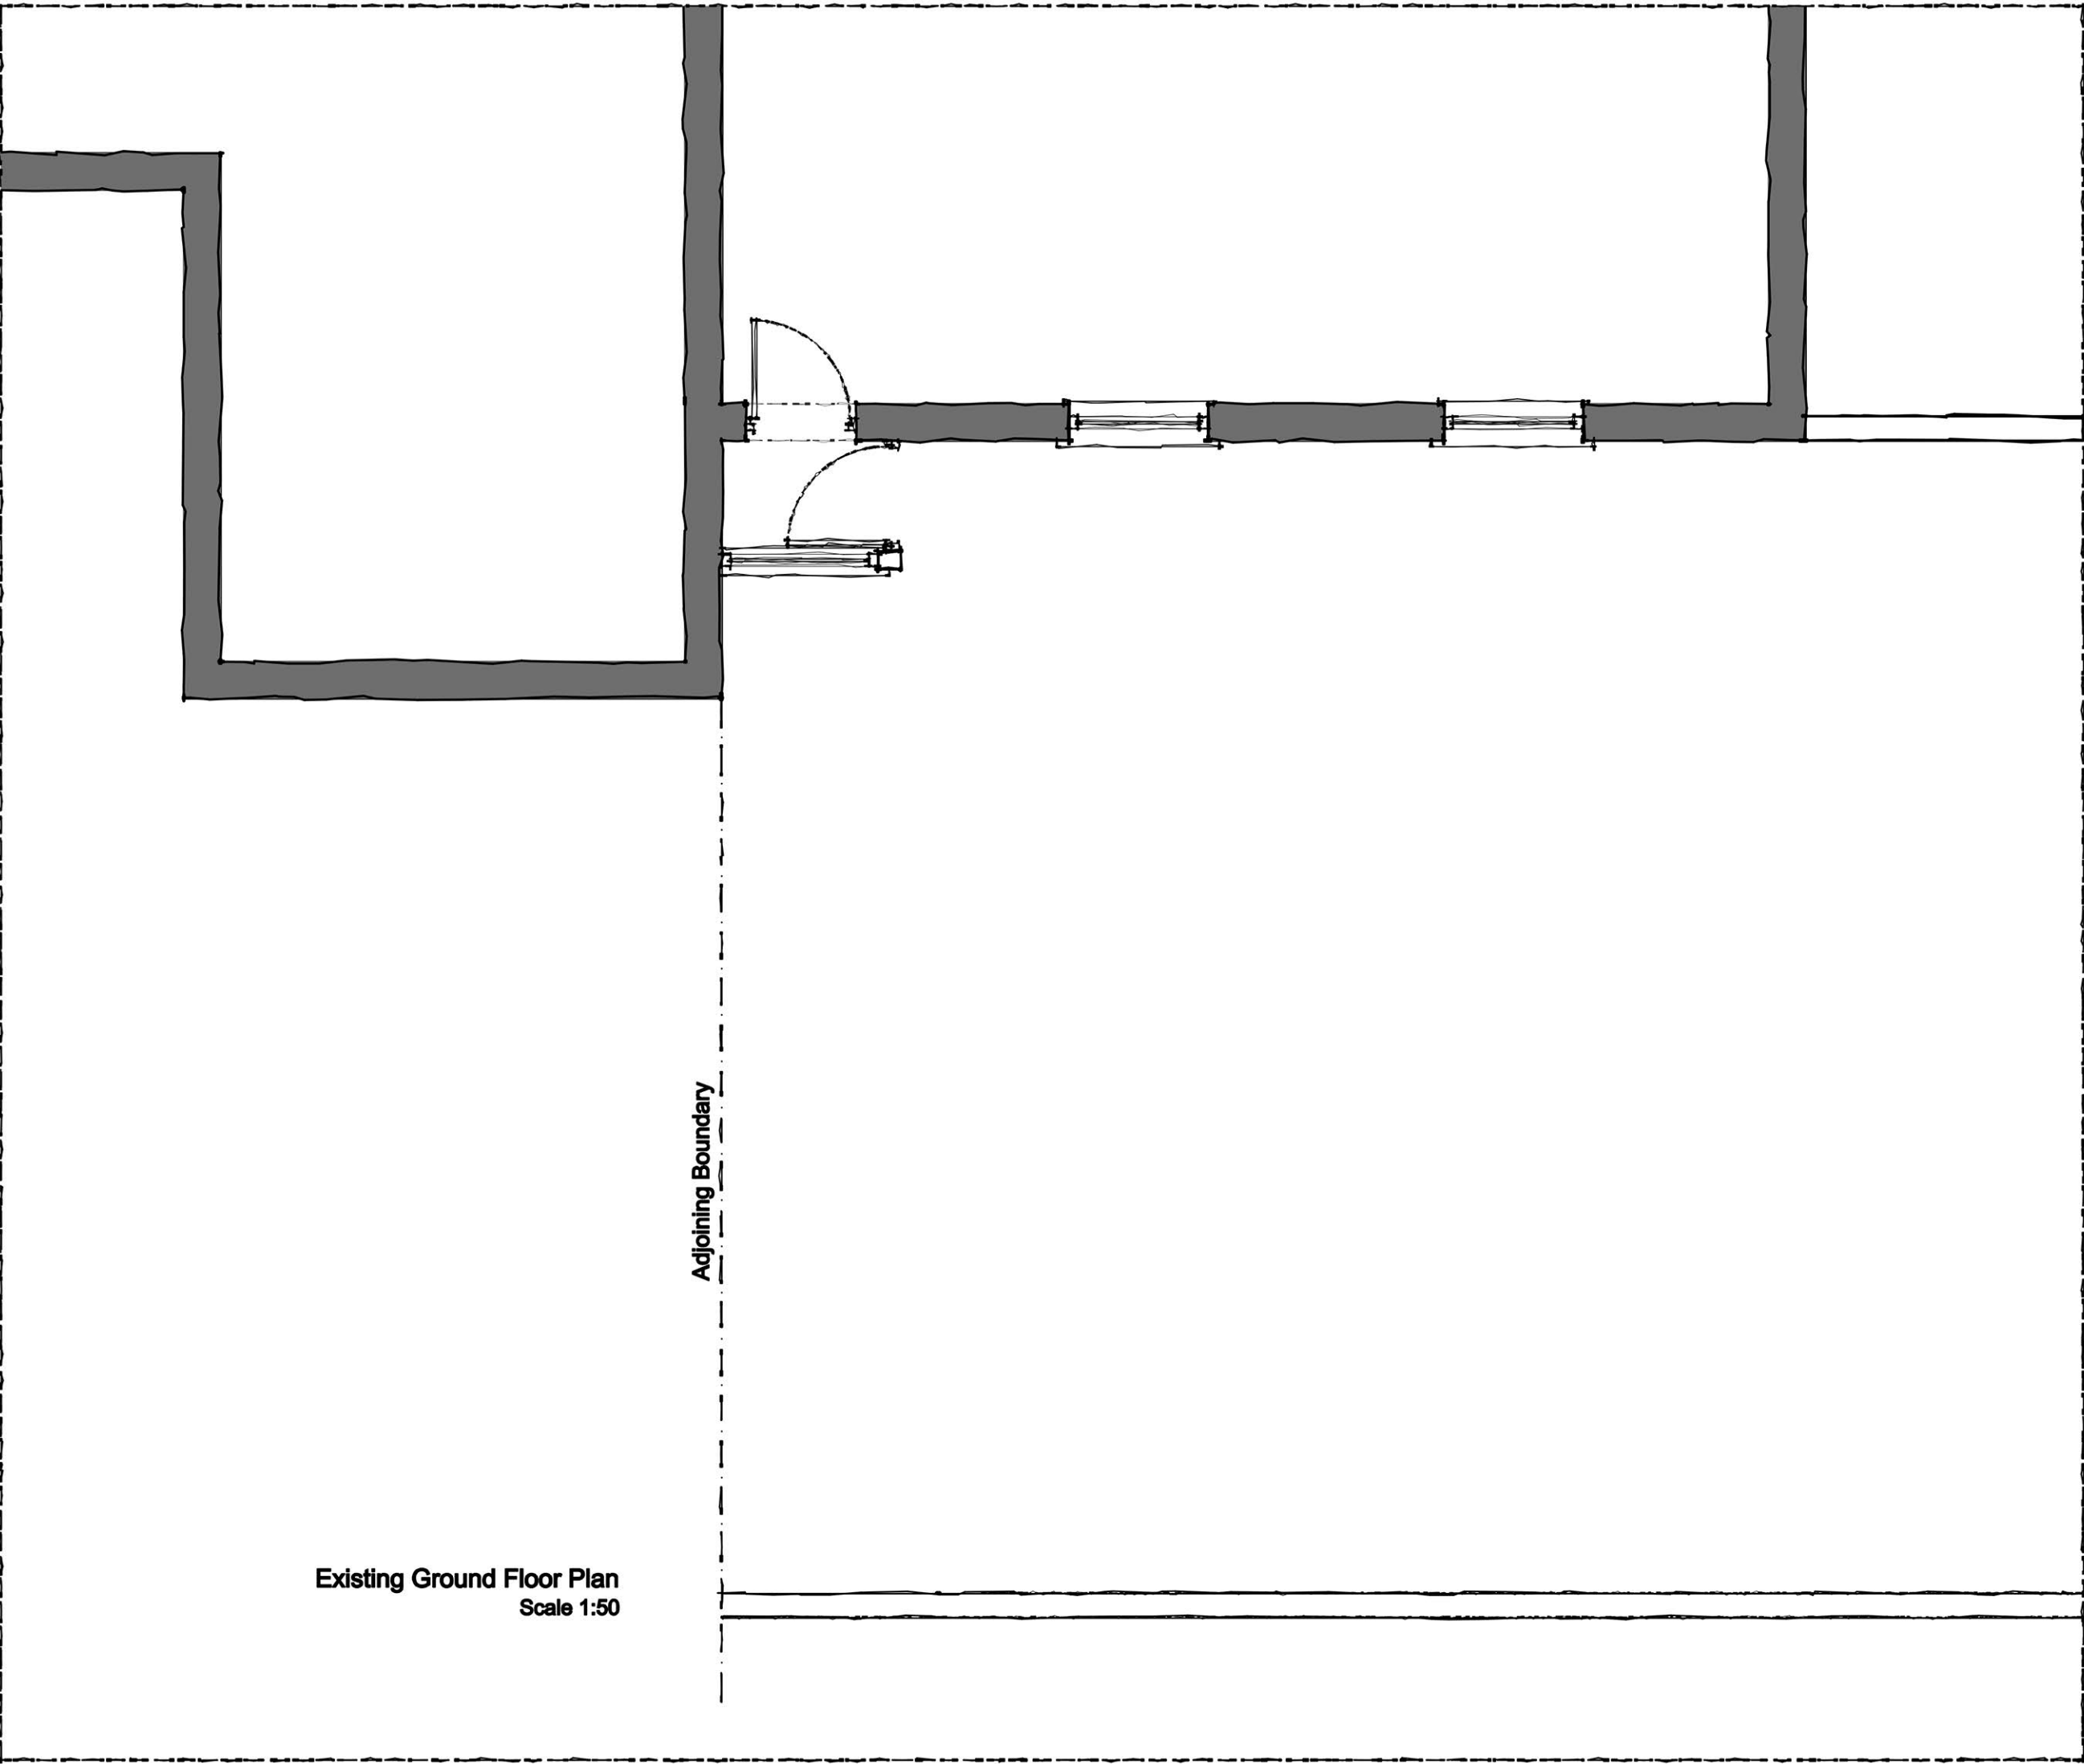


Existing Ground Floor Plan
Scale 1:50

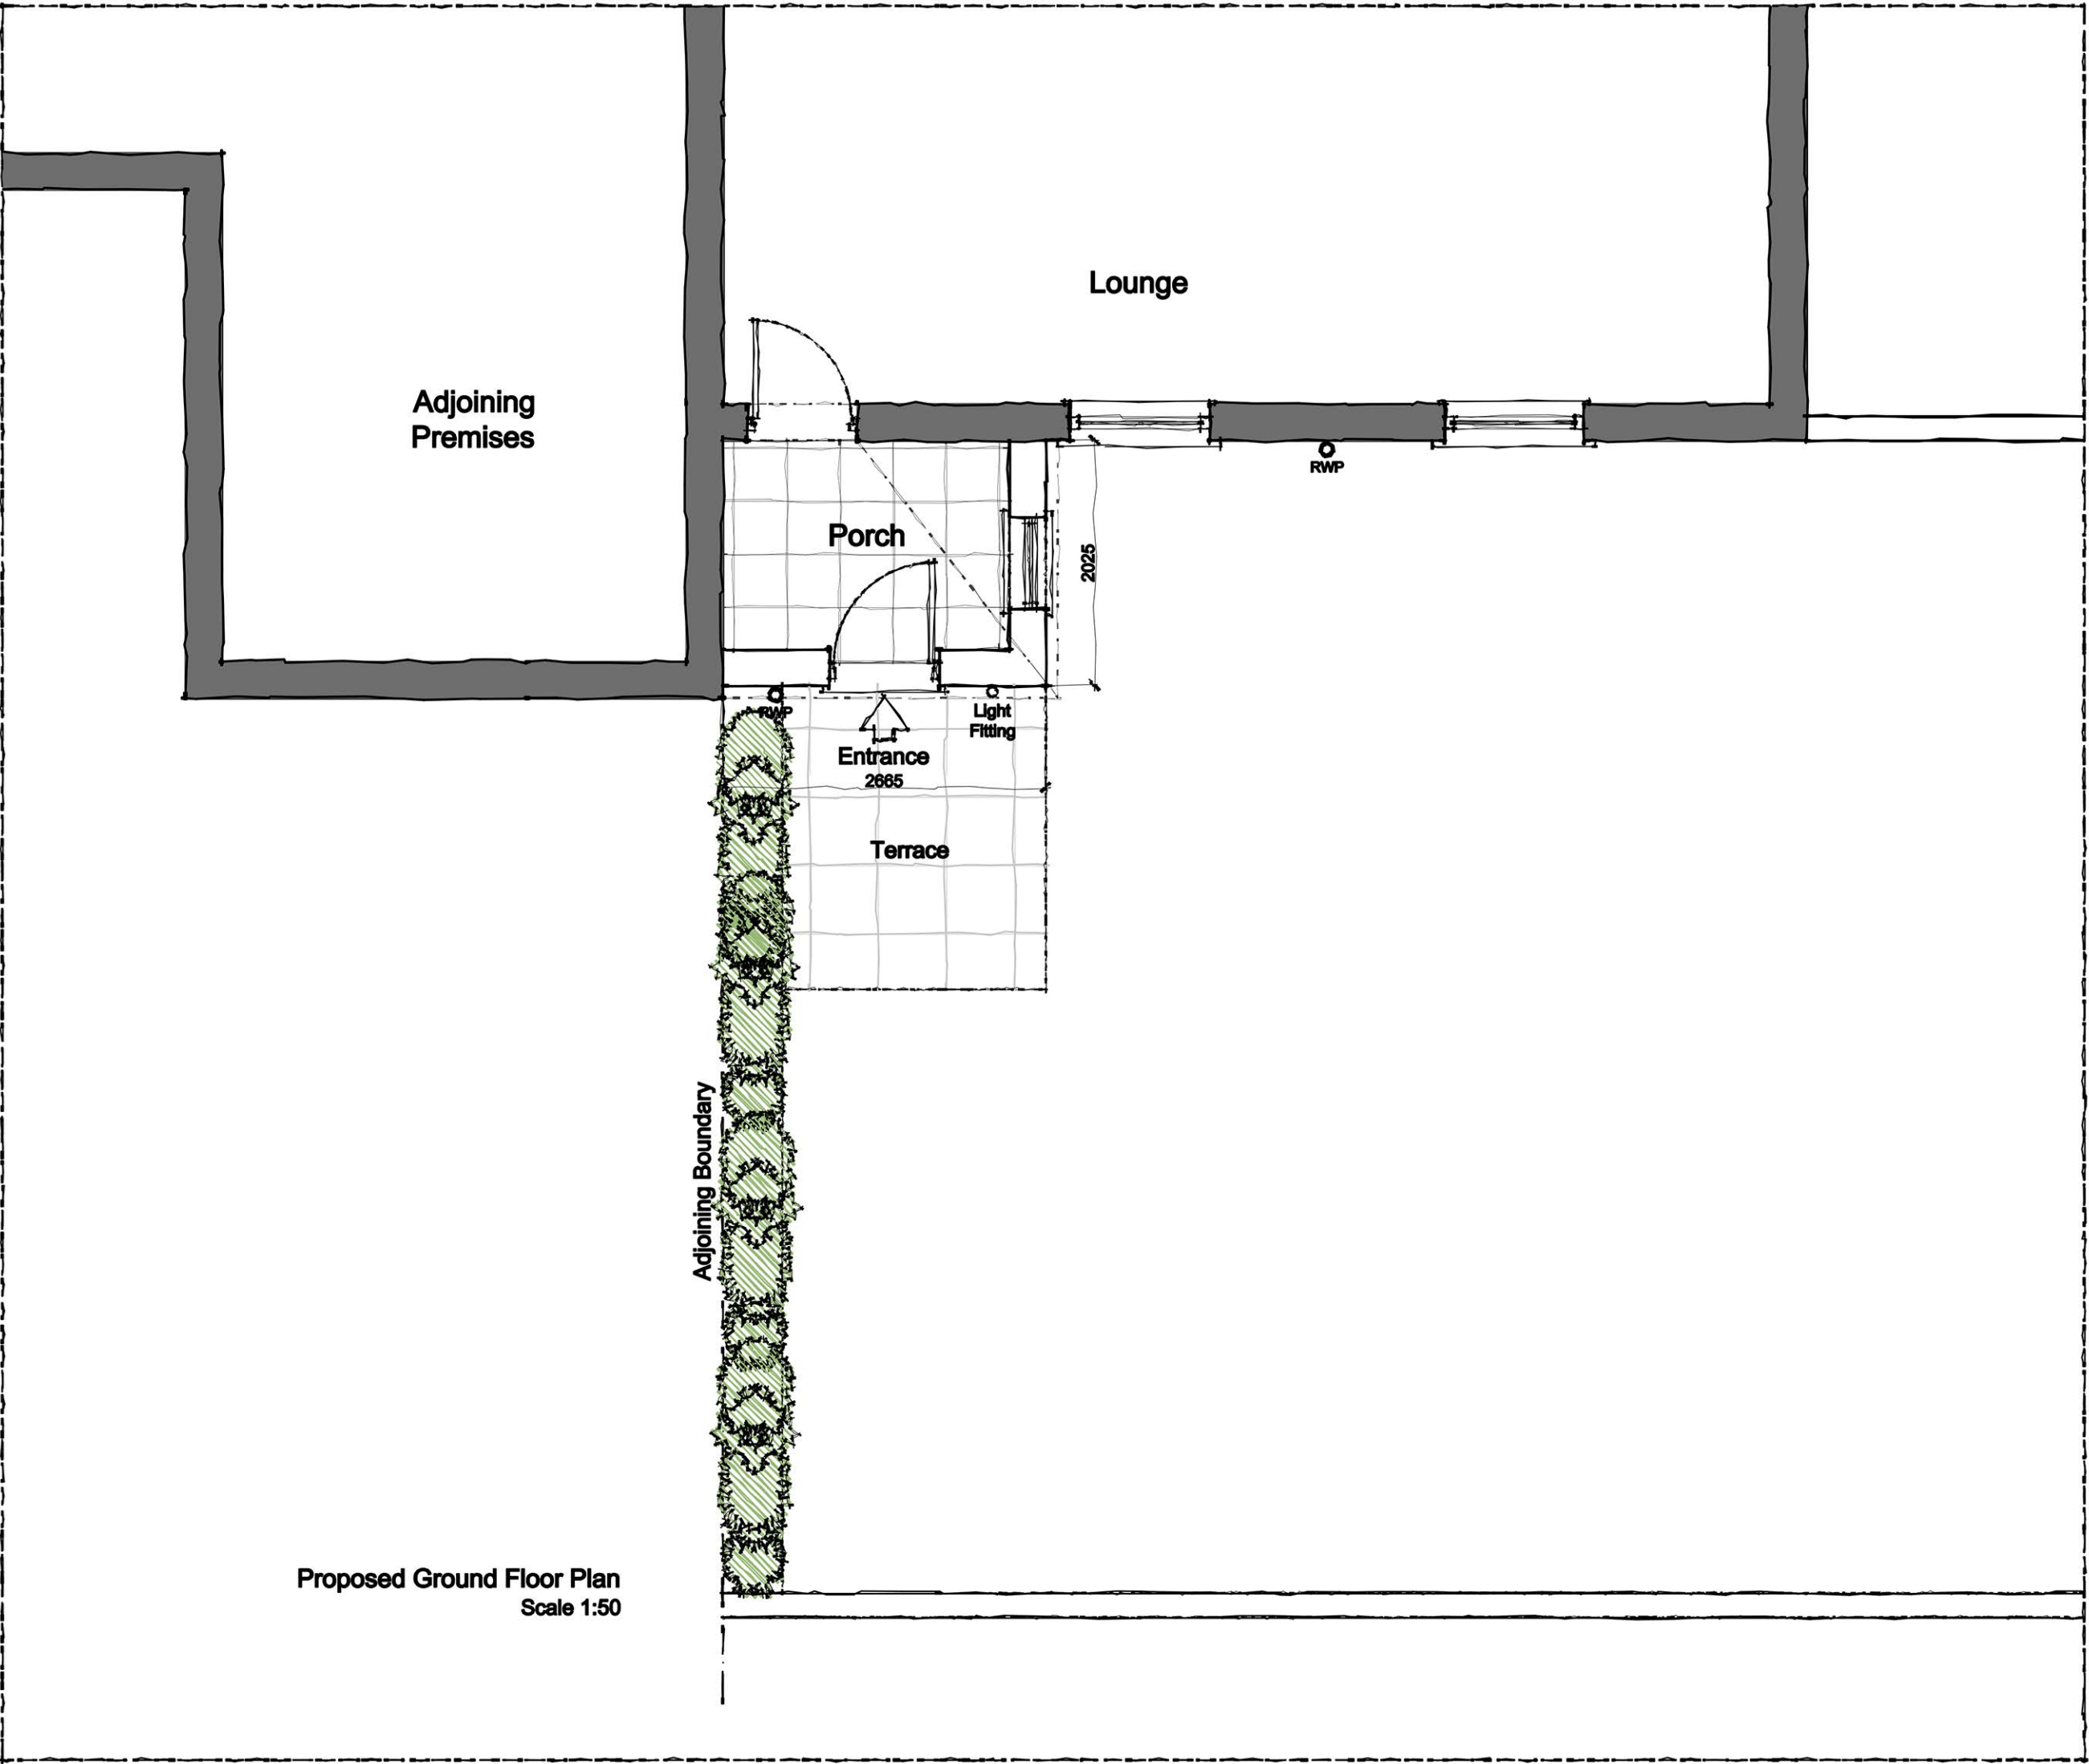


Proposed Ground Floor Plan
Scale 1:50


NOTES
All dimensions to be checked on site. Figured dimensions to be read in preference to scaled. Architect accepts no responsibility for any unauthorised amendments to the drawing and does not permit unauthorised copying of the drawing. This drawing is copyright and remains the property of Architect unless otherwise agreed.

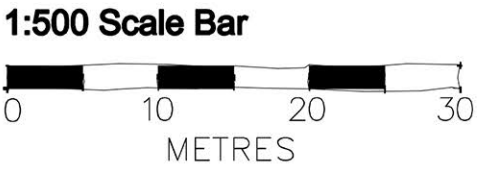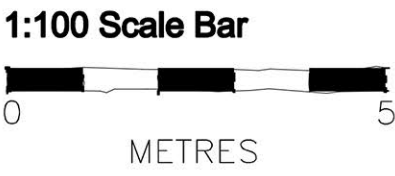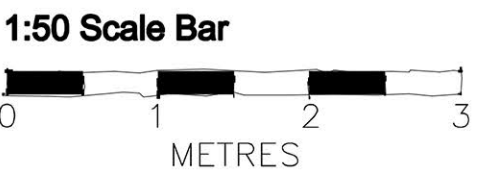


Existing Front Elevation
Scale 1:100

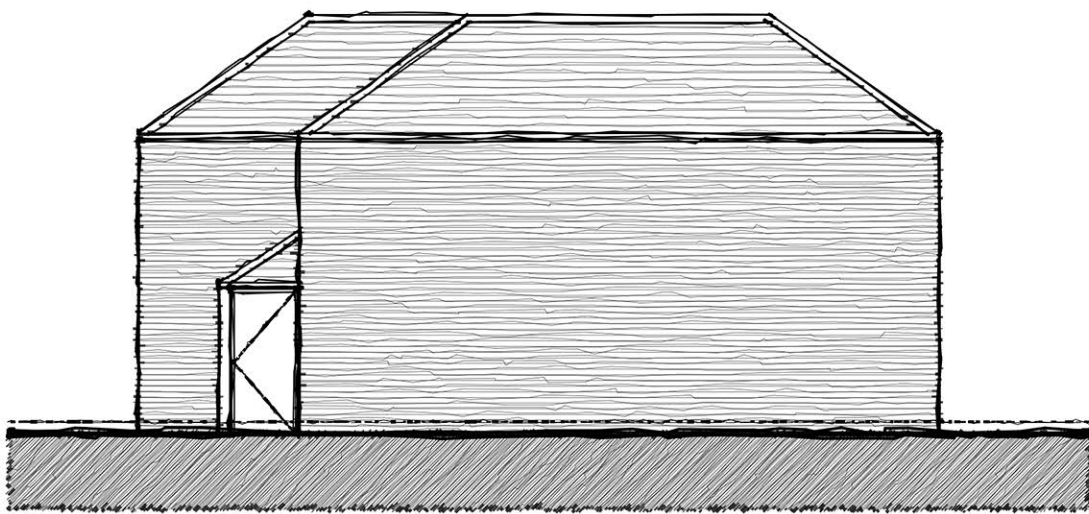


Existing Side Elevation
Scale 1:100

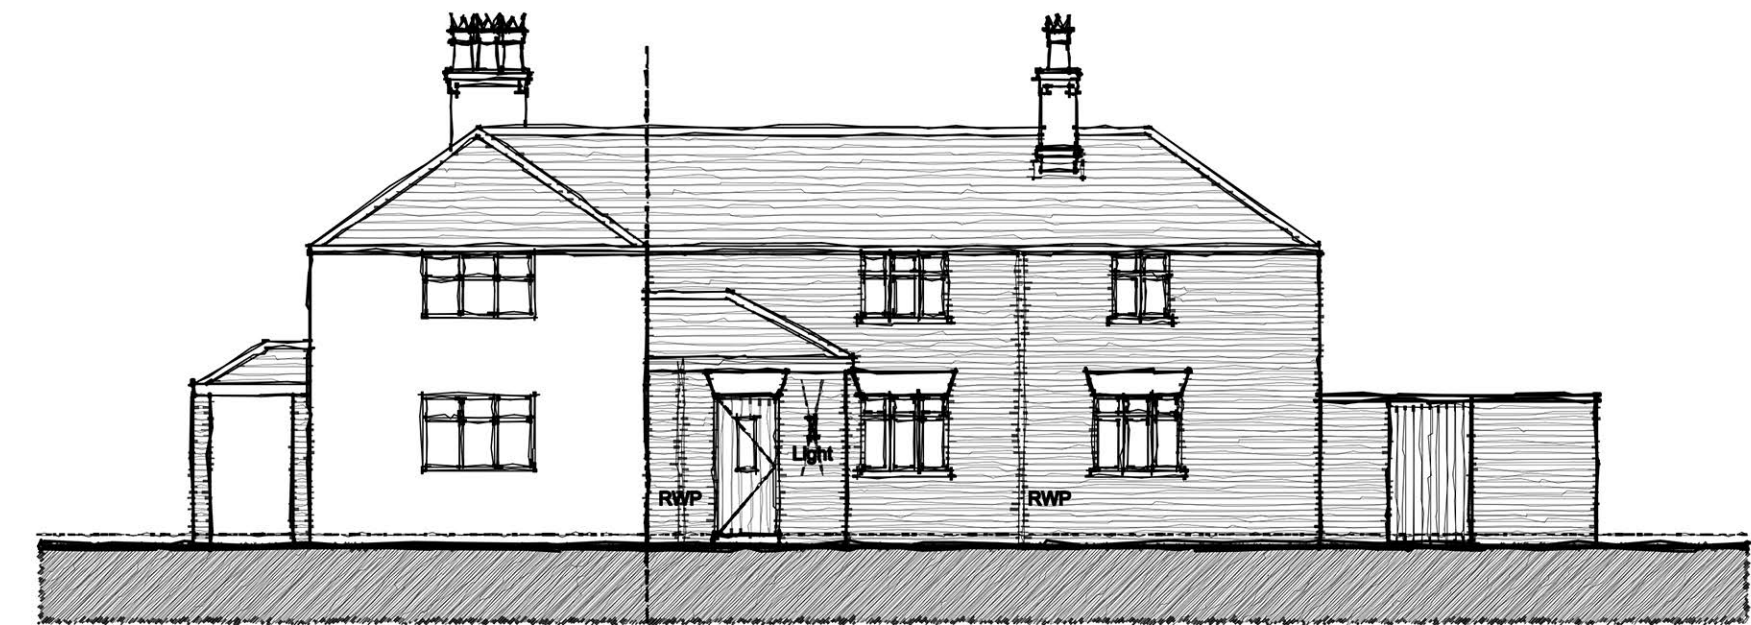

Proposed Front Elevation
Scale 1:100

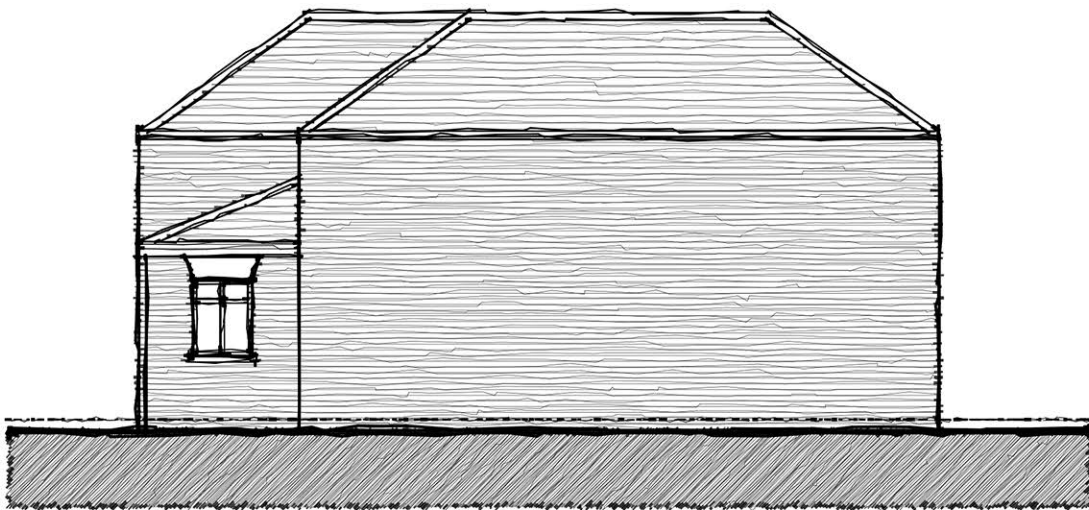

Proposed Side Elevation
Scale 1:100

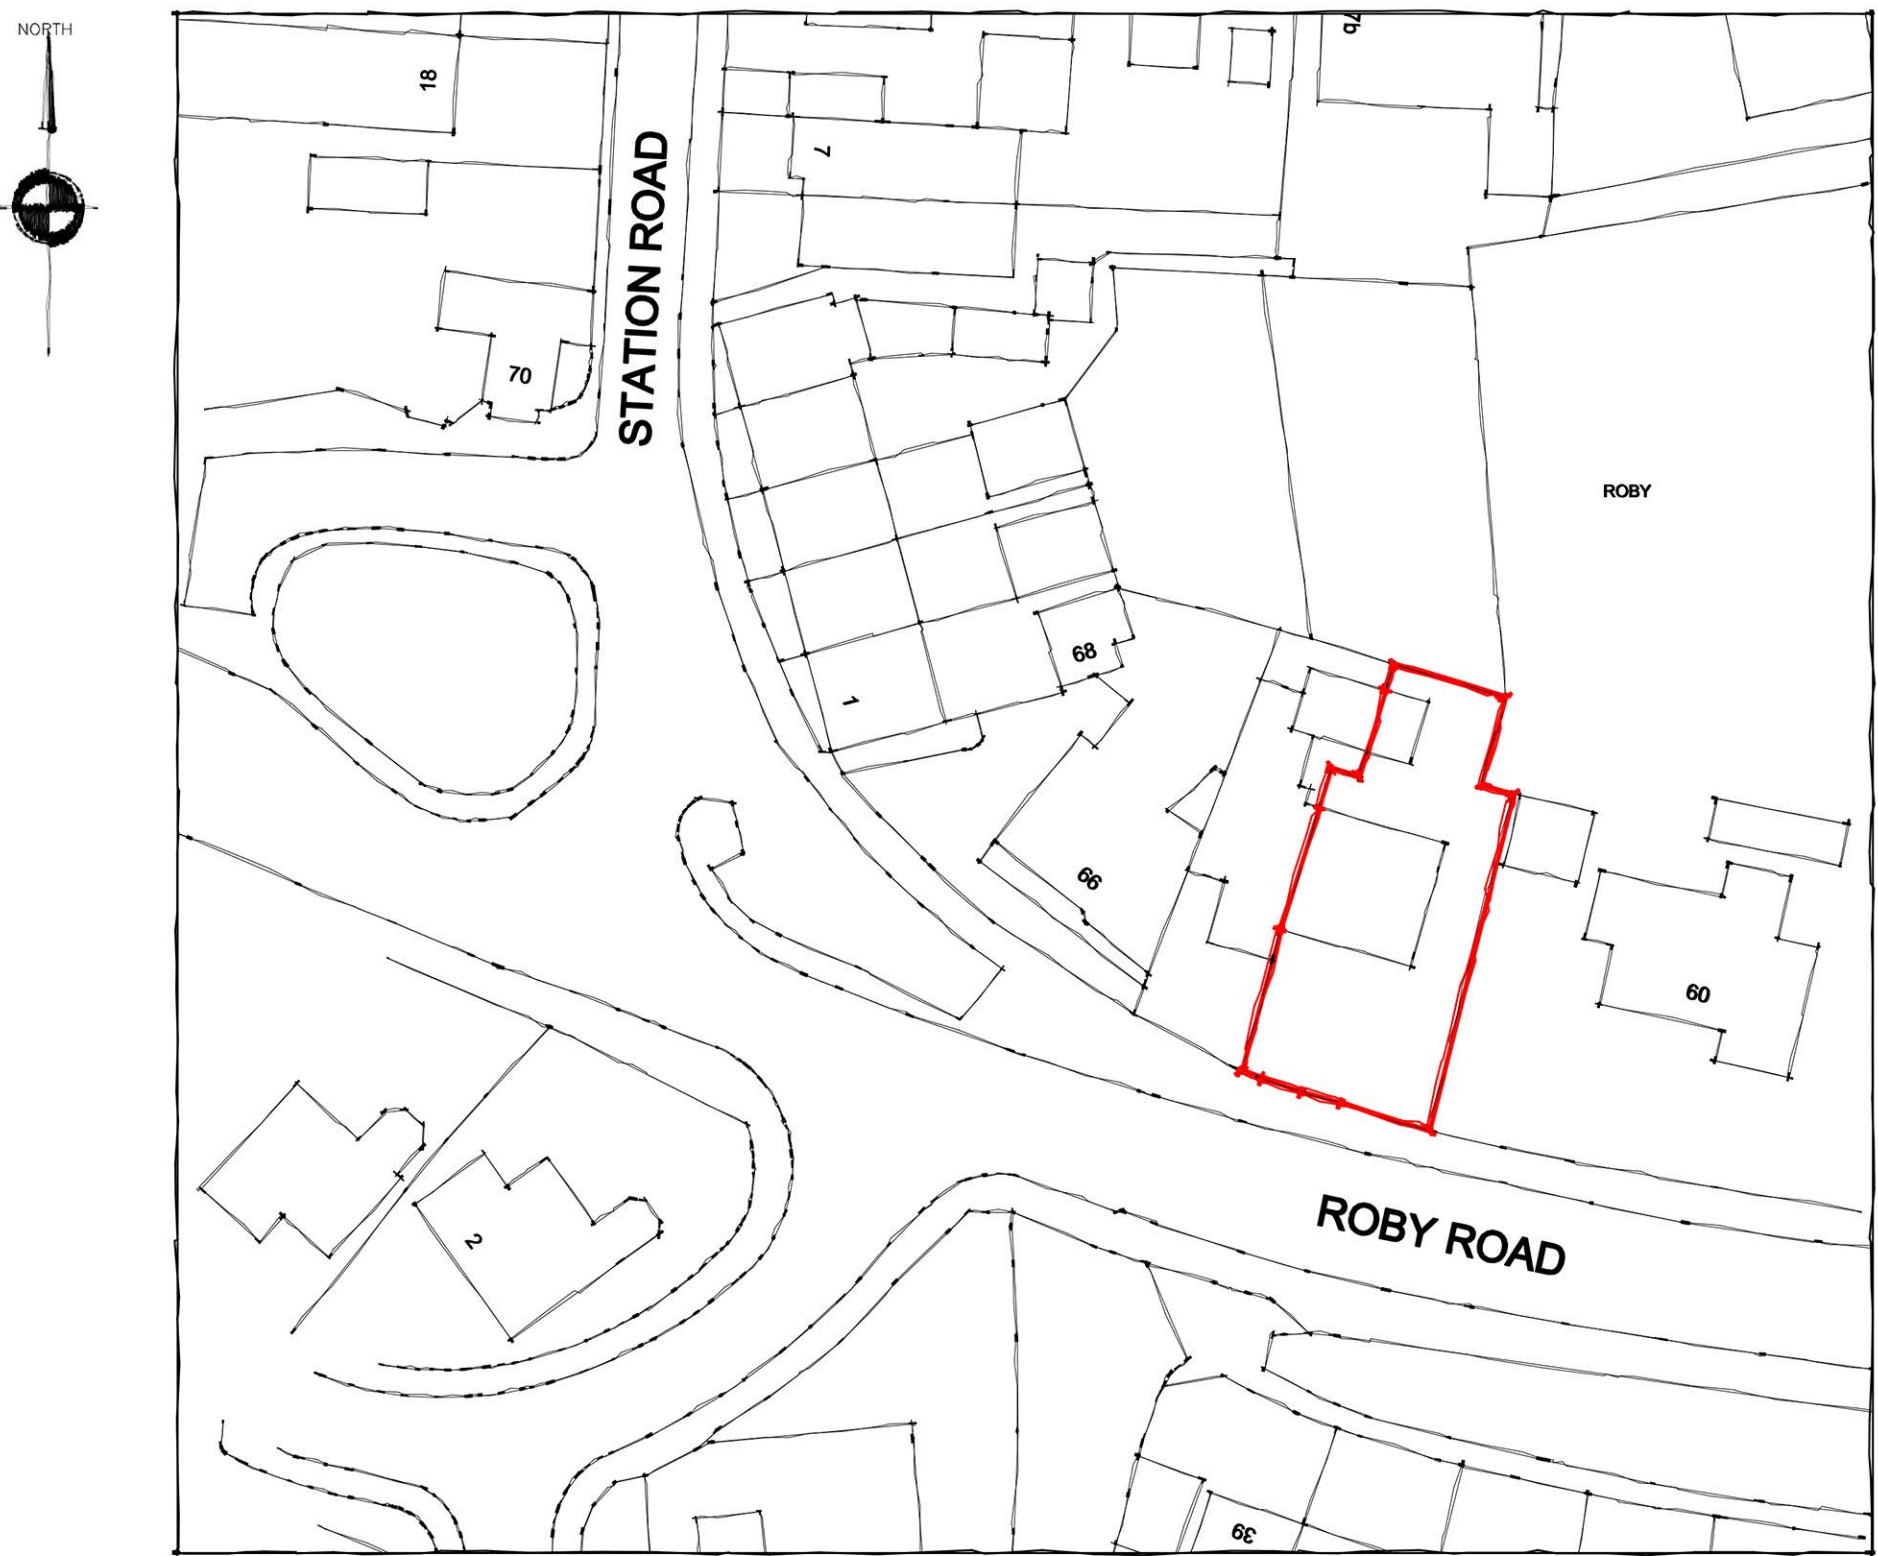

Existing Block Plan
Scale 1:500

Client
Viki Barry
Project Name
62 Roby Road, Roby, Liverpool

Drawing Title

Existing & Proposed Plans

Scale	Original Size	Planning		
1:50	A1	Checked	Approved	Status
Date	Drawn	Checked	Approved	Revision
14.11.22	*	*	*	*
Drawing Number	100			