


This drawing is the copyright of WD Architects and may not be reproduced in any form without prior written consent. Issue of this drawing does not impart any real or implied copyright licence.

This drawing must be read in conjunction with all associated architect's, consultants', sub-contractors', specialists' drawings and specifications.

Do not scale from this drawing.


Notes:

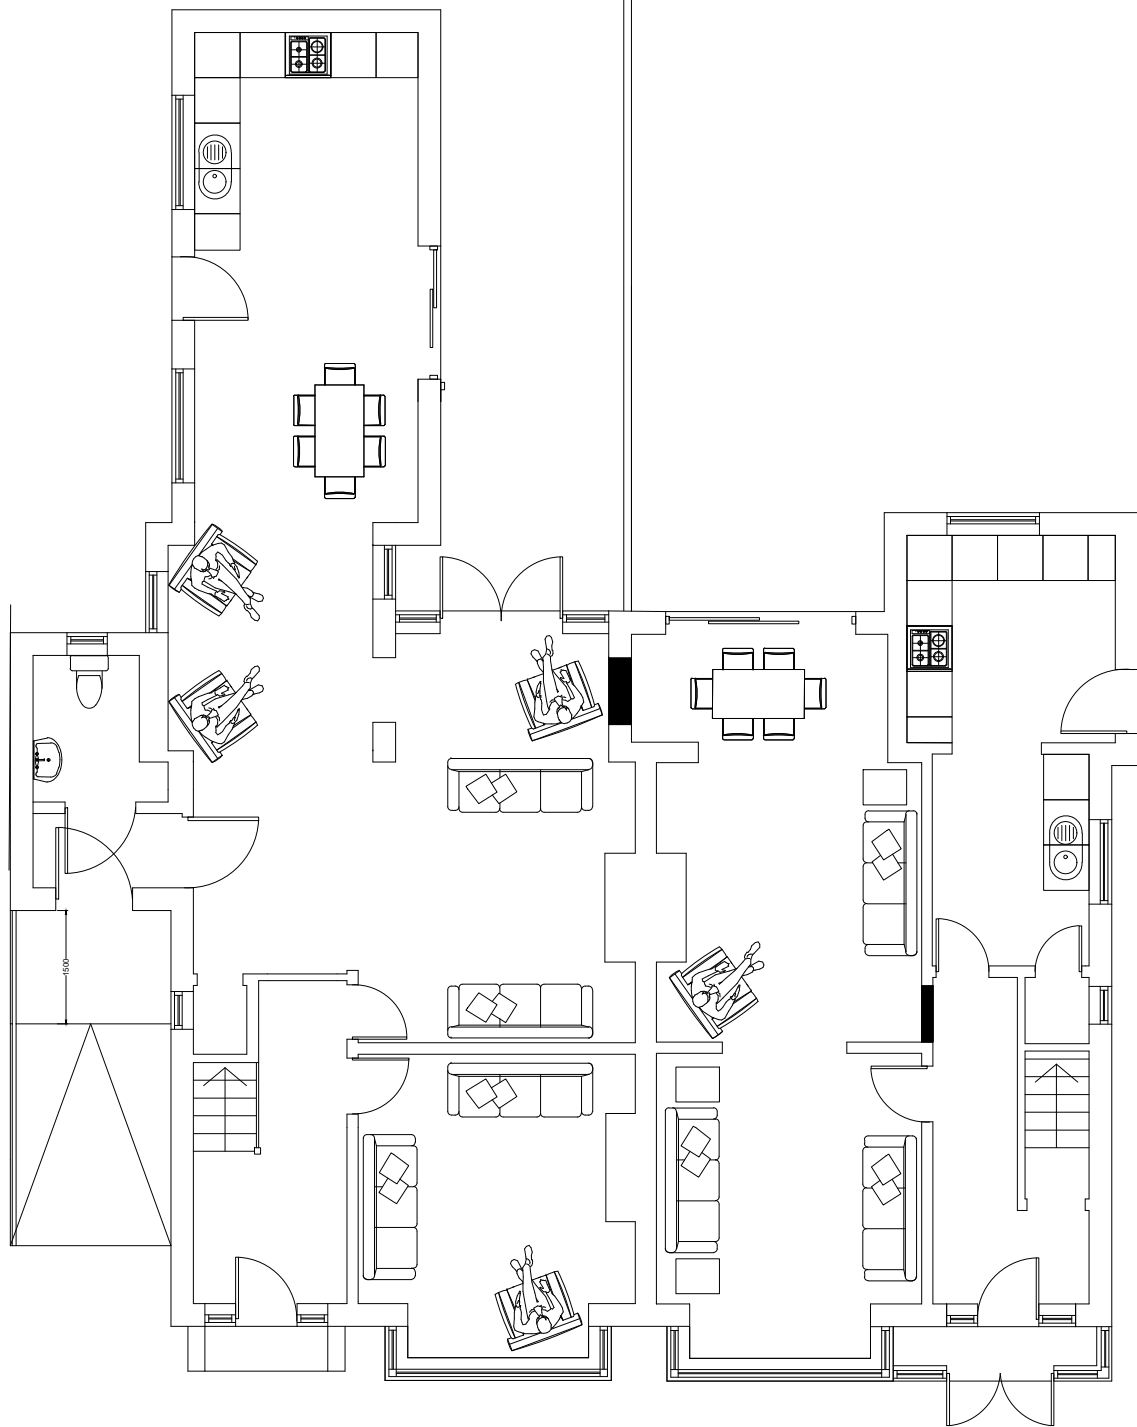

0m

5m

10m

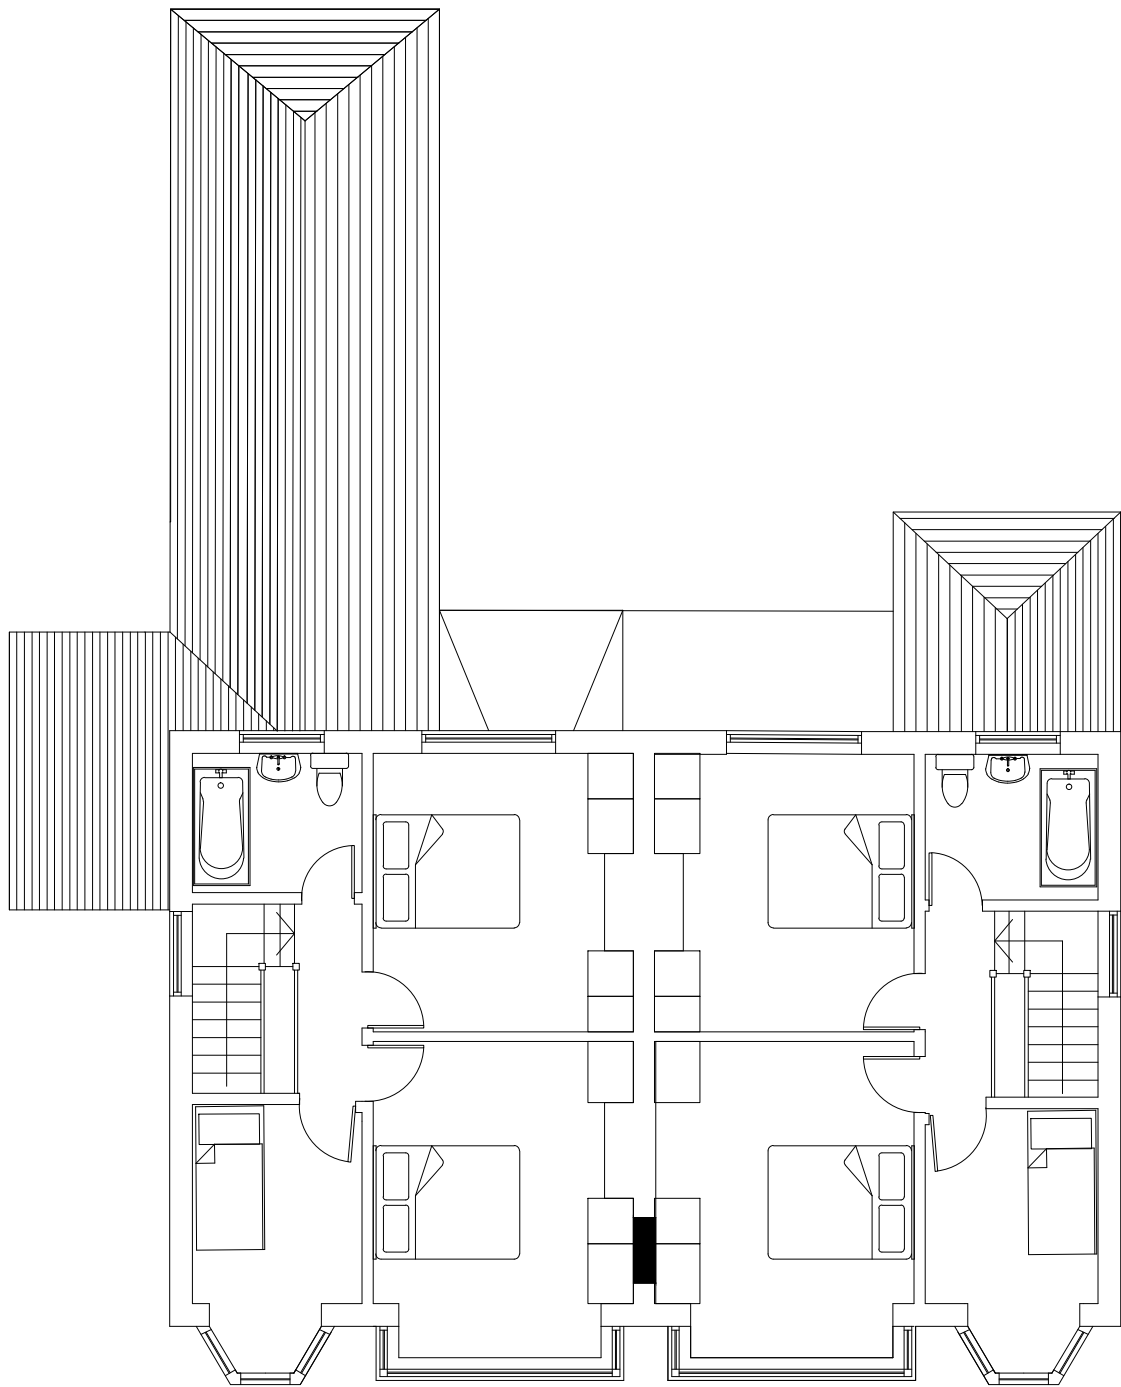

20m

30m

1

Ground Floor Plan

1:100 @ A3

2

First Floor Plan

1:100 @ A3

Ref. Date Notes
REVISIONS

DRAWING NUMBER
559-P-001

DRAWING STATUS
Planning

SCALE
1:100 @ A3

DRAWING TITLE
Proposed
Plans

JOB TITLE
70-72 Pilch Lane East
Huyton
L36 4NP

WD
Architects

Atlantic House
143 Sefton Street
Liverpool L8 5SN
0151 332 0120
info@wooddesign.co.uk
wooddesign.co.uk