


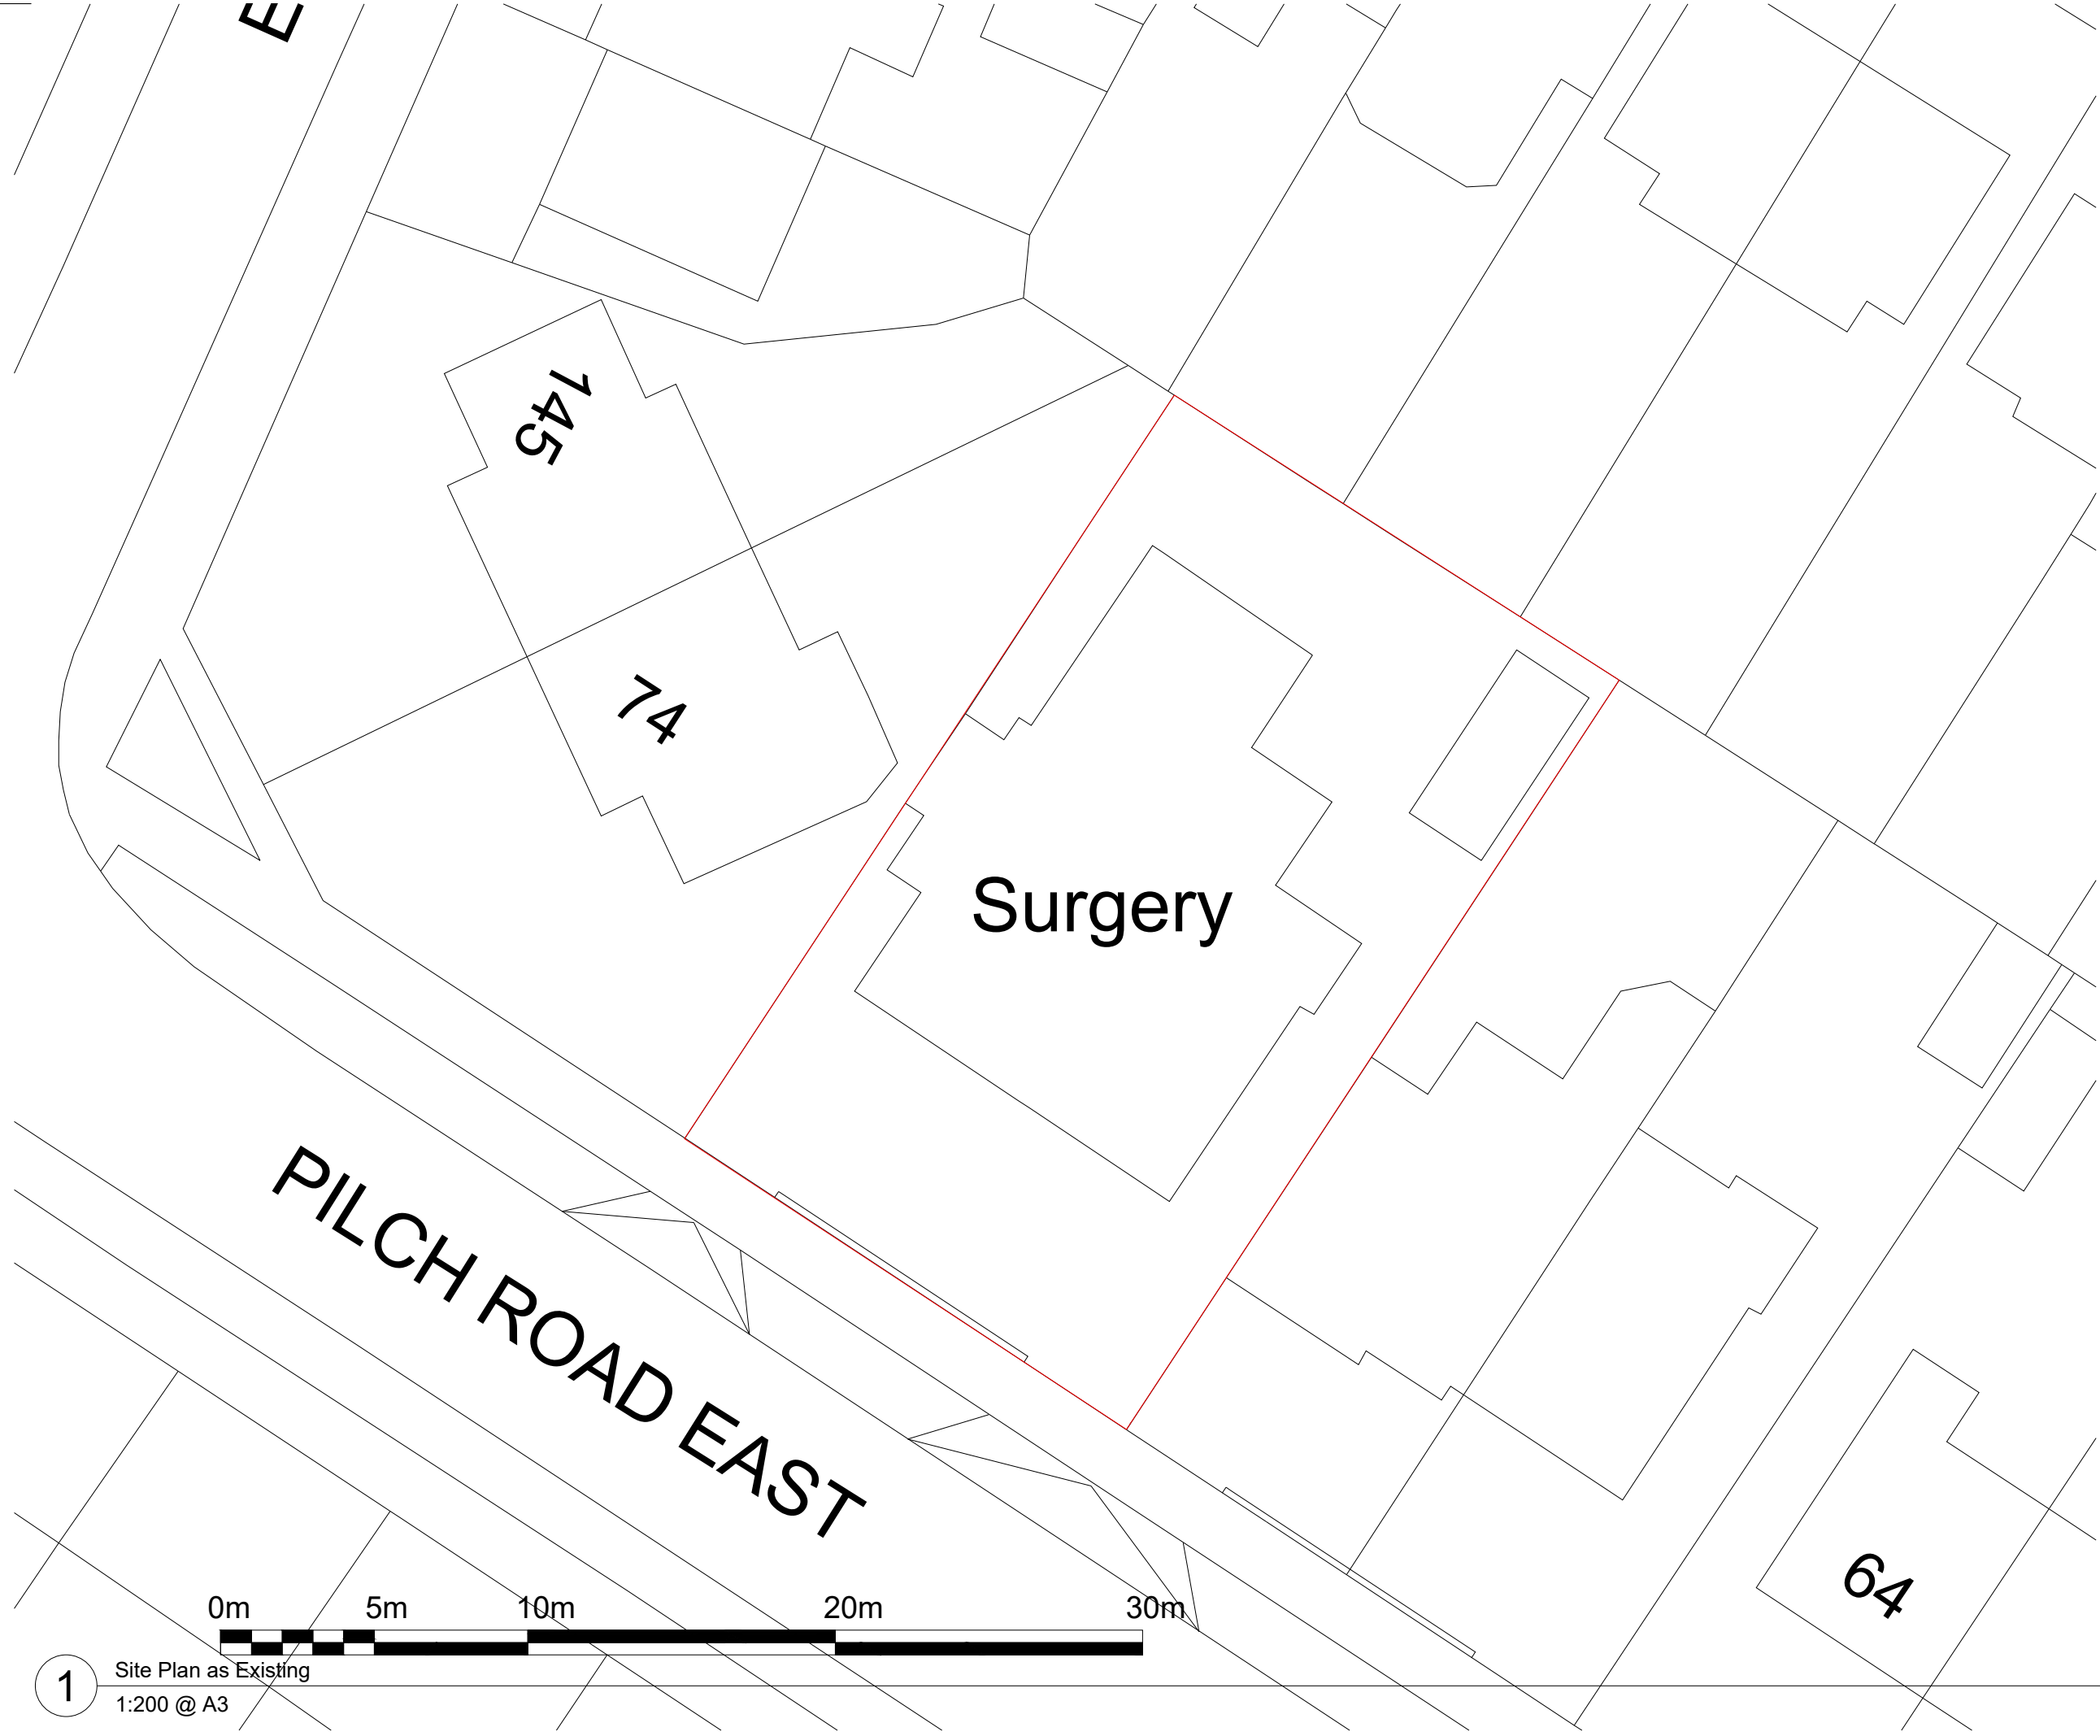

E


145

74

Surgery

PILCH ROAD EAST

64

 

1

Site Plan as Existing
1:200 @ A3

This drawing is the copyright of WD Architects and may not be reproduced in any form without prior written consent. Issue of this drawing does not impart any real or implied copyright licence.

This drawing must be read in conjunction with all associated architect's, consultants', sub-contractors', specialists' drawings and specifications.

Do not scale from this drawing.

Notes:

Ref	Date	Notes

REVISIONS

DRAWING NUMBER	REVISION
559-E-003	
DRAWING STATUS	AUTHOR
Planning	FW
SCALE	
1:200 @ A3	

DRAWING TITLE
Existing
Site plan

JOB TITLE
70-72 Pilch Lane East
Huyton
L36 4NP

WD
Architects

Atlantic House
143 Sefton Street
Liverpool L8 5SN

0151 332 0120
info@wroolddesign.co.uk
wroolddesign.co.uk