


This drawing is the copyright of WD Architects and may not be reproduced in any form without prior written consent. Issue of this drawing does not impart any real or implied copyright licence.

This drawing must be read in conjunction with all associated architect's, consultants', sub-contractors', specialists' drawings and specifications.

Do not scale from this drawing.


Notes:

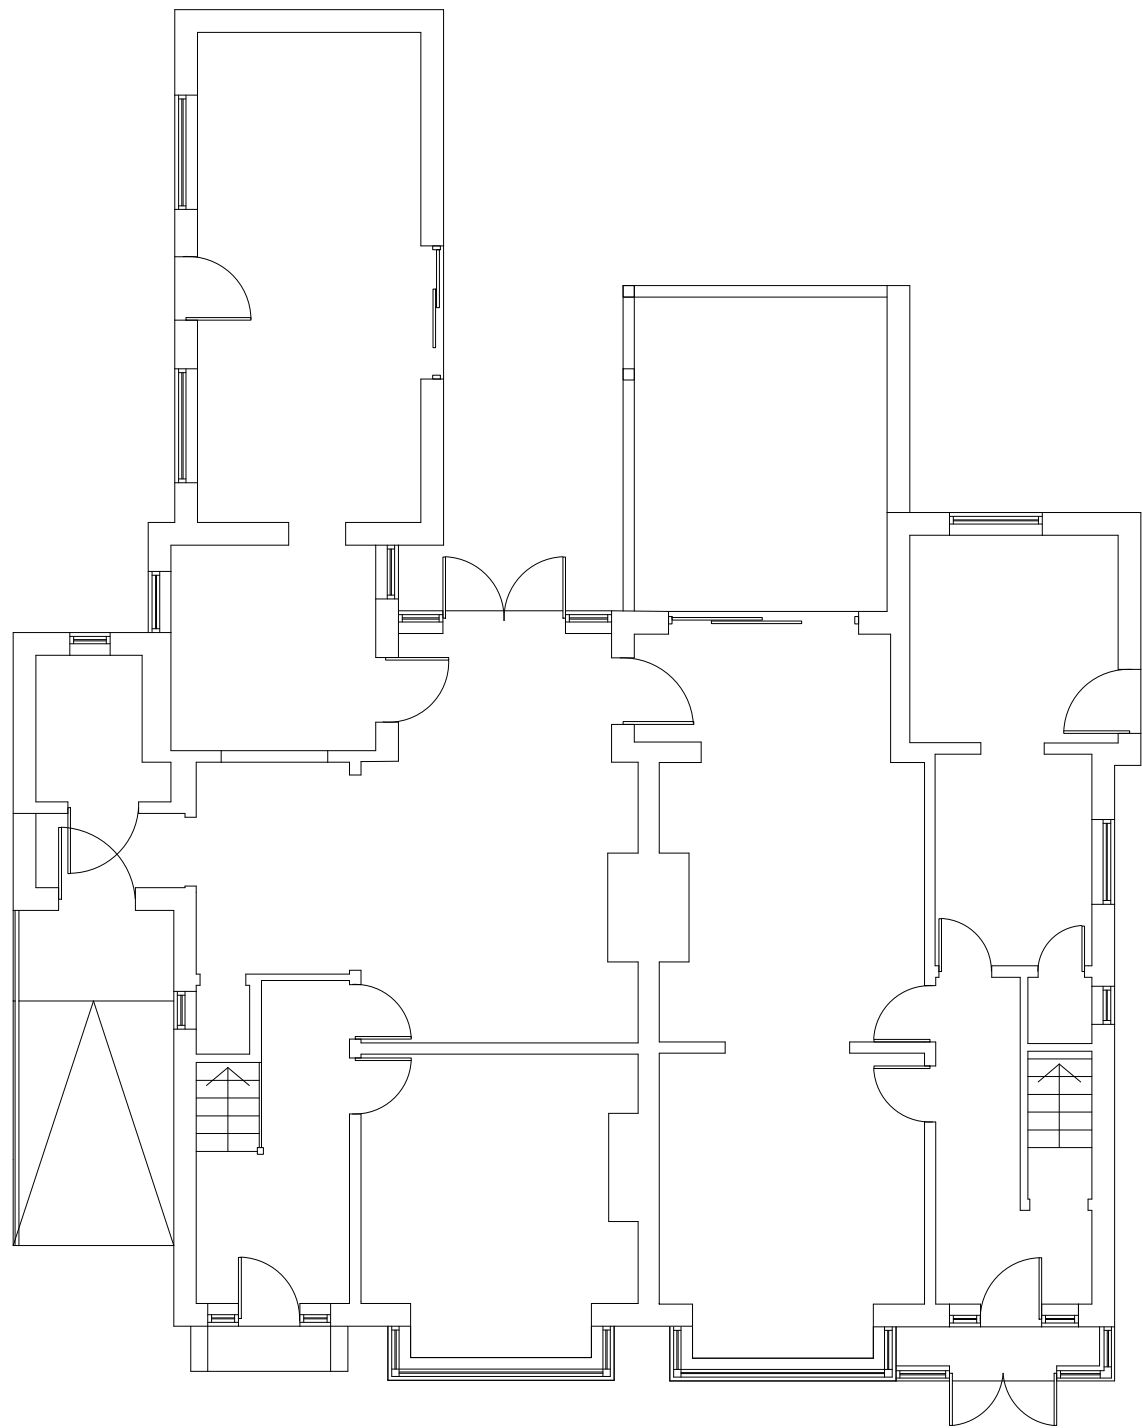

0m


5m

10m

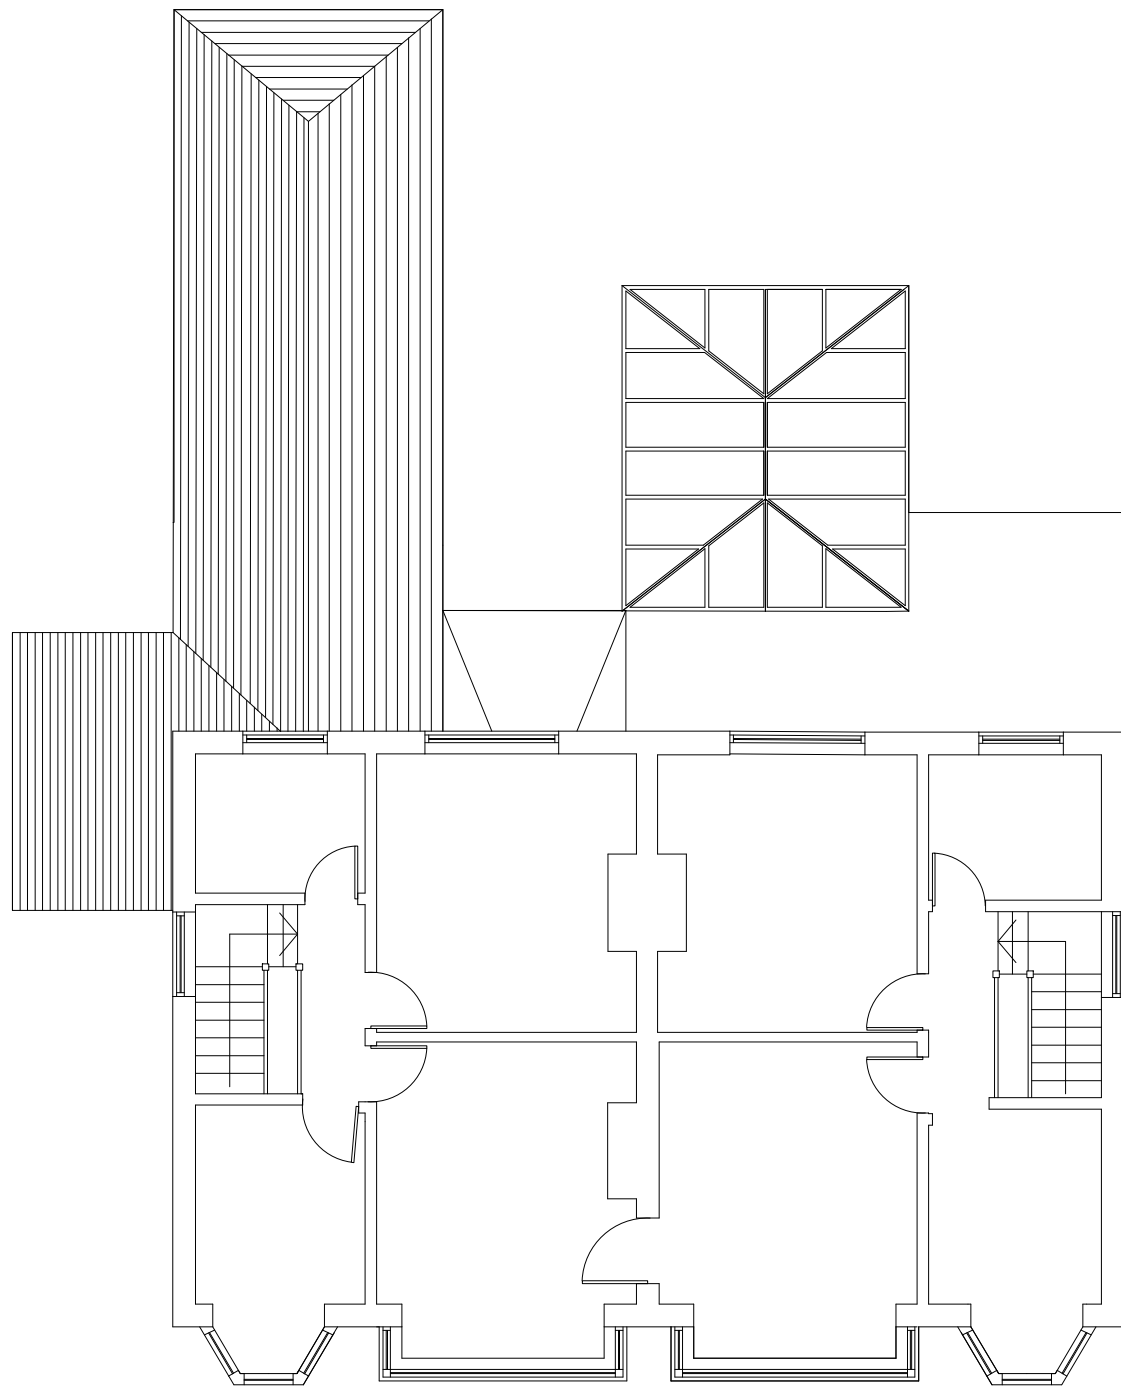

20m

30m

 

1 Ground Floor Plan
1:100 @ A3

2 First Floor Plan
1:100 @ A3

Ref.	Date	Notes
REVISIONS		

DRAWING NUMBER	REVISION
559-E-001	

DRAWING STATUS	AUTHOR
Planning	FW
SCALE	
1:100 @ A3	

DRAWING TITLE
Existing Plans

JOB TITLE
70-72 Pilch Lane East Huyton L36 4NP

WD Architects
Atlantic House 143 Sefton Street Liverpool L8 5SN
0151 332 0120 info@wroolddesign.co.uk wroolddesign.co.uk