


REVISIONS


- Rev. B 27.05.22 Drawing updated following LPA meeting
- Rev. C 05.01.23 Drawing updated following LPA pre-app advice.
- Rev. D 14.05.23 North East elevation revised to align with proposed plan.

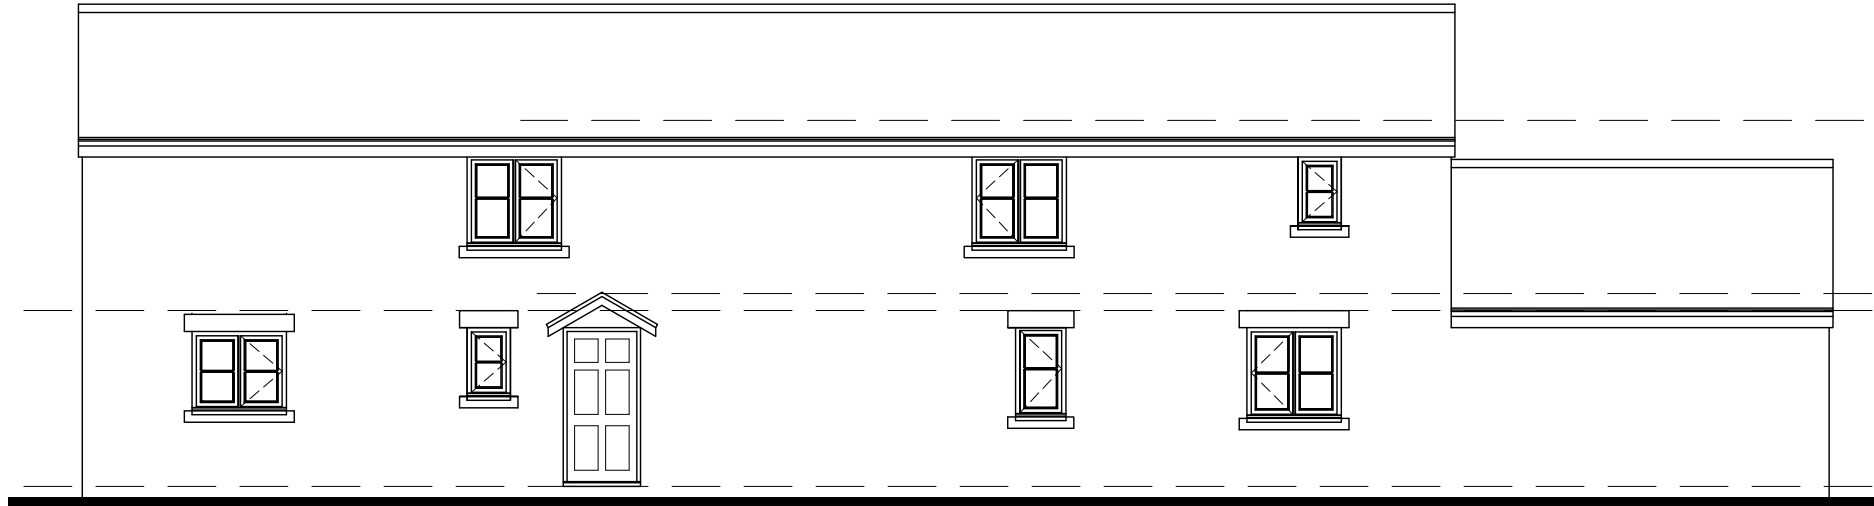

NORT EAST ELEVATION




SOUTRH WEST ELEVATION

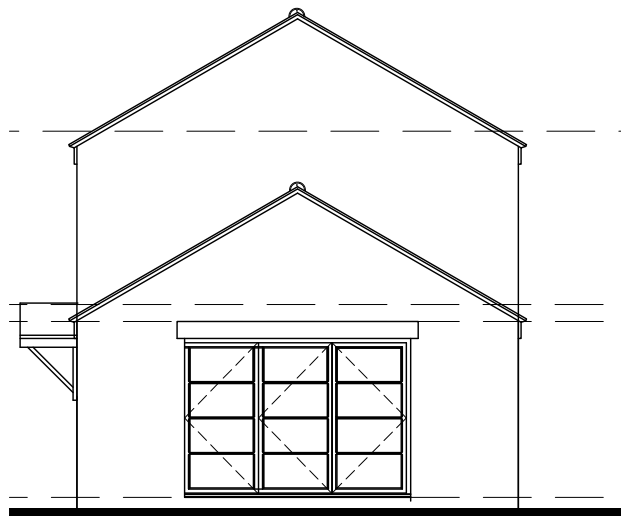

NORTH WEST ELEVATION



SOUTH EAST ELEVATION

 

scale bars

project
PROPOSED CHILDRENS HOME
at 118 RBBLERS LANE,
KIRKBY, L32 7RB

title
PROPOSED ELEVATIONS

ALEX HALFORD
architectural technician & building design consultant
11 Ploughmans Close
Southport
PR9 8QZ (m) 07715 353219

scale: 1:100 @ A3
date: May 2022
drawing no: A1381 SK 03D