



REVISIONS

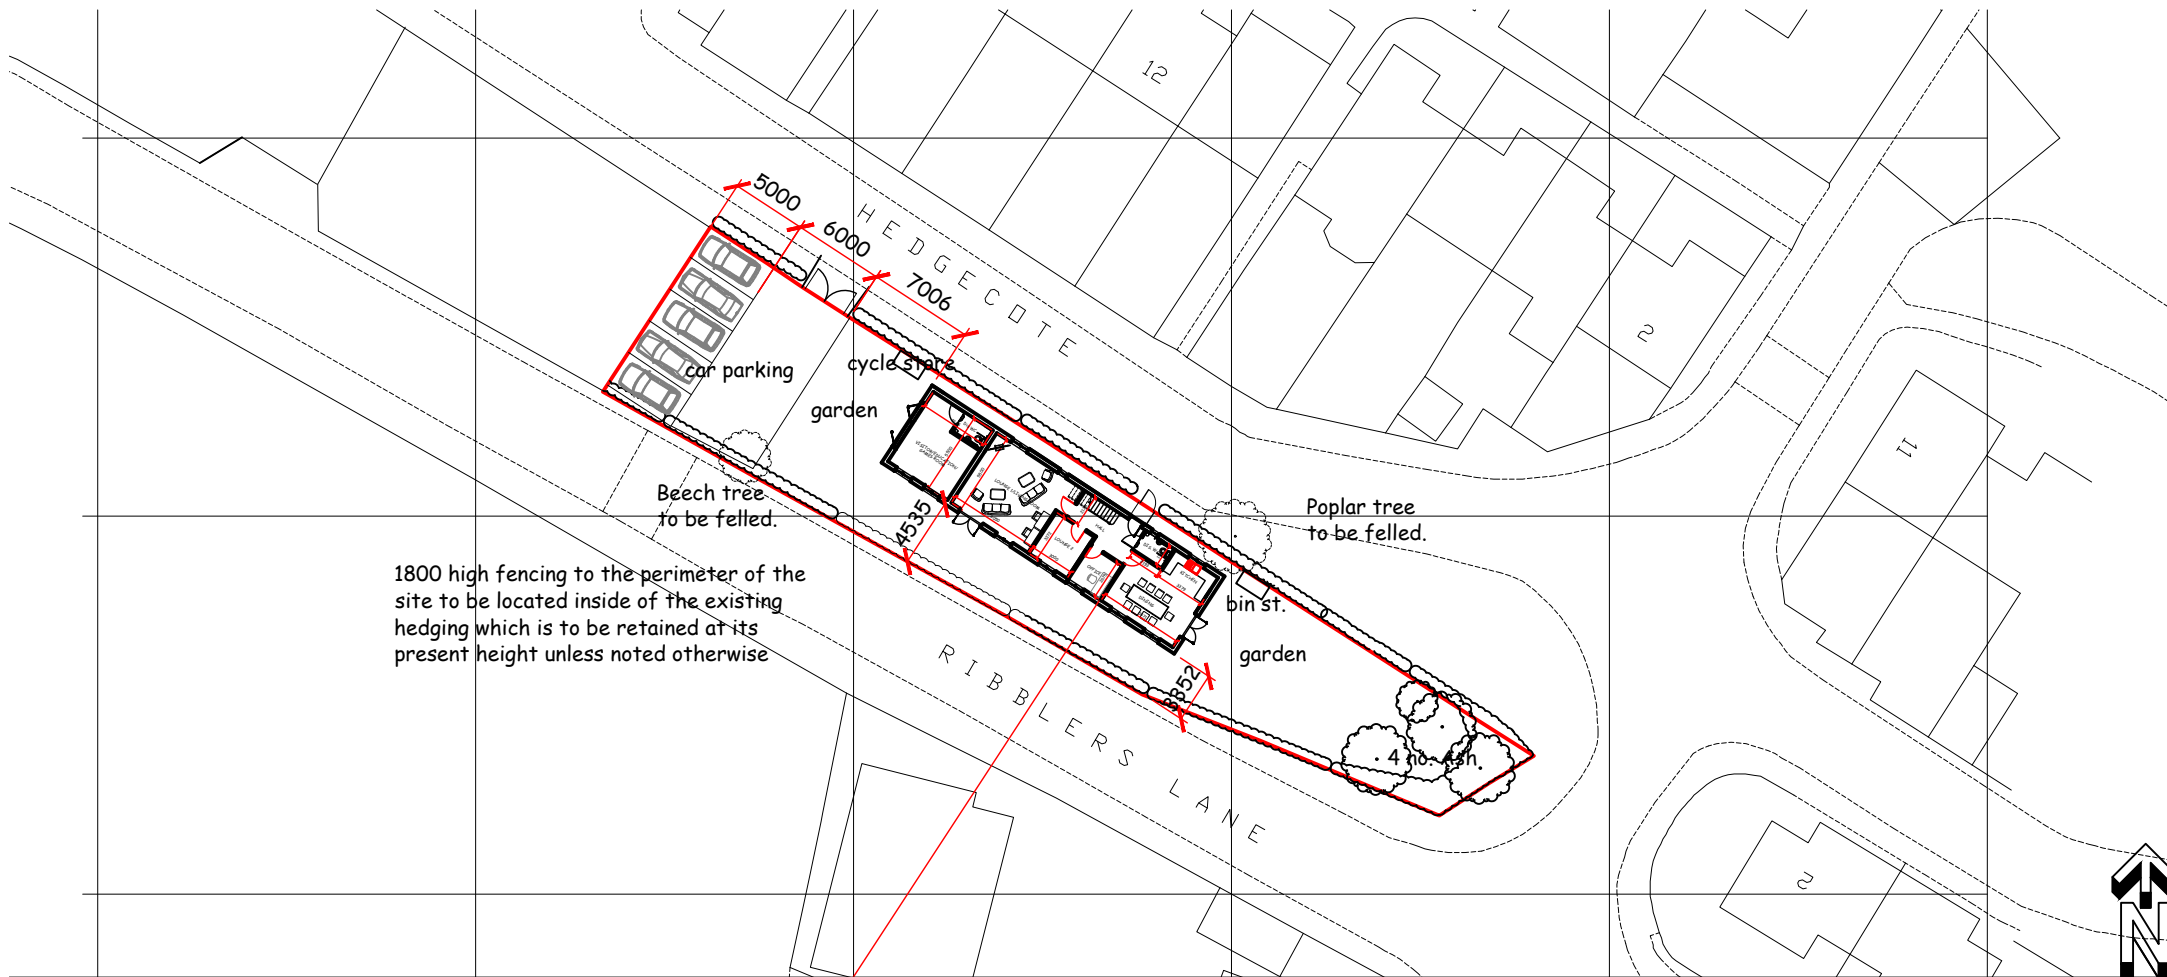

PROPOSED SITE PLAN



EXISTING SITE PLAN

 

scale bars

project

PROPOSED CHILDRENS HOME
at 118 RBBLERS LANE,
KIRKBY, L32 7RB

title

EXISTING and PROPOSED SITE PLANS

ALEX HALFORD

architectural technician & building design consultant

11 Ploughmans Close
Southport
PR9 8QZ

(m) 07715 353219

scale: 1:500 @ A3

date: Jun. 2022

drawing no: A1381 SK 04