



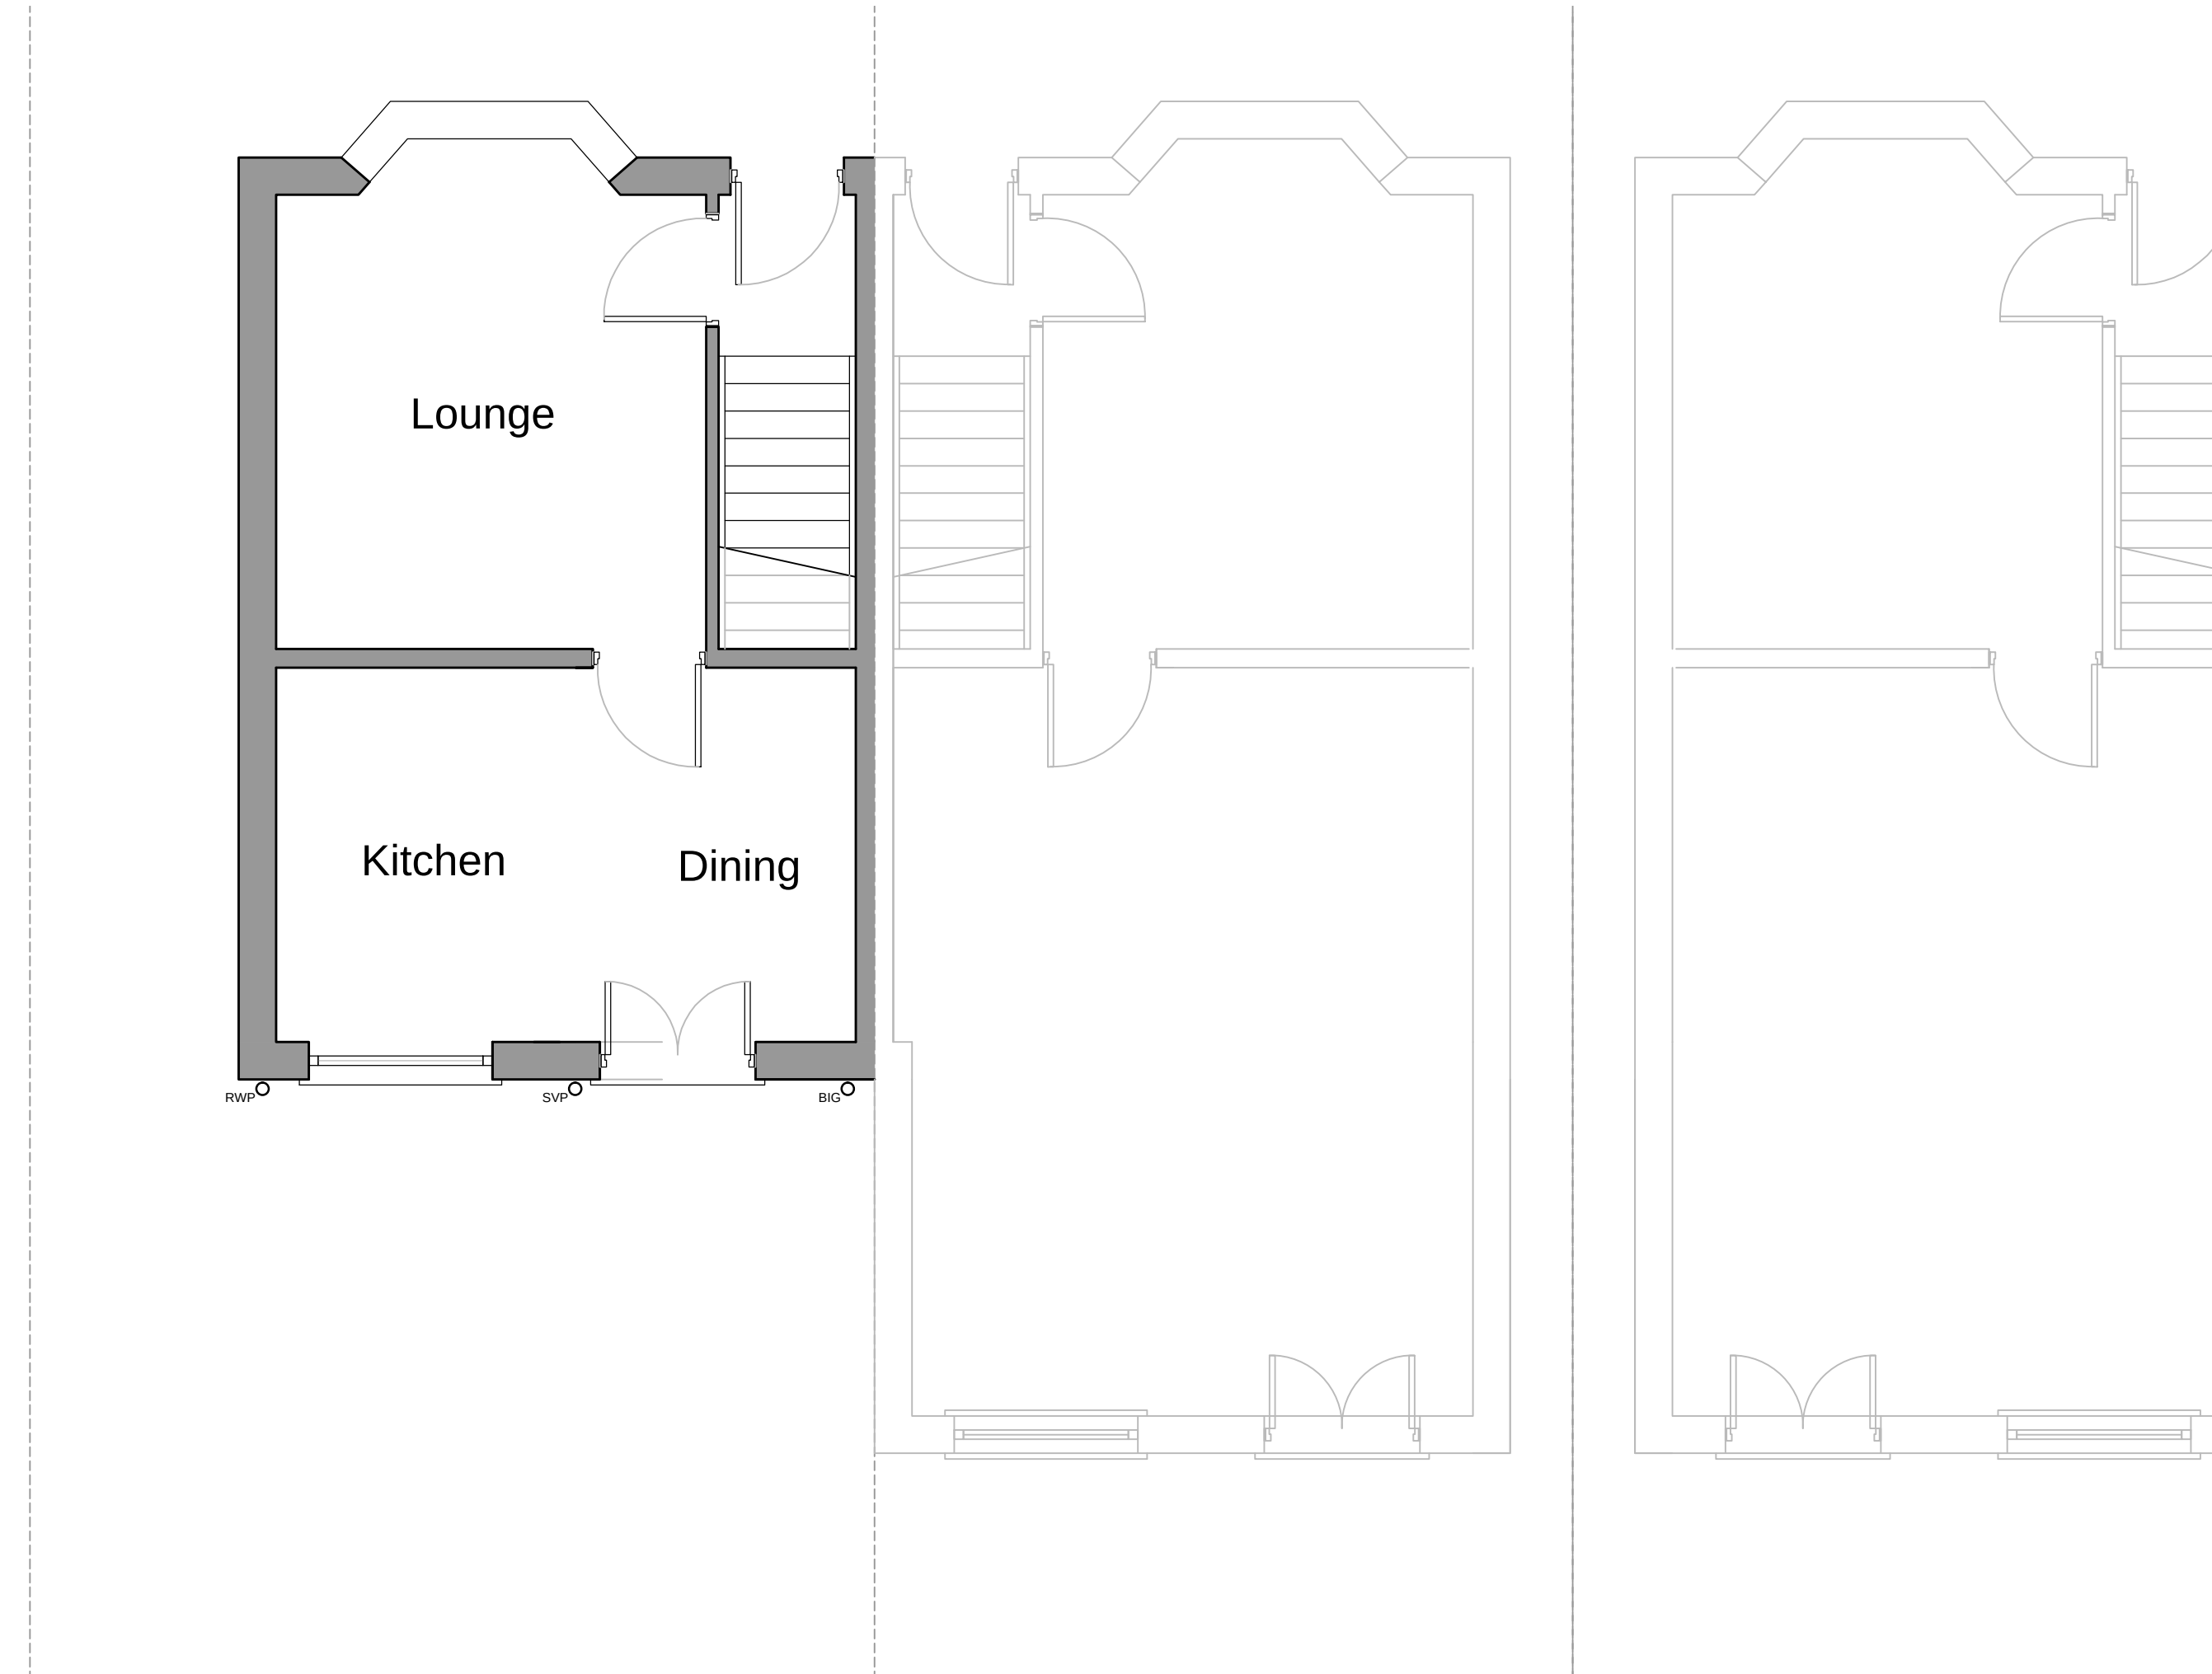

Existing Ground Floor Plan
Scale 1:50

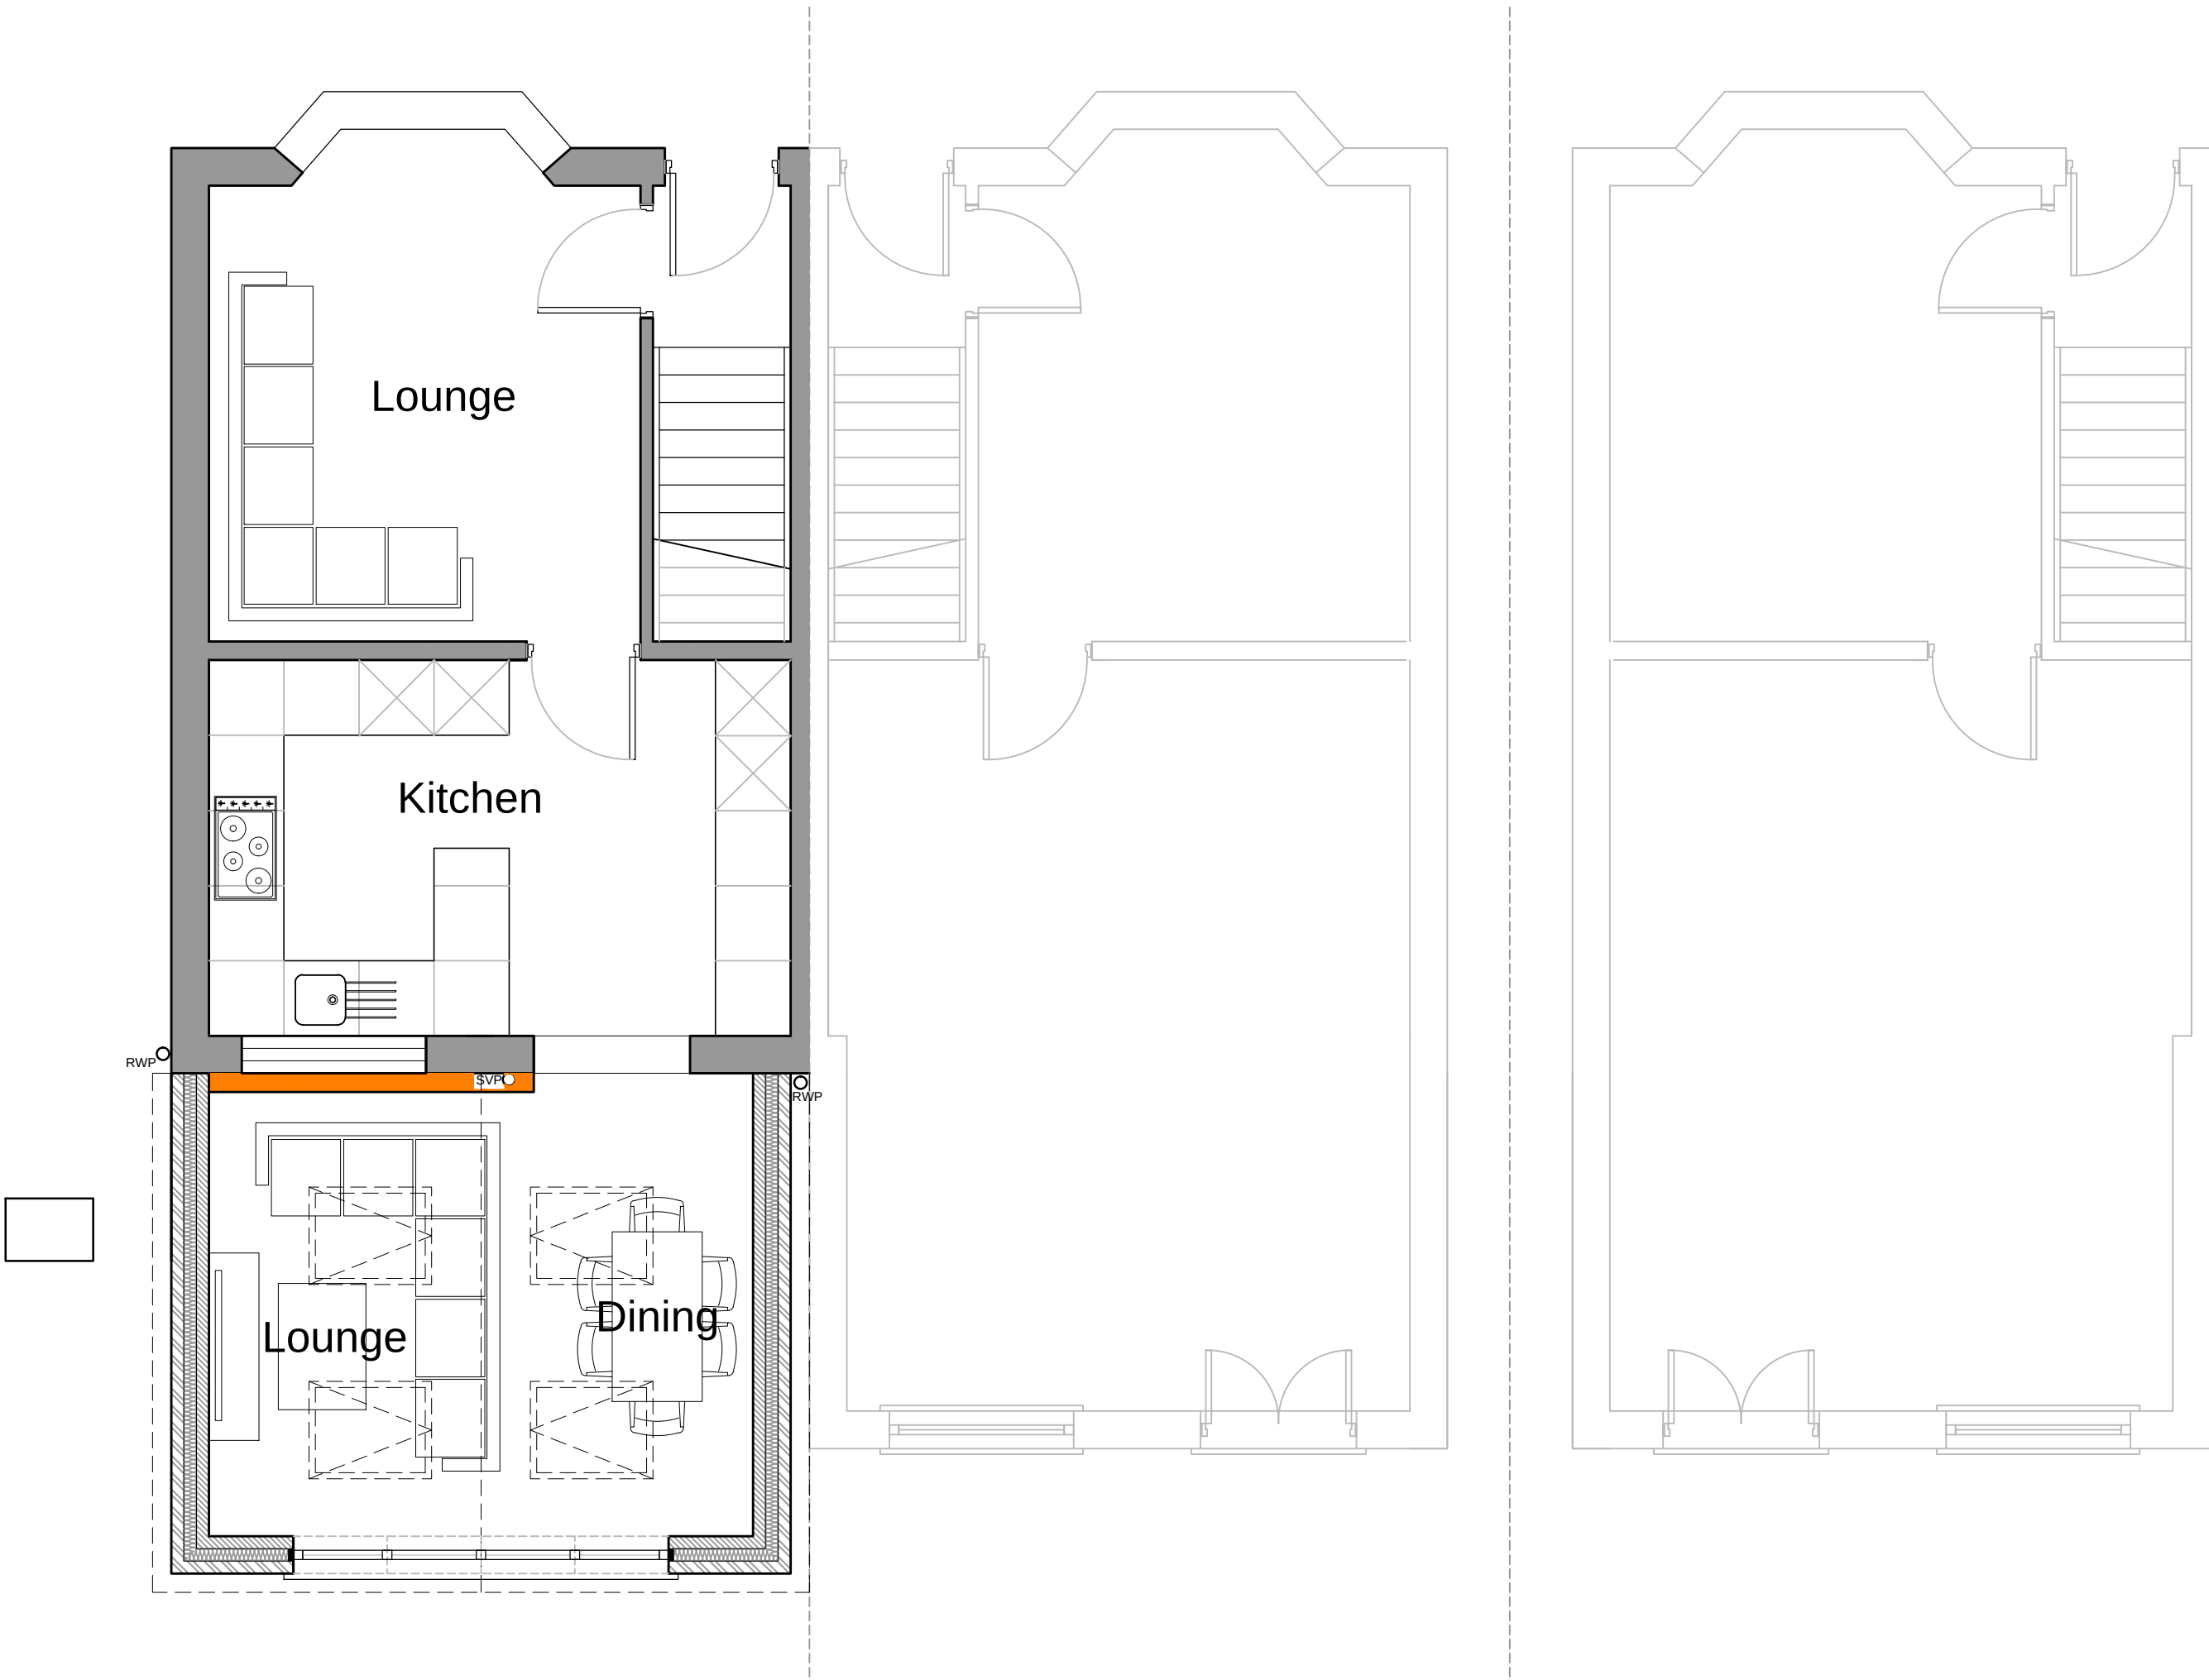


Proposed Ground Floor Plan
Scale 1:50



Existing Rear Elevation
Scale 1:50



Proposed Rear Elevation
Scale 1:50

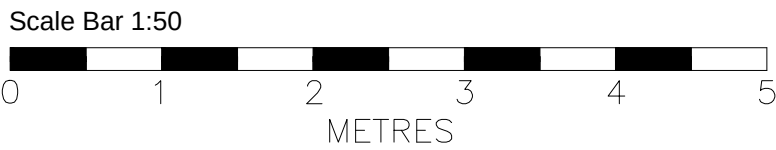

NOTES

All dimensions to be checked on site. Figured dimensions to be read in preference to scaled. Drawing author accepts no responsibility for any unauthorised amendments to the drawing and does not permit unauthorised copying of the drawing. This drawing is copyright and remains the property of drawing author unless otherwise agreed.

Version		Amendment		Drawn & Date	Checked & Date	Approved & Date
McGovern Architectural Design						
				Telephone: 0752285613		
				Email: mkgovern-architecturaldesign@hotmail.com		
Internal Project Number						
•						
Client						
MR_C_PRESTON						
Project Name						
22_P21_PINE_CLOSE_LIVERPOOL						
Drawing Title						
EXISTING&PROPOSED_PLANS						
Scale	Original Size		•			
1:50	A1					
Date	Drawn	Checked	Approved			
01.02.23	MMC	MMC	•			
Drawing Number			Status			
			•			
			Revision			
			•			