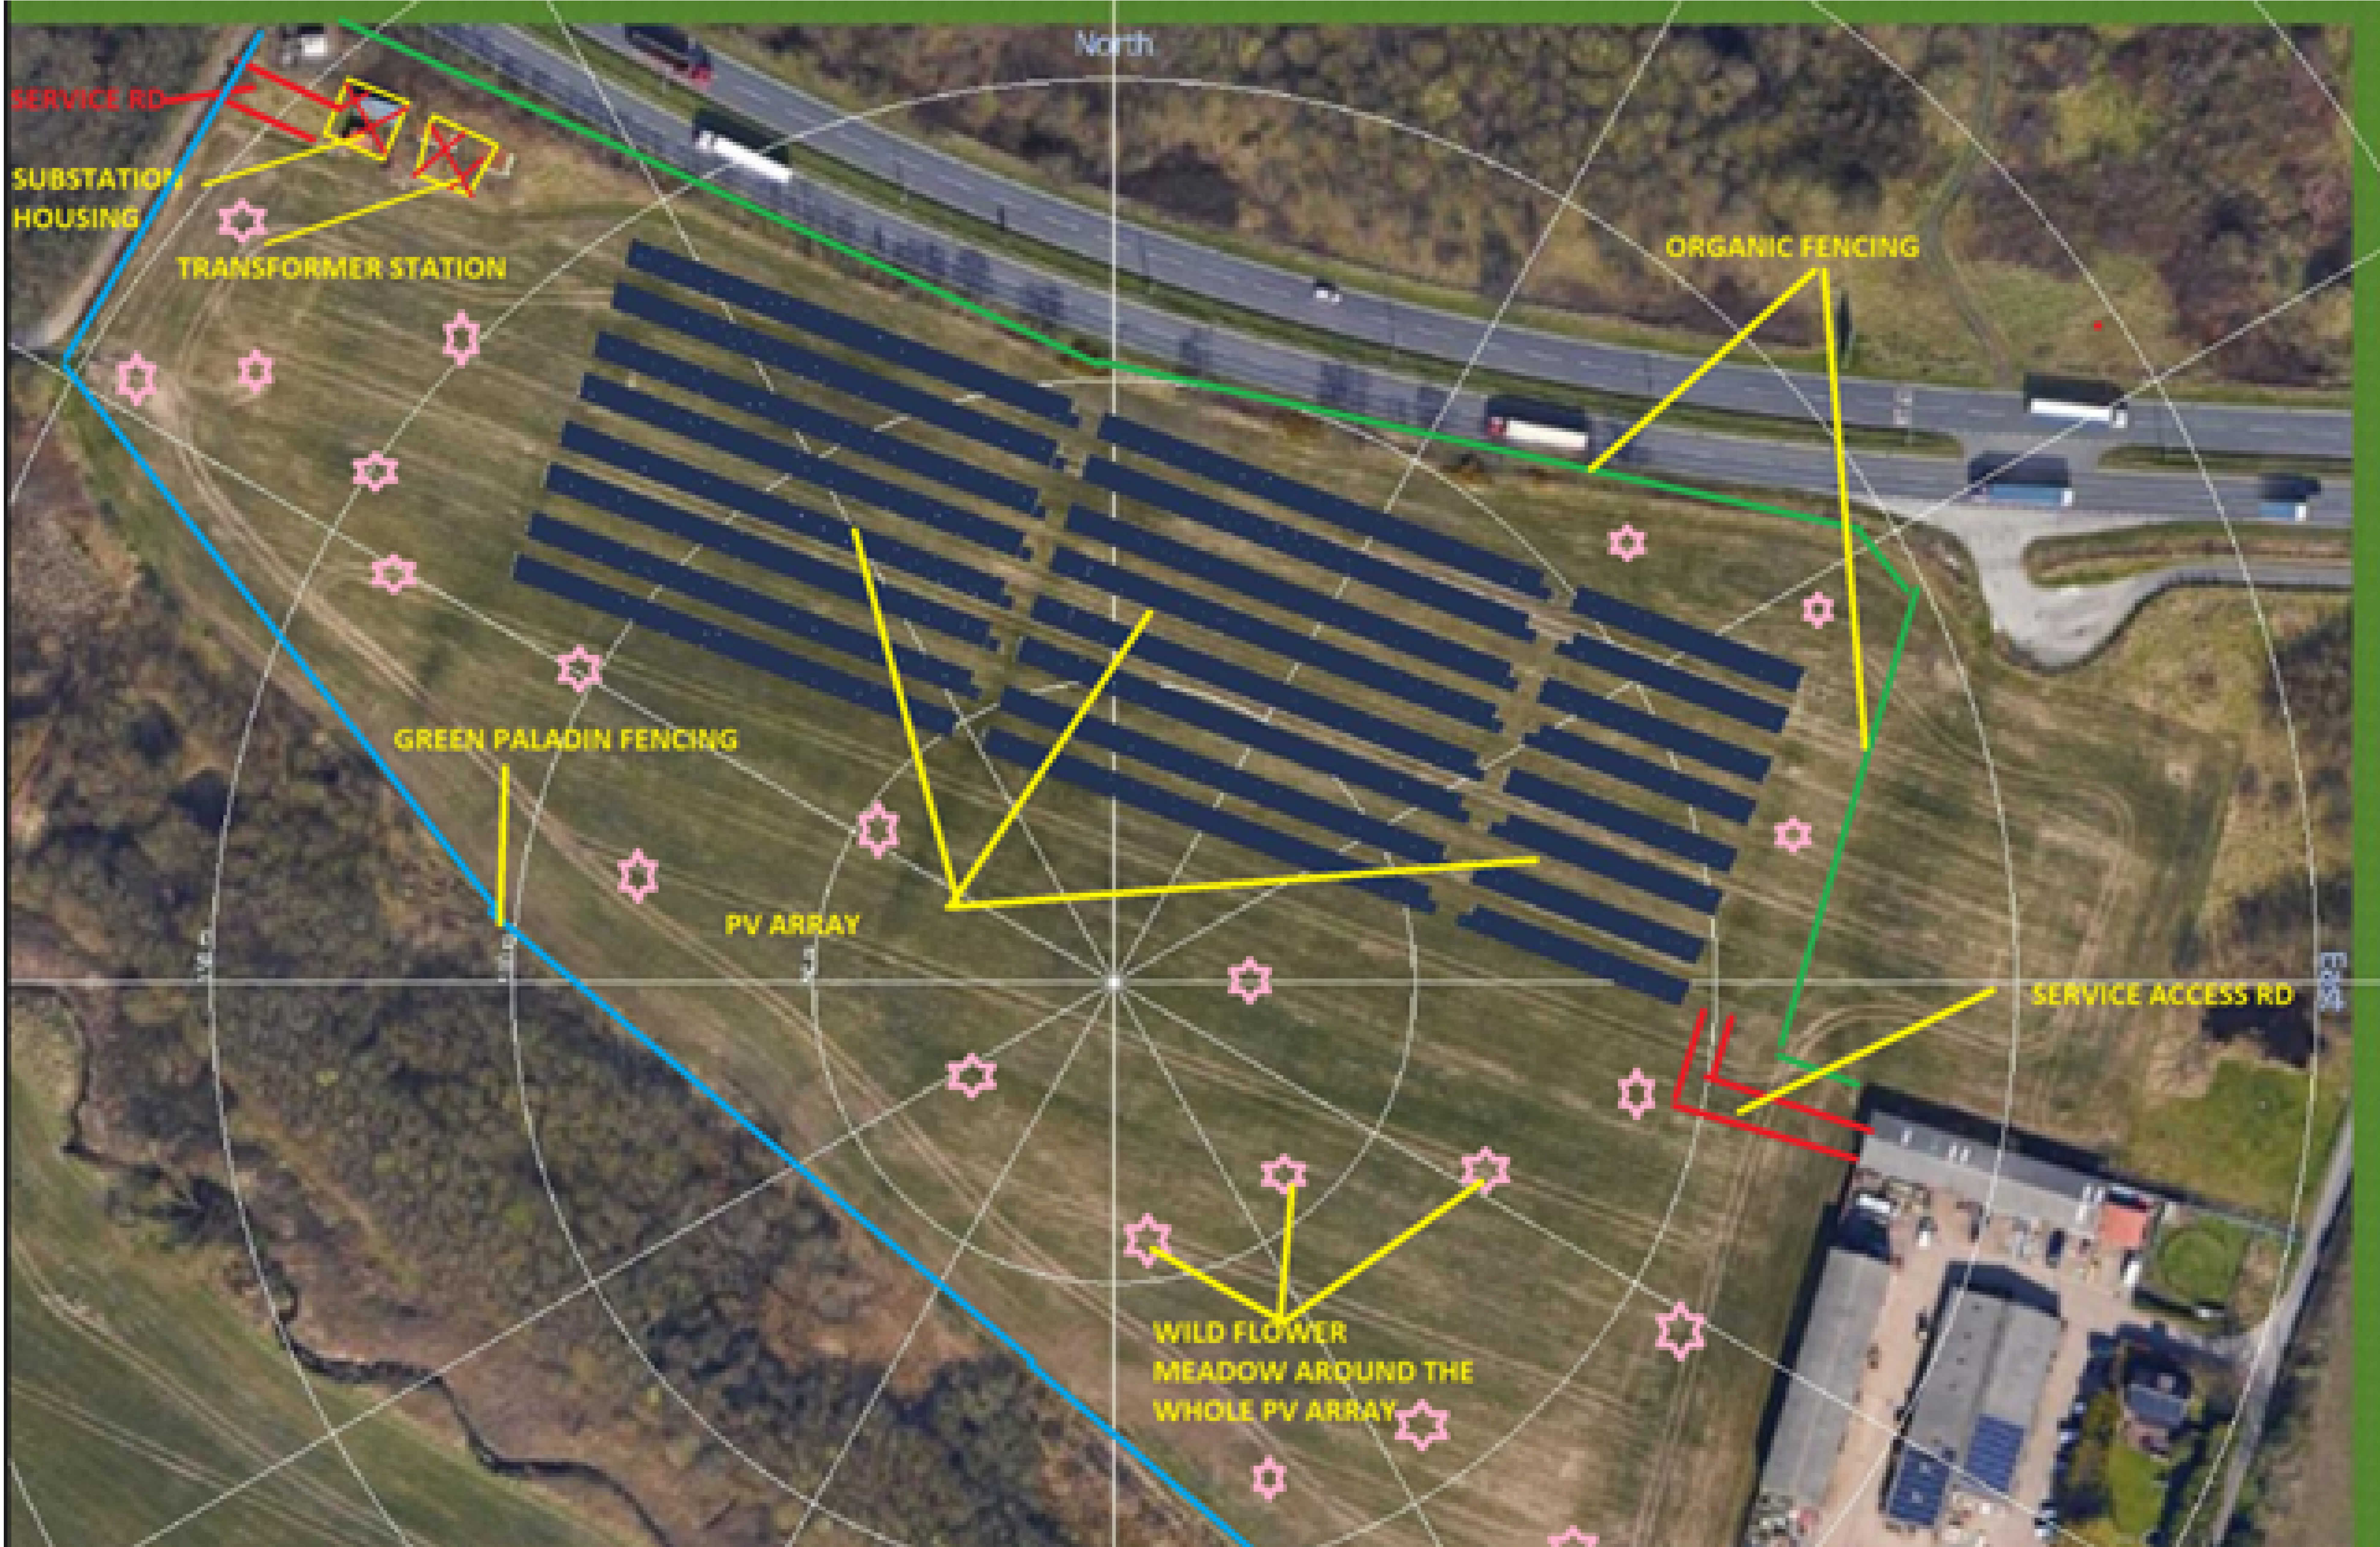


Rev	Description	Date
-----	-------------	------

Project
INSTALLATION OF A 2848 PANEL SOLAR
FARM AT LARKINS FARM, GELLINGS
LANE, KNOWSLEY. L34 9EN

Client
SOLARCROWN COMMERCIAL ON BEHALF OF MR S KNIBB
(THE NEIGHBOURHOOD SERVICES COMPANY)

Contract. No.	Drg. No.	Revision	Scale	1:1250	@ A1
	2		By	MCC	Date
			Chkd		SEPT 2023

Drawing Title
SITE PLAN - OVERVIEW AND
GENERAL ARRANGEMENTS PLAN

MAT DESIGN LIMITED
Town Planning & Building Control
Consultants
17 BROOKSIDE AVE
ECCLESTON
ST. HELENS
WA10 4RN
Telephone: 07850203448
E-mail: miketa@blueyonder.co.uk